

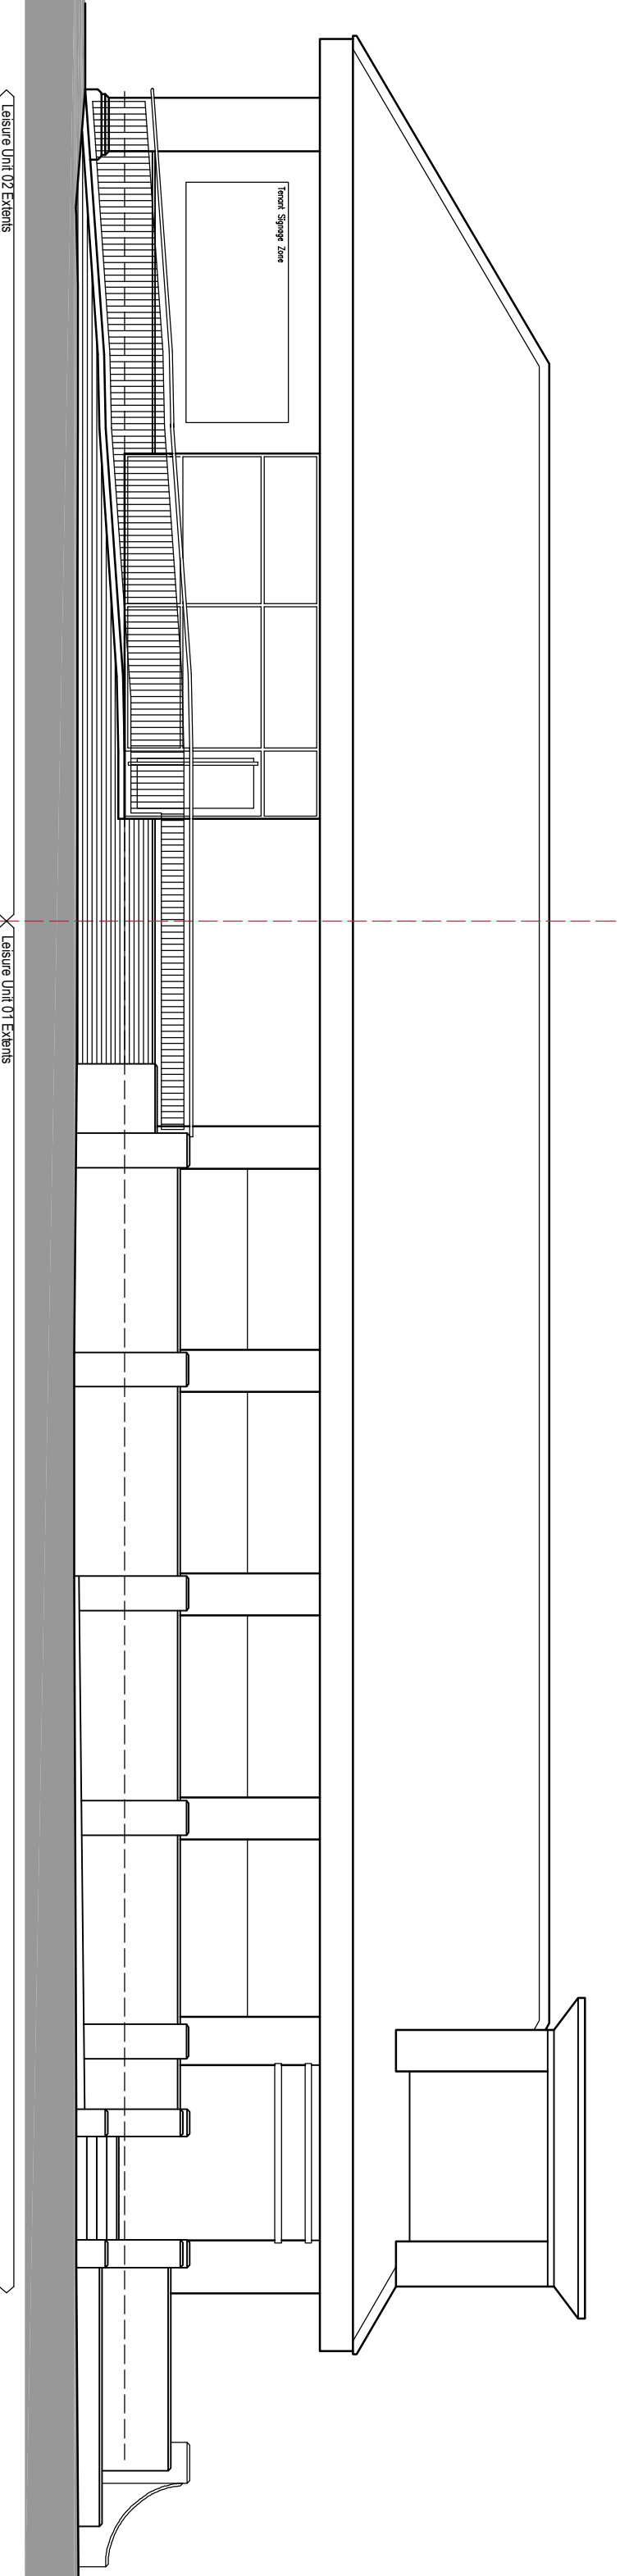


Rev	Description	Date	Initials
A	Minor changes	08.07.26	GRS
B	Changes to suit Planning Dept request	26.08.26	GRS


Notes

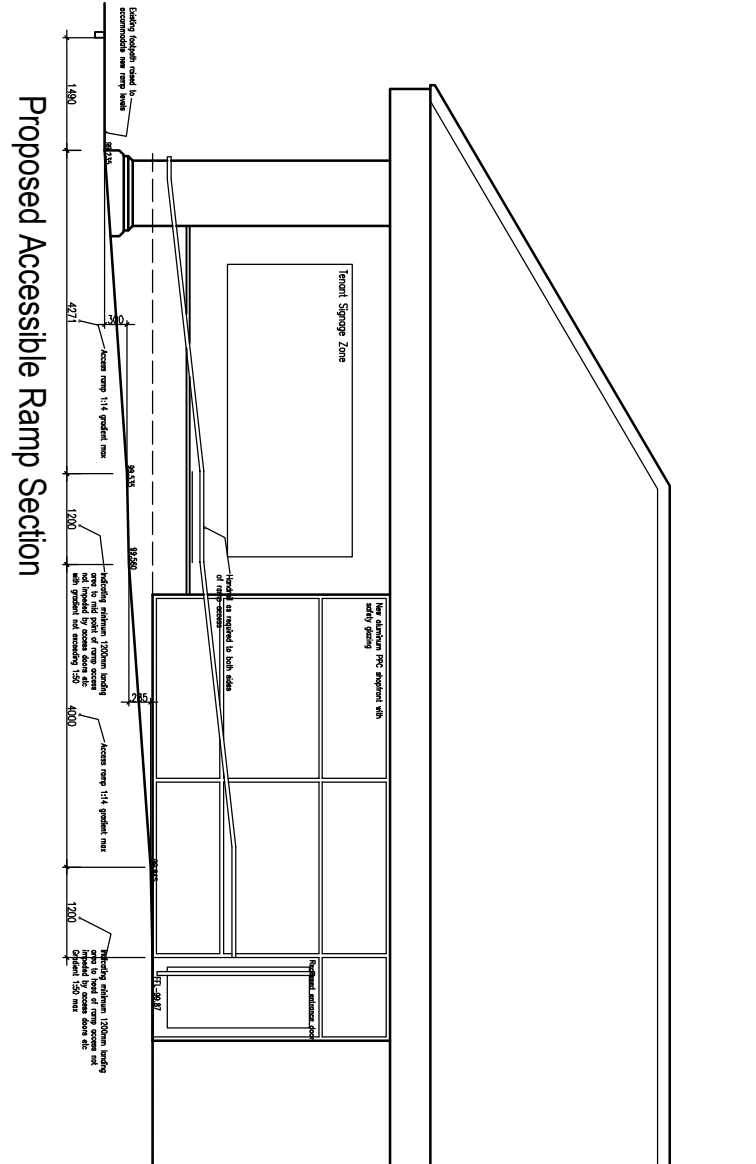


Proposed Elevation AA

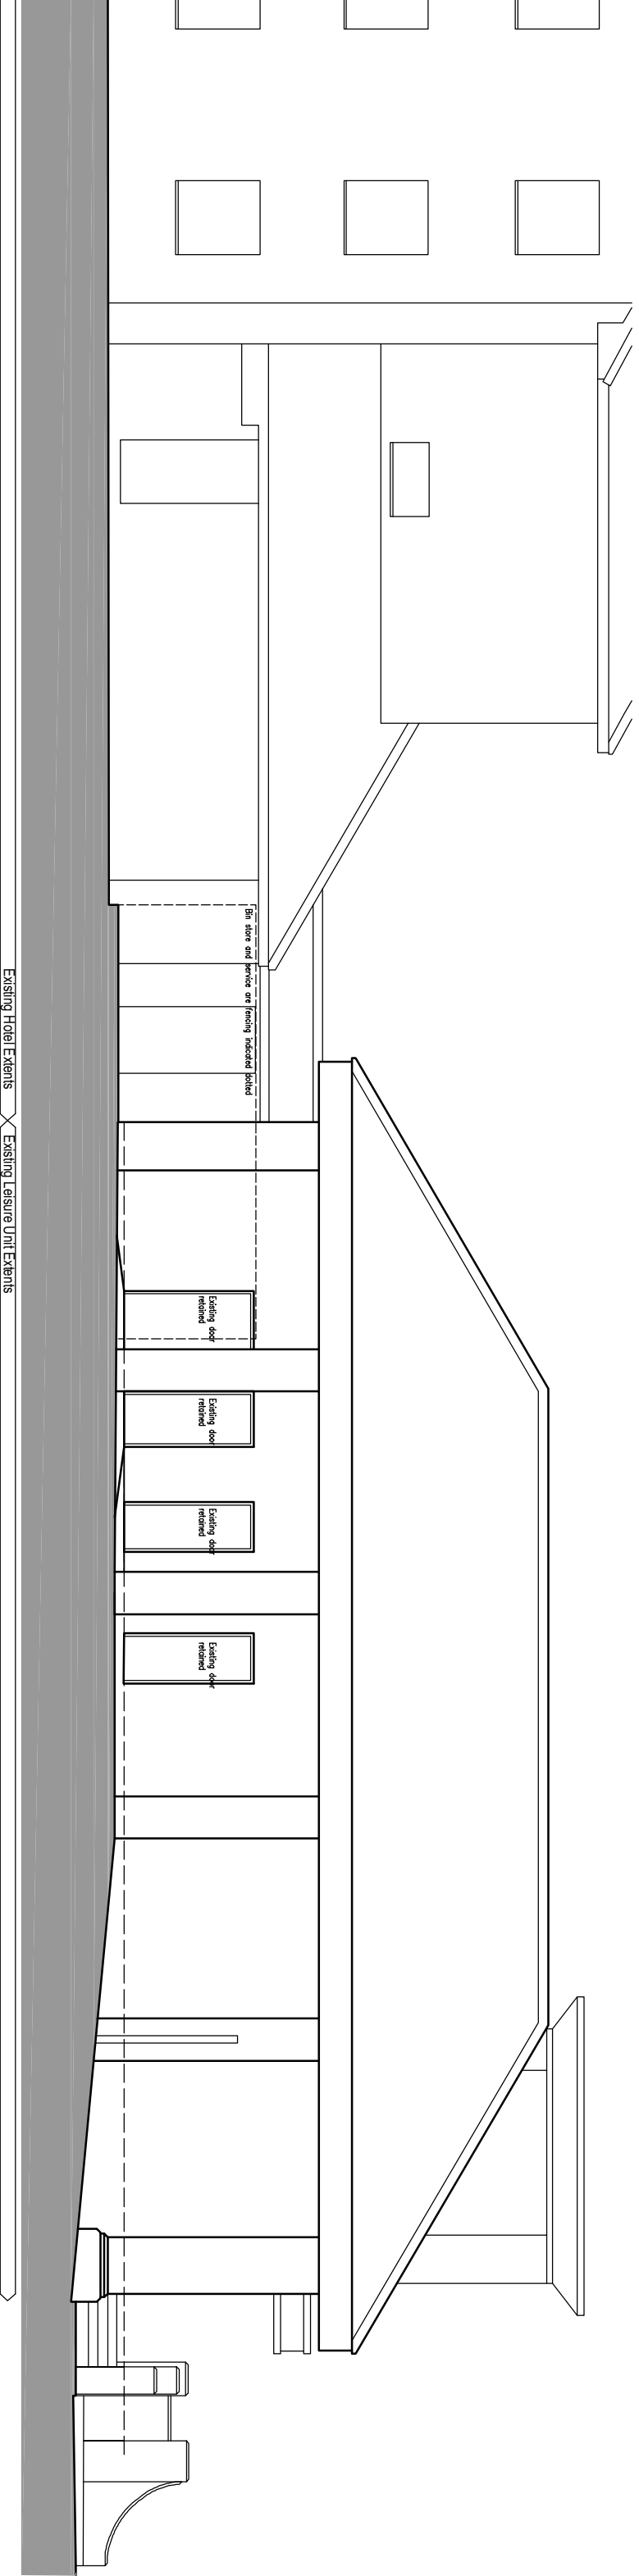



Proposed Elevation B-B

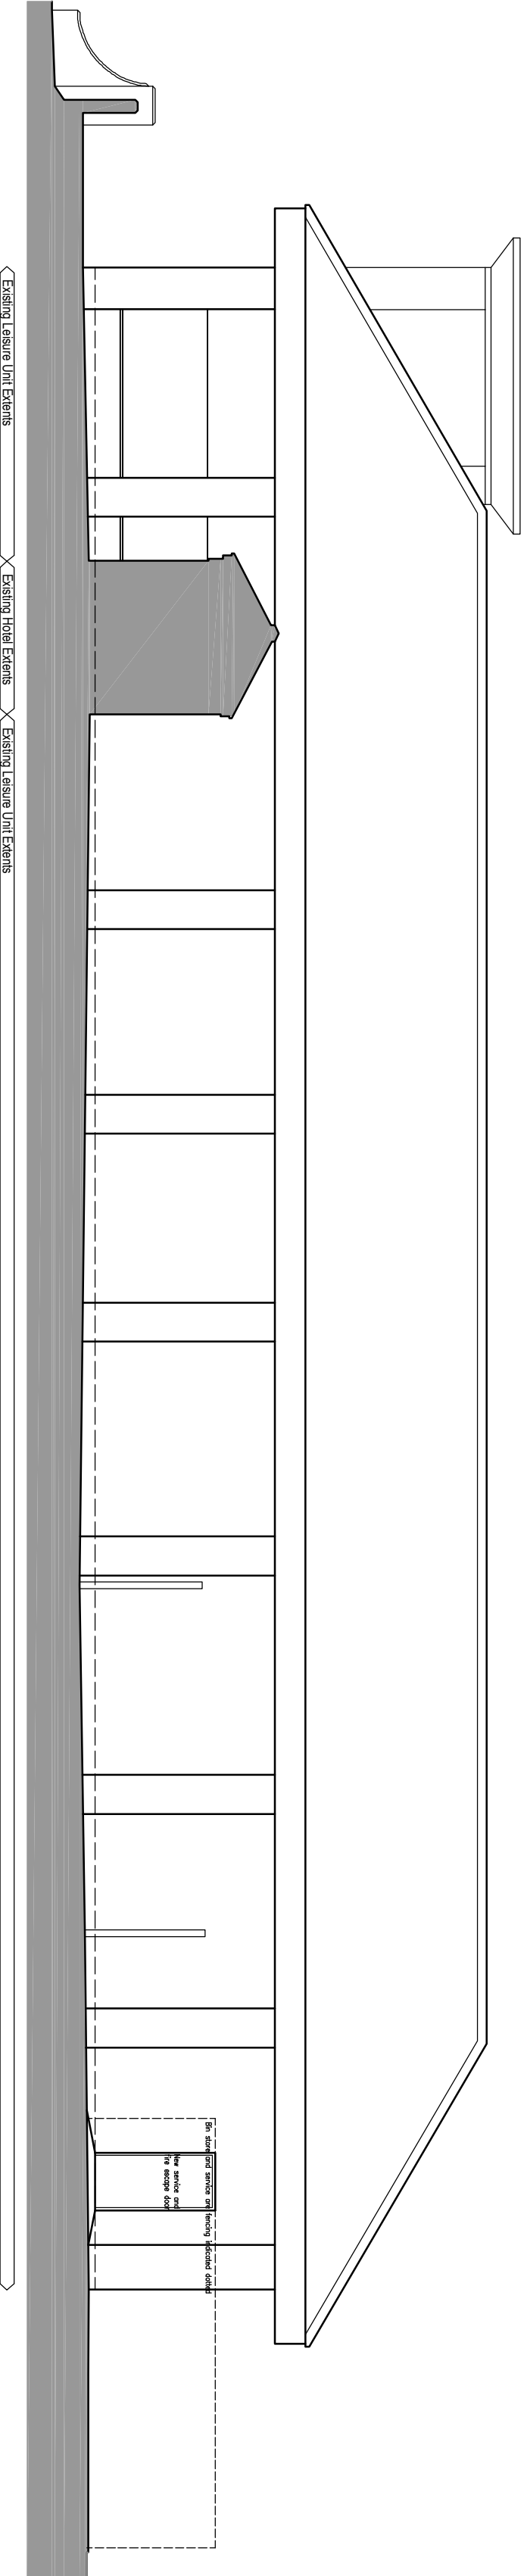

Proposed Elevation C-C

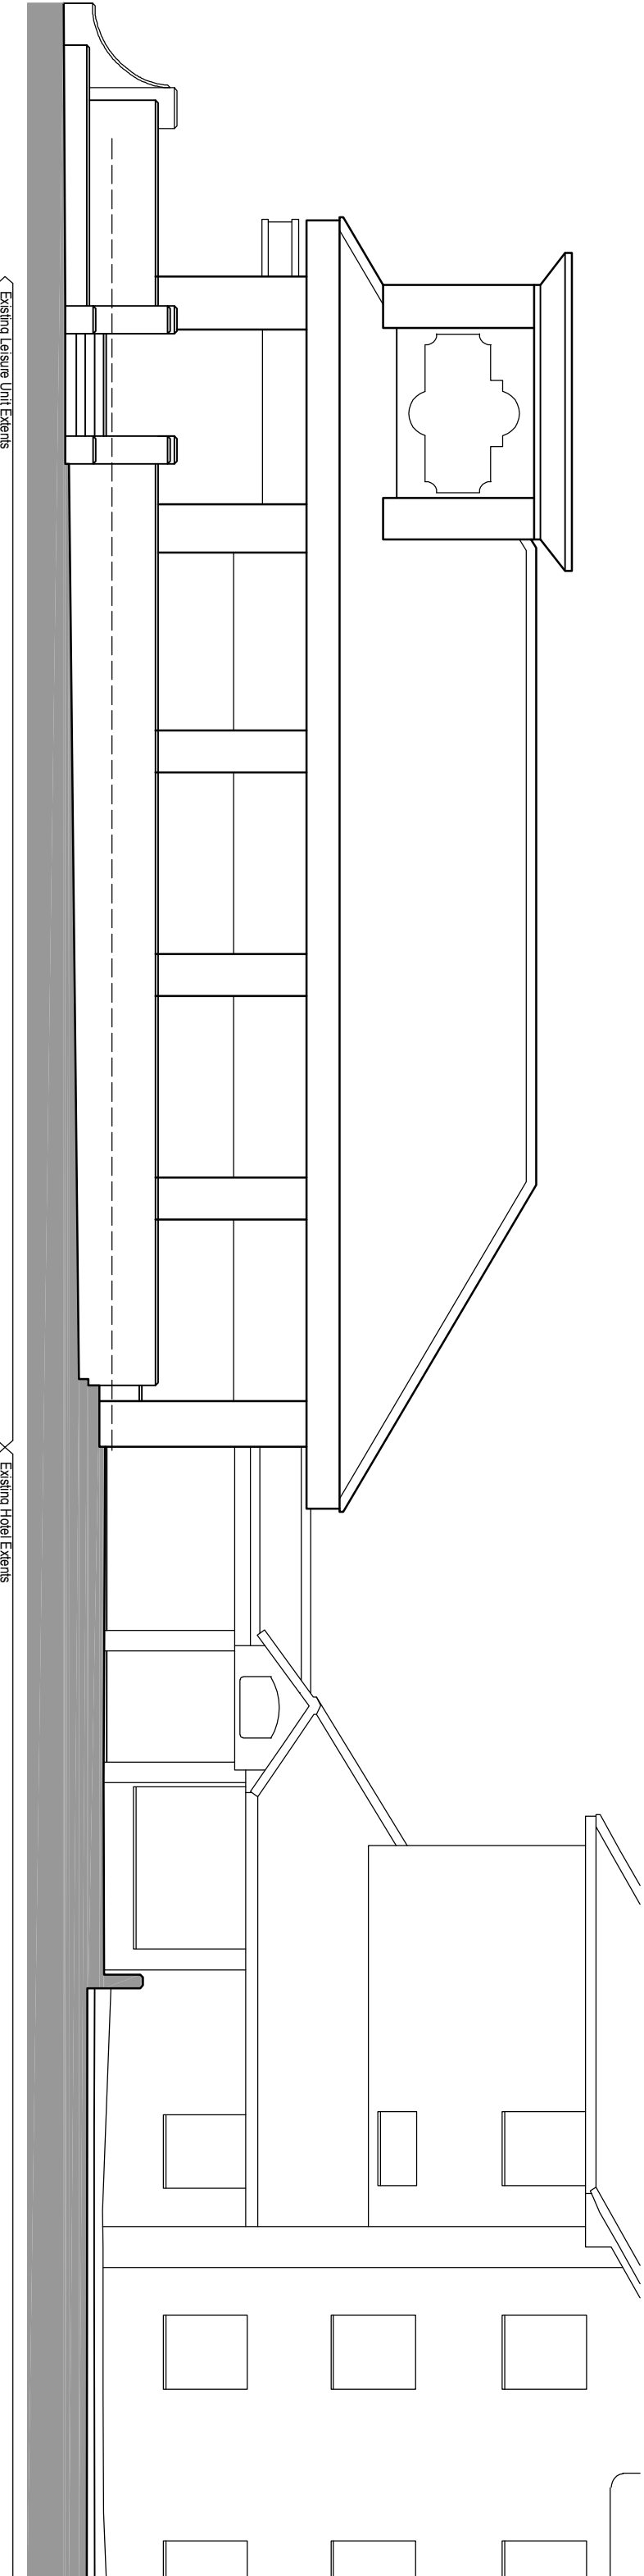

Proposed Elevation D-D

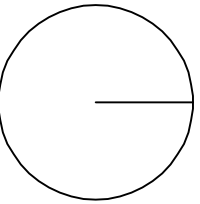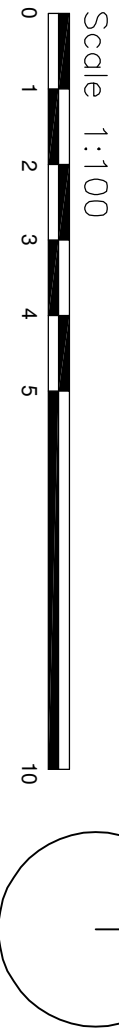

1261 _ VALLEY PARK ROAD, PRESTWICH


This drawing has been prepared in accordance with the RIBA Plan of Work Stage. The relevant stage is indicated below

STAGES

- ☐ 1 Preparation and Brief
- ☐ 2 Concept Design
- ☒ 3 Spatial Coordination
- ☐ 4 Technical Design
- ☐ 5 Manufacturing and Construction
- ☐ 6 Handover

Do not scale from this drawing. All dimensions and levels are to be checked on site. All areas are approximate and are for information only. This drawing is to be read in conjunction with all other relevant documents and all of the drawings comply with the current Building Regulations, British Standards and Codes of Practice. All details of the existing structure are to be verified by others on the prior to any works commencing. If this drawing and all works are not checked from this drawing prior to the start of any works, the responsibility of the drawing is not the responsibility of View Associates Ltd.

Client:	ABGI	Drawing Number:	1261 (PL) 003 REV B
Stage:	PLANNING	Scale:	1:100 @ A1
Drawing Title:	PROPOSED ELEVATIONS		
	Drawn / Checked:	GRS/ICJ	Date: 03.04.26

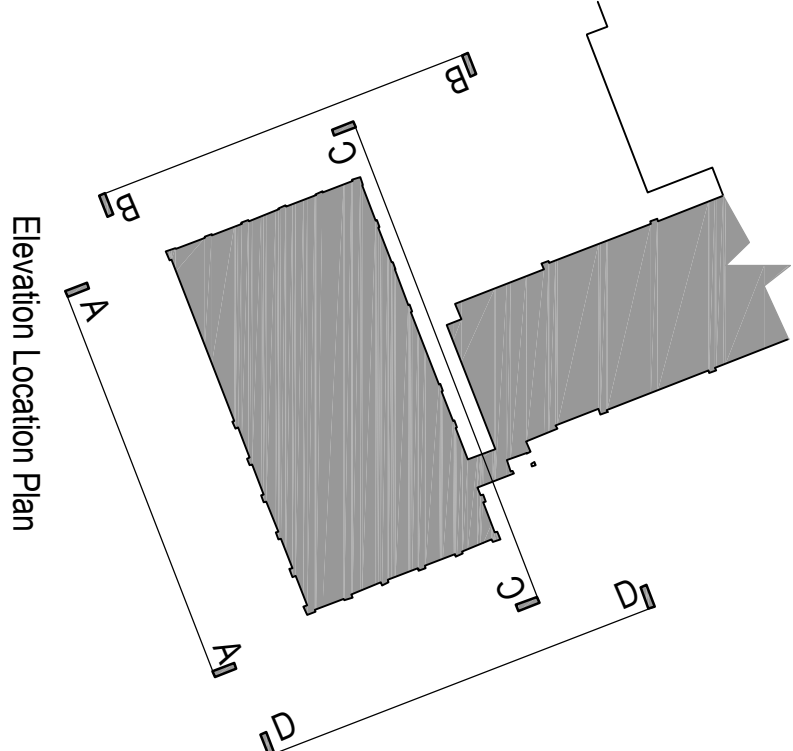

Elevation Location Plan