


Masterplan

- Key
- Proposed Trees
 - Lawn
 - Retaining walls
 - Hedging
 - Planting
 - +2032 Proposed levels
 - Automatic bollards
 - Resin bound gravel surface (permeable)
 - Reclaimed self edging
 - Ramped access to upper garden
 - Erosion geocell
 - Existing features retained and incorporated into the landscape
 - Glass balustrade
 - Wrought iron balustrade
 - Timber fence
 - Lights

Material palette

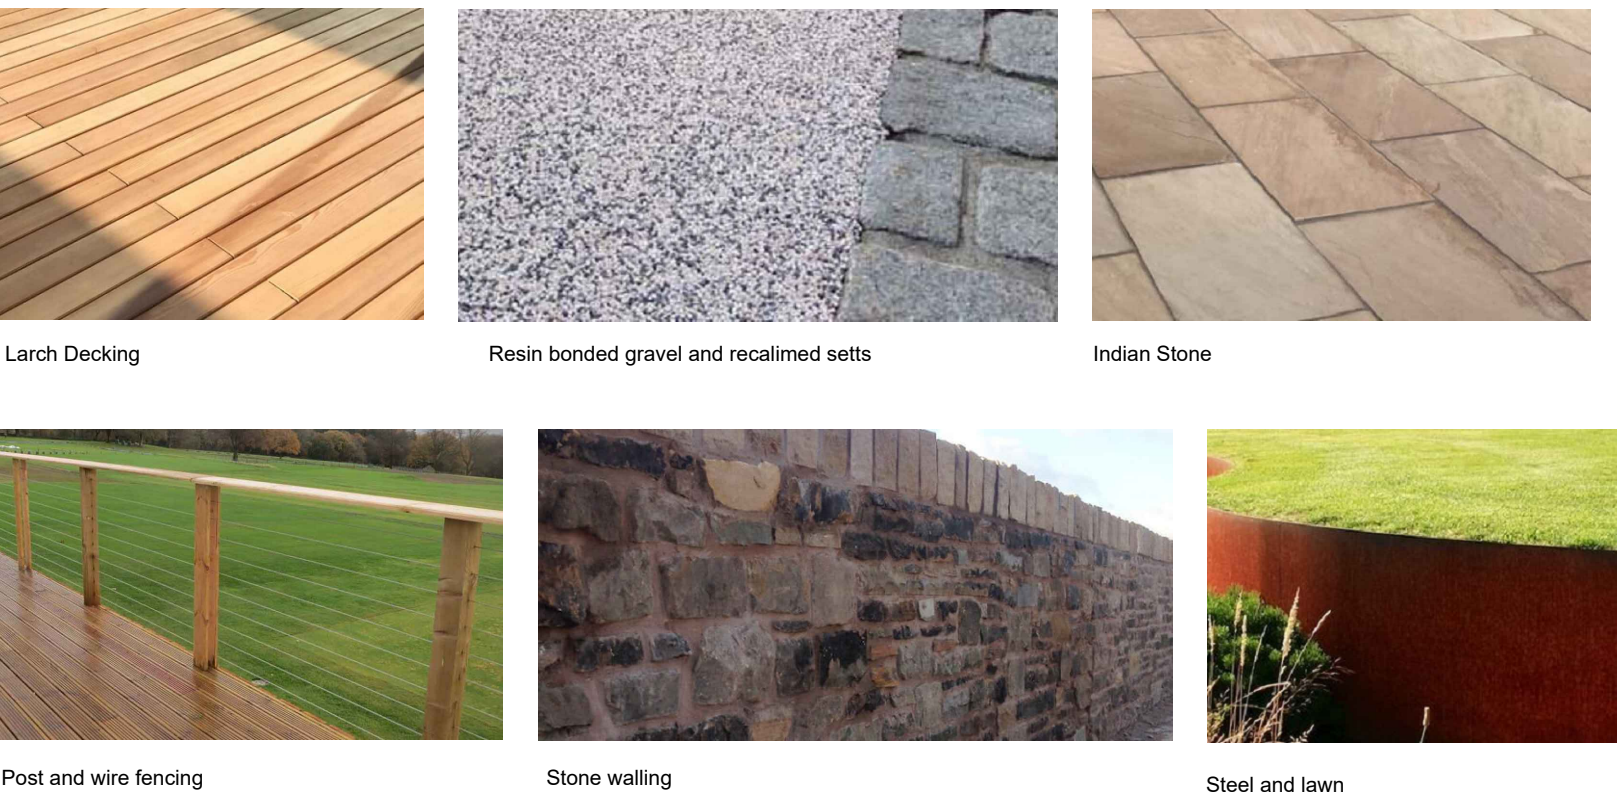

- Screening plants/hedges. Screen views and limit access to the underside of the raised deck
- Shed
- Glass balustrade
- Raised planter on decking. Planting to create a visual screen between the raised decking and the neighboring property
- Raised deck
- Sun loungers
- Small table and chairs
- Outdoor sofa and table/dining area
- Pizza oven
- Outdoor kitchen with built in barbecue
- Doors to kitchen
- Floor level planting cut into paving
- Back door to house
- Gates
- Wrought iron privacy screen
- Step access to front of property to be renewed

