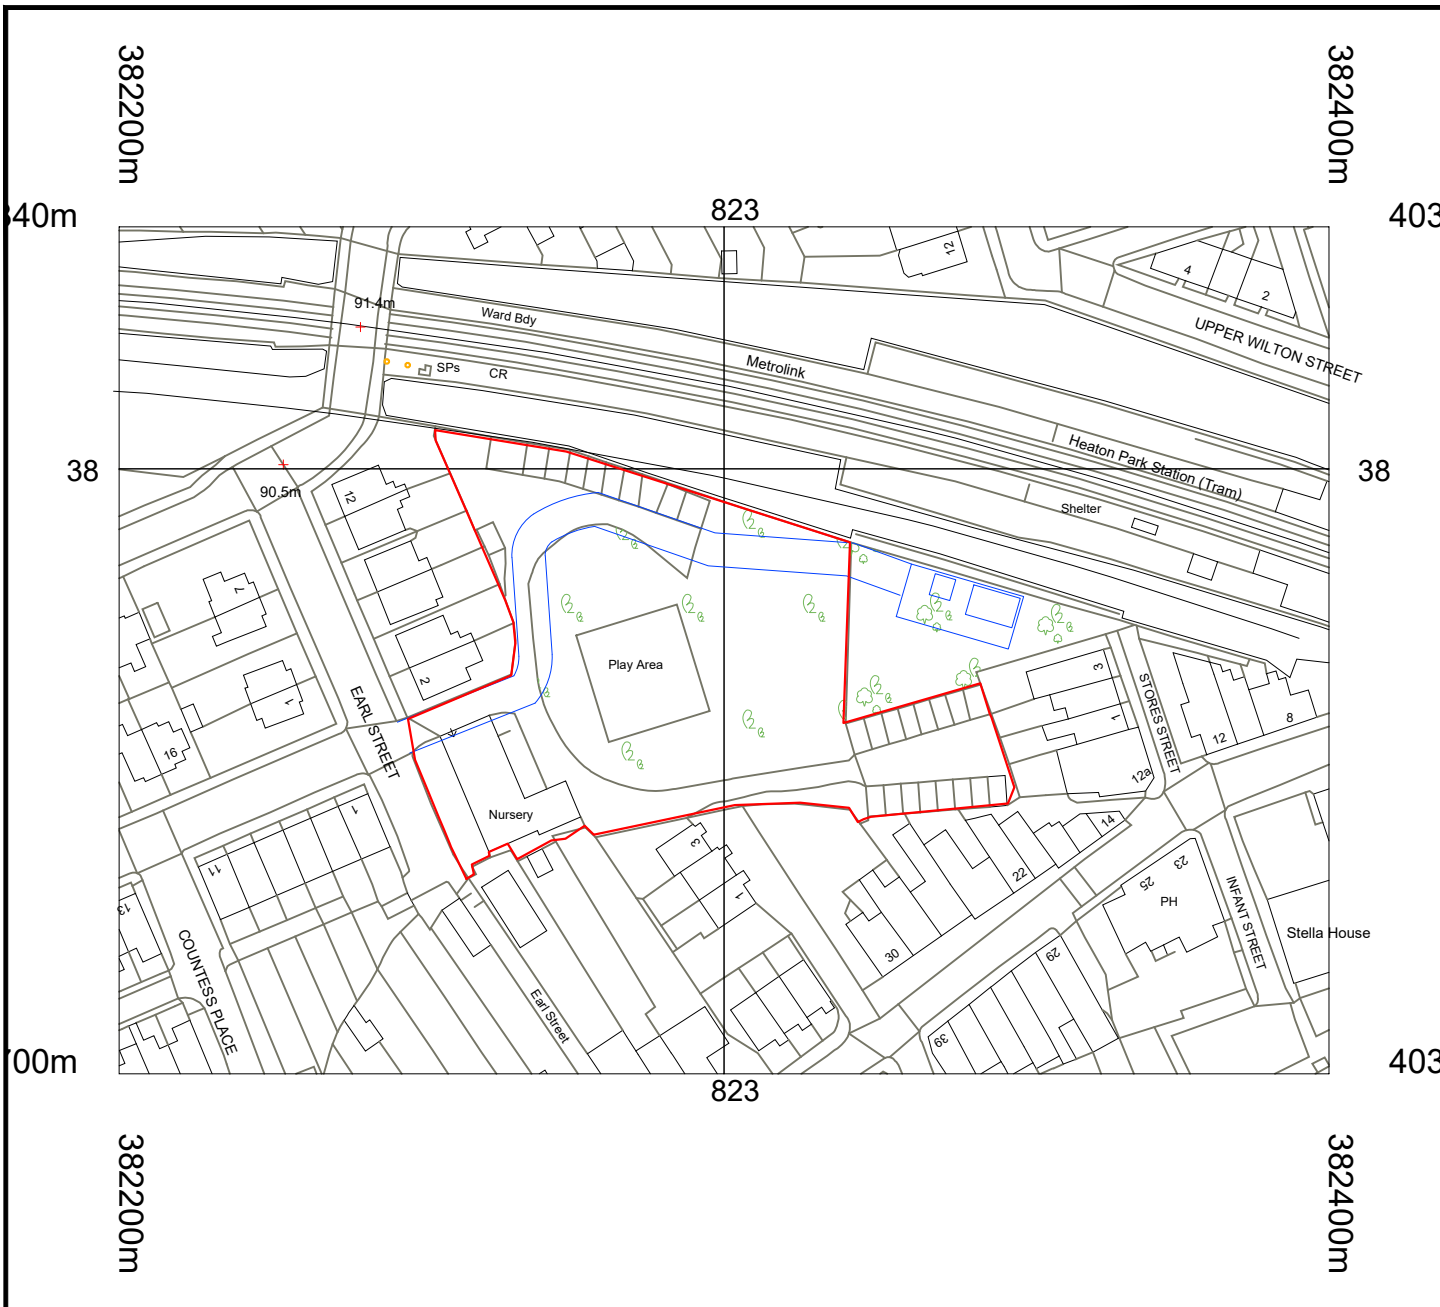


B	SECOND ISSUE	EJG/II	27/07/22
A	FIRST ISSUE	RW	27.10.20
REV	DESCRIPTION	BY	DATE
 HOWARD & SEDDON A.R.I.B.A. CHARTERED ARCHITECTS 64 WASHWAY ROAD SALE, CHESHIRE. M33 7RE TEL NO. 0161 - 973 8296 FAX NO. 0161 - 962 3485 E-MAIL : ADMIN@HOWARDANDEDSON.CO.UK		PROJECT/TITLE PROPOSED RESIDENTIAL DEVELOPMENT LAND TO REAR OF EARL STREET PRESTWICH M25 1GQ CLIENT Mr. MEHDI YAZDANPANA	DRAWN EJG/II DATE 27.07.22 SCALE 1:1250 (A4)
		DRG No.	14,347/OS
		AMENDMENT	B