



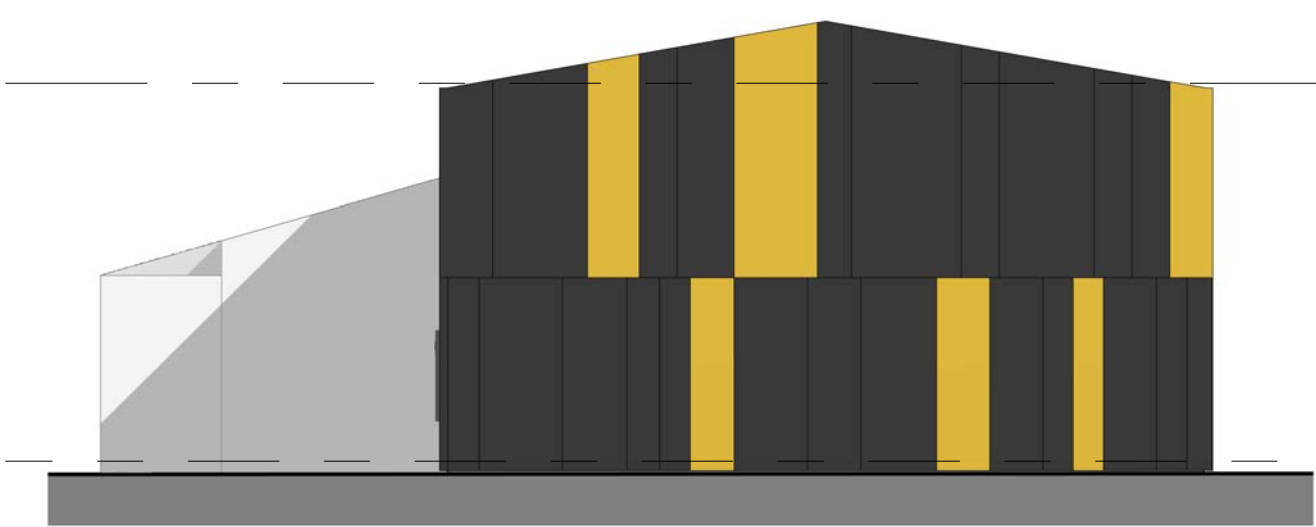


1. Elevation 6 - a2
1 : 100

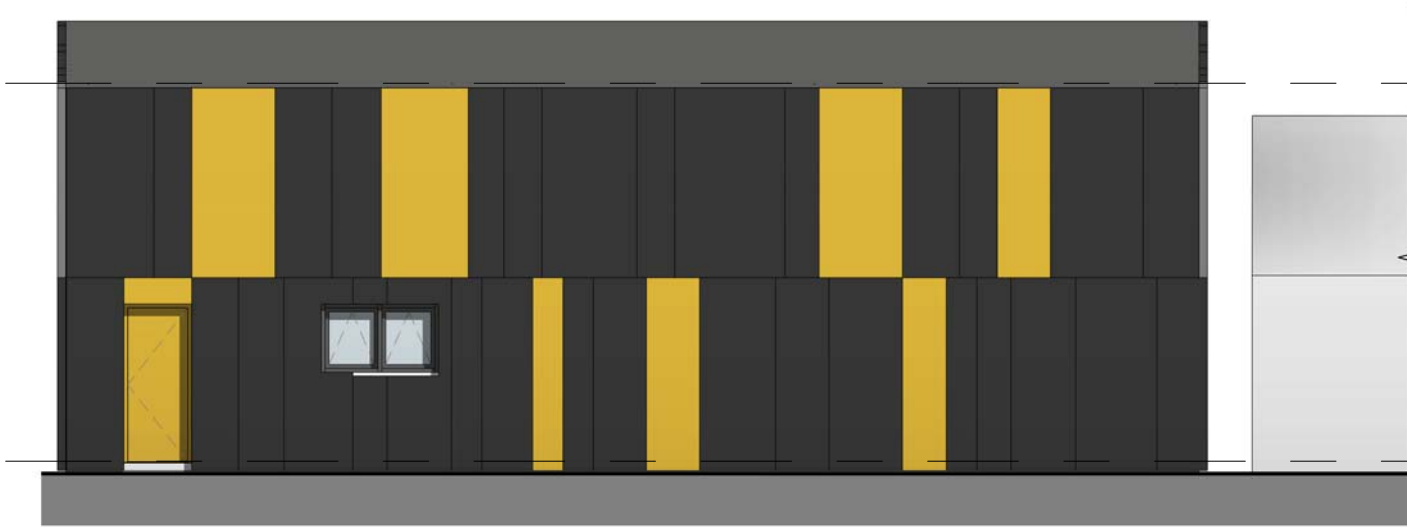


2. Elevation 7 - a2
1 : 100




3. Elevation 8 - a2
1 : 100

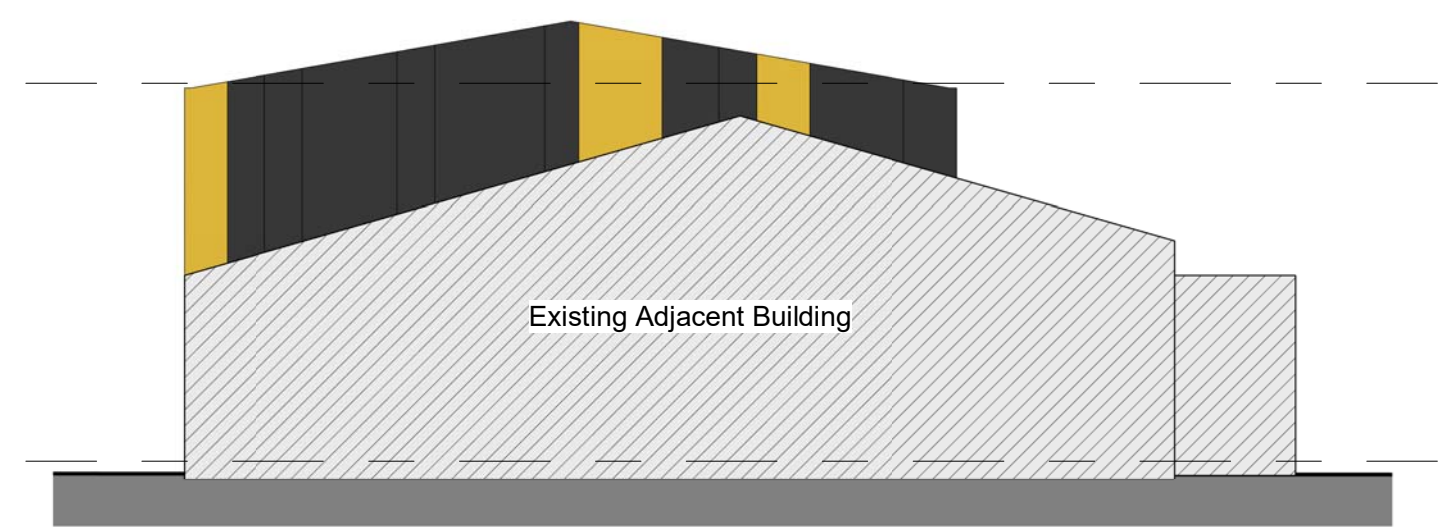

4. Elevation 9 - a2
1 : 100

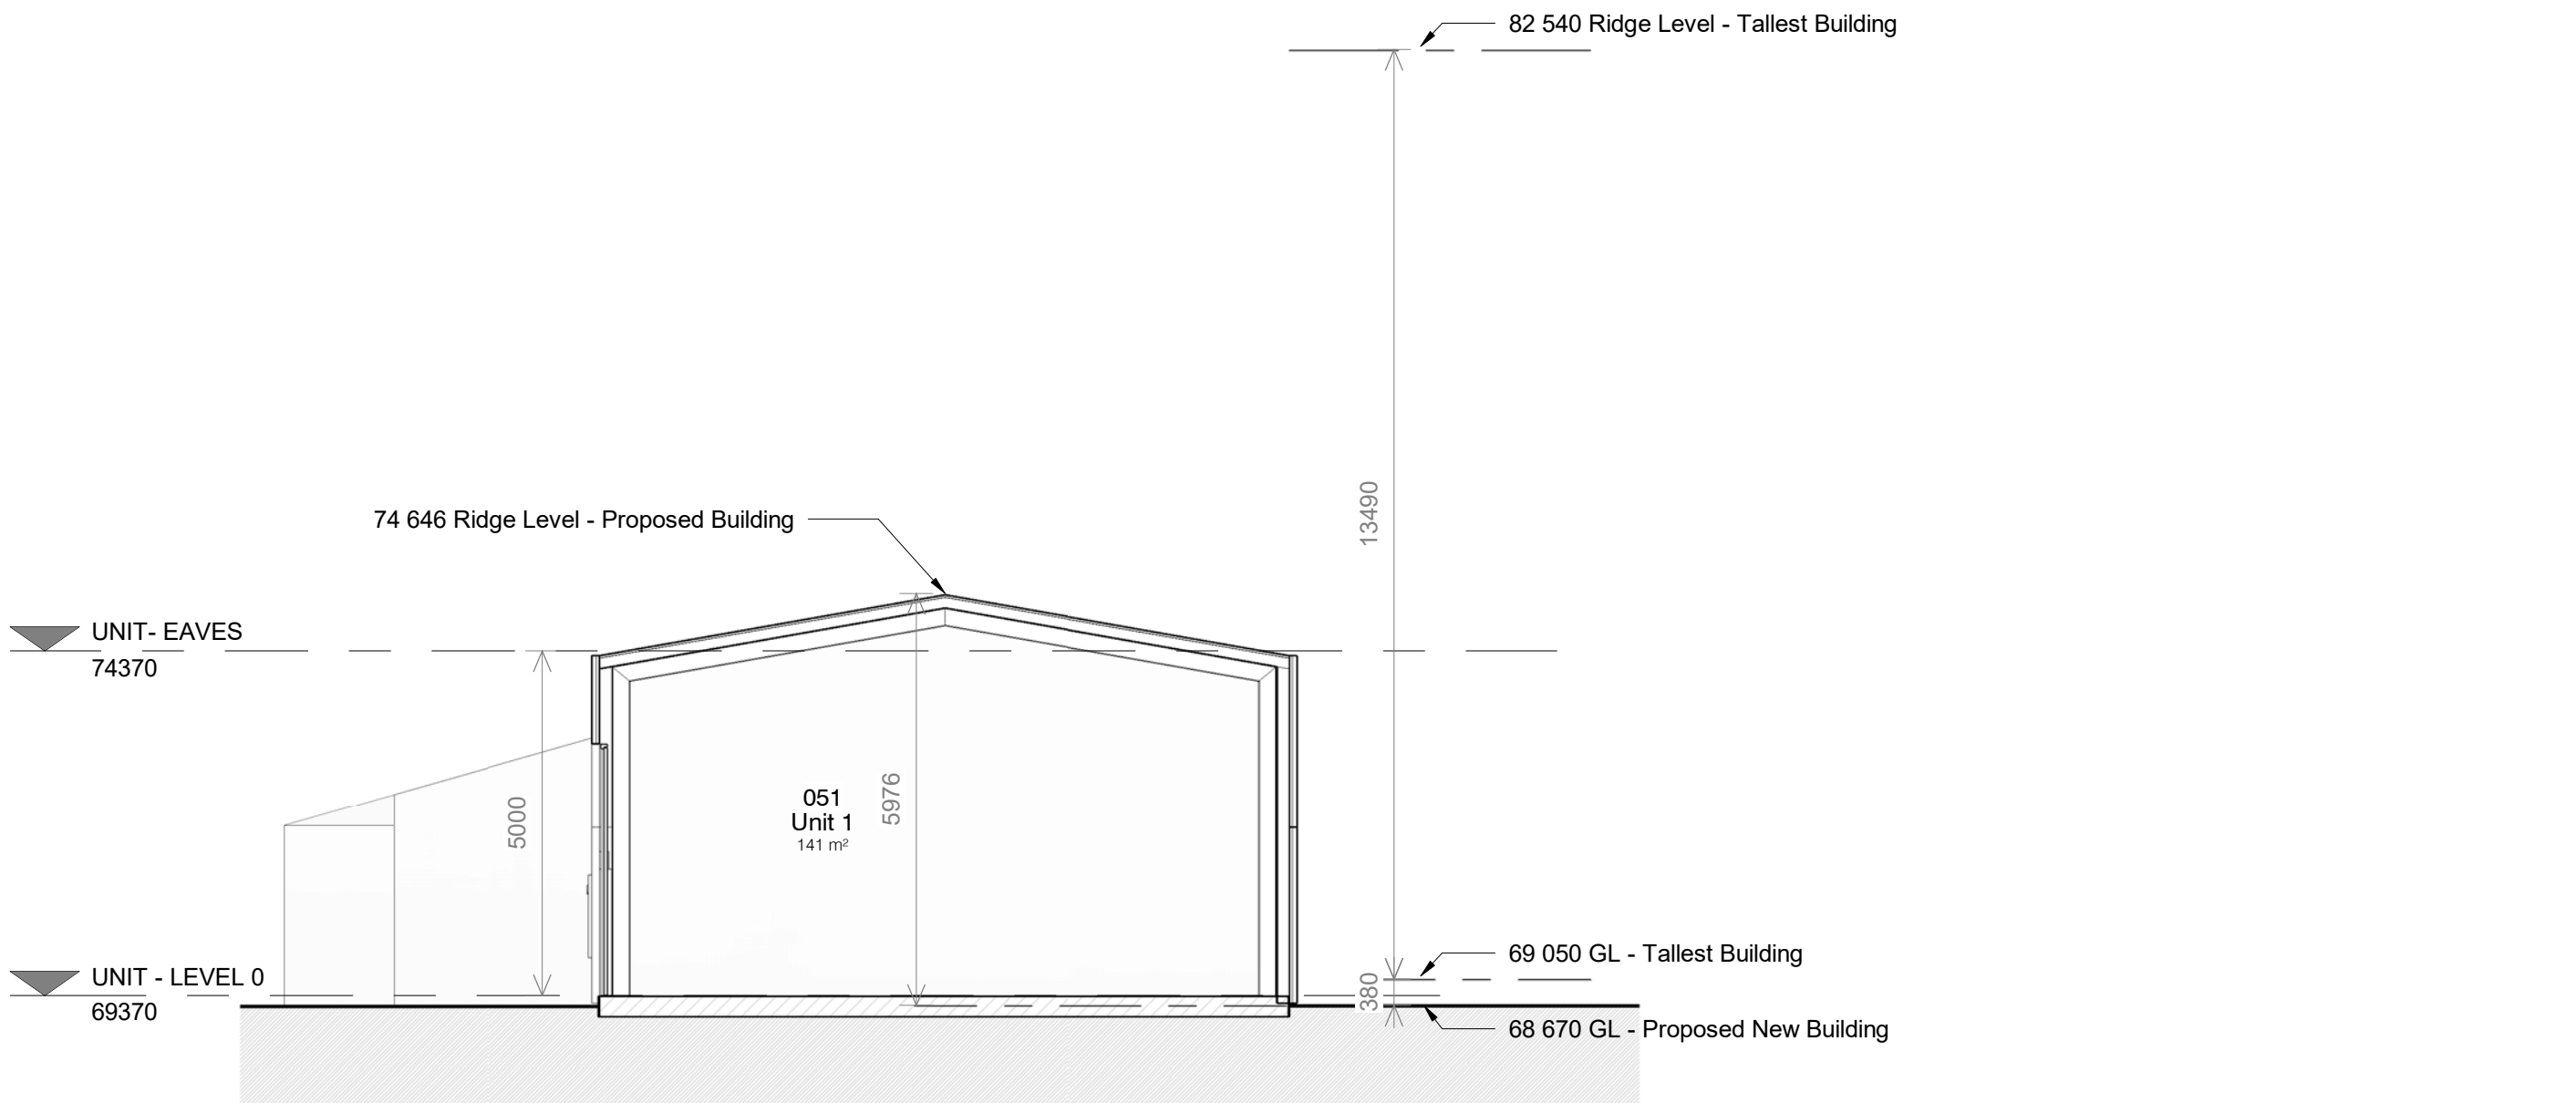

5. Section 1
1 : 100

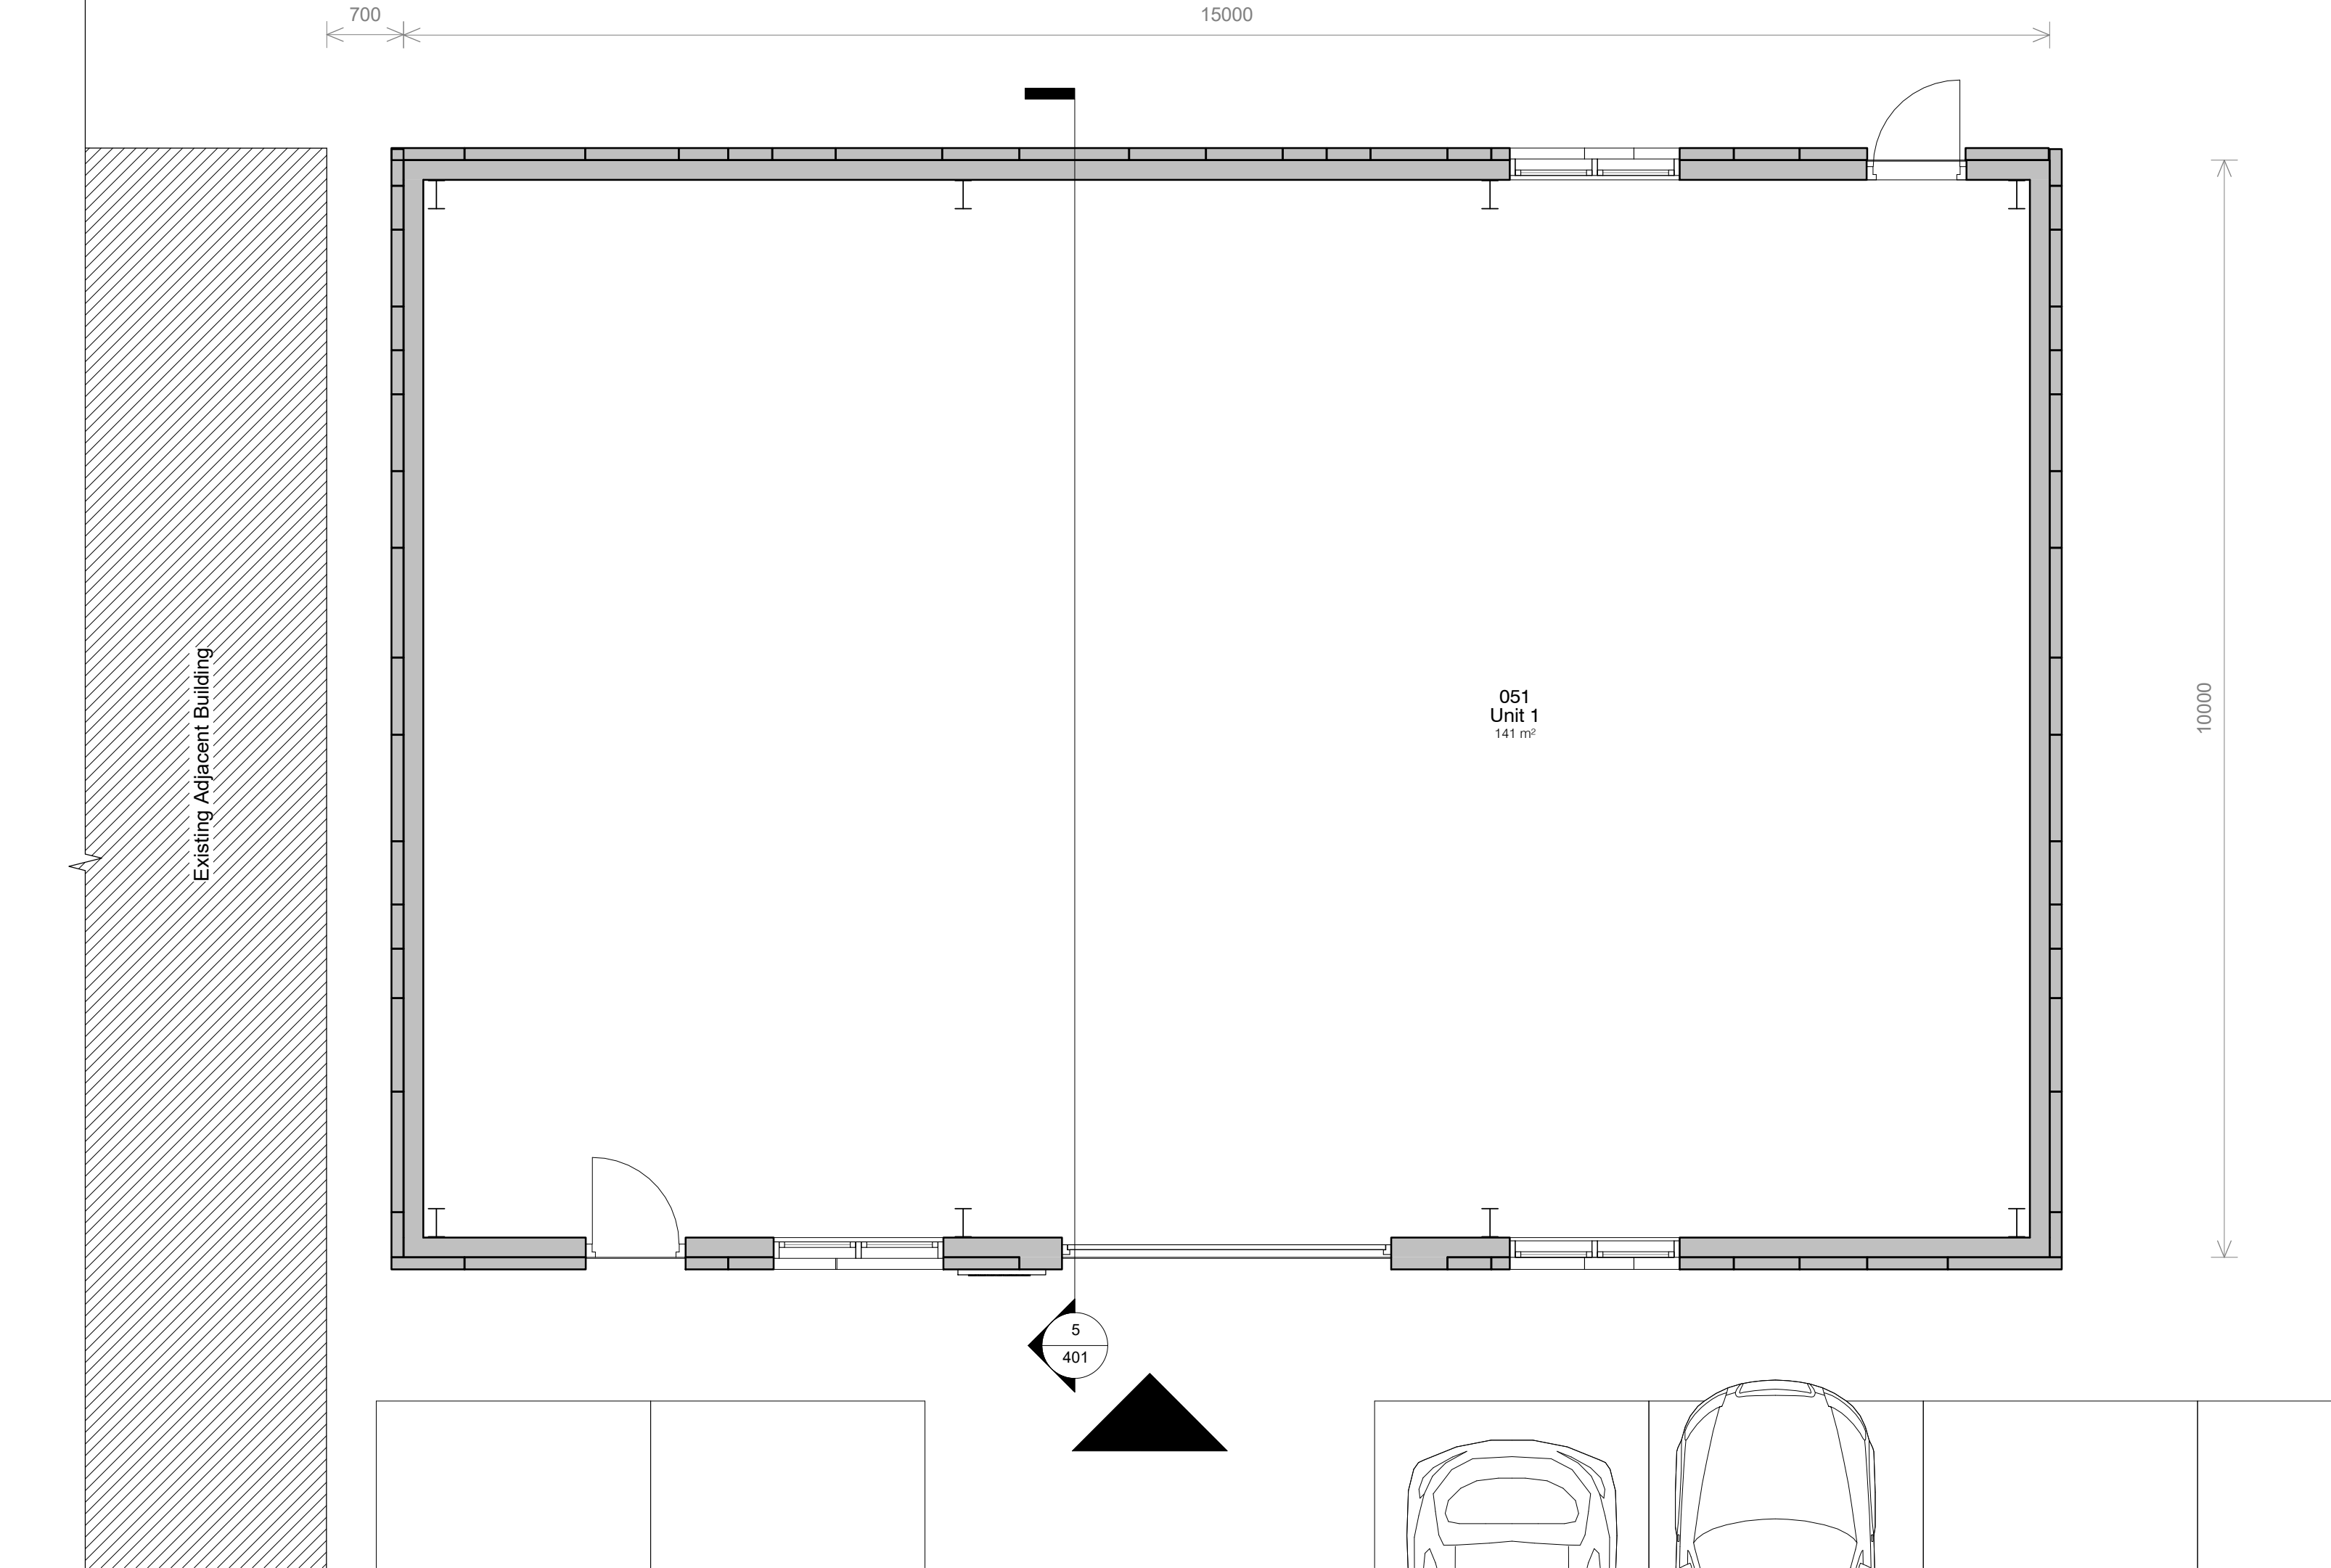

6. Level 0 - GA Proposed Unit Plan
1 : 50



7. 3D Perspective View



Precedent image - Facade



Metallic Hook-on Cassette
Facade System in portrait
orientation. Kingspan HK-
Design aluminium cassettes in
Kingspan Gold 0001
(RAL1027) or similar approved
by the Architect/Client.



Metallic Hook-on Cassette
Facade System in portrait
orientation. Kingspan HK-
Design aluminium cassettes in
Kingspan Grey 0004
(RAL7072) or similar approved
by the Architect/Client.



Pre-coloured Aluminium/UPVC
framed double glazed
windows

8. Facade Materials
1 : 10



PROJECT	SCALE & A1	DATE	BY
Bealey Industrial Estate	As indicated	02/11/12	SA
CLIENT	STATUS	PROJECT NO.	REV.
Broompark Management	PLANNING	DA20050.4. 401.	1
TITLE	NOTES	REVISIONS	DATE
Proposed Unit Plan and Elevations	THIS DRAWING MUST NOT BE REPRODUCED WITHOUT PRIOR WRITTEN CONSENT OF DEBTAL ARCHITECTURE. ALL DIMENSIONS AND MATERIALS TO BE USED SHALL BE CONTROLLED AND CONFIRMED BY THE ARCHITECT/CLIENT. ANY CHANGES TO BE MADE TO THE DRAWING SHALL BE IN ACCORDANCE WITH CURRENT STATUTORY REGULATION RELEVANT CODES OF PRACTICE AND DESIGN STANDARDS. ALL DIMENSIONS ON THIS DRAWING ARE IN MILLIMETRES UNLESS OTHERWISE STATED.		