
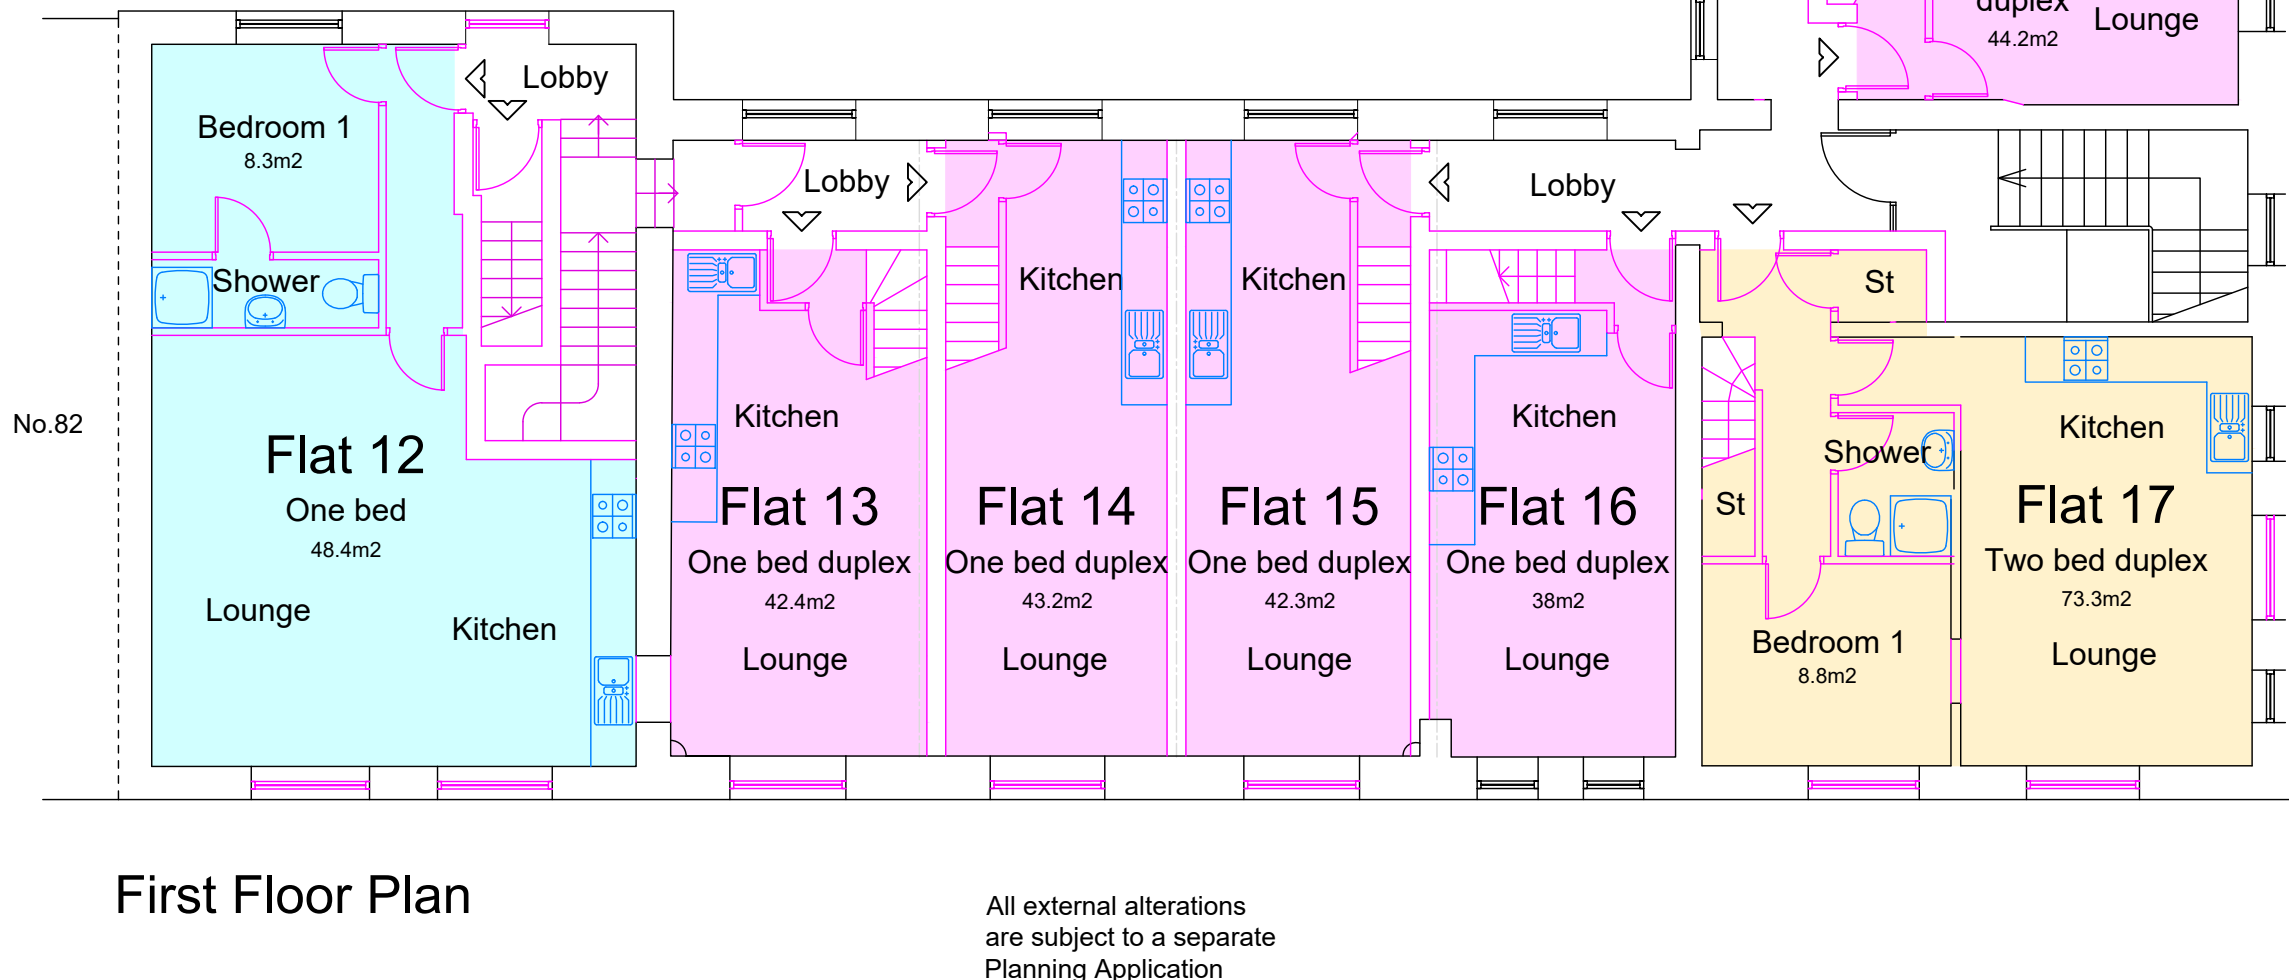
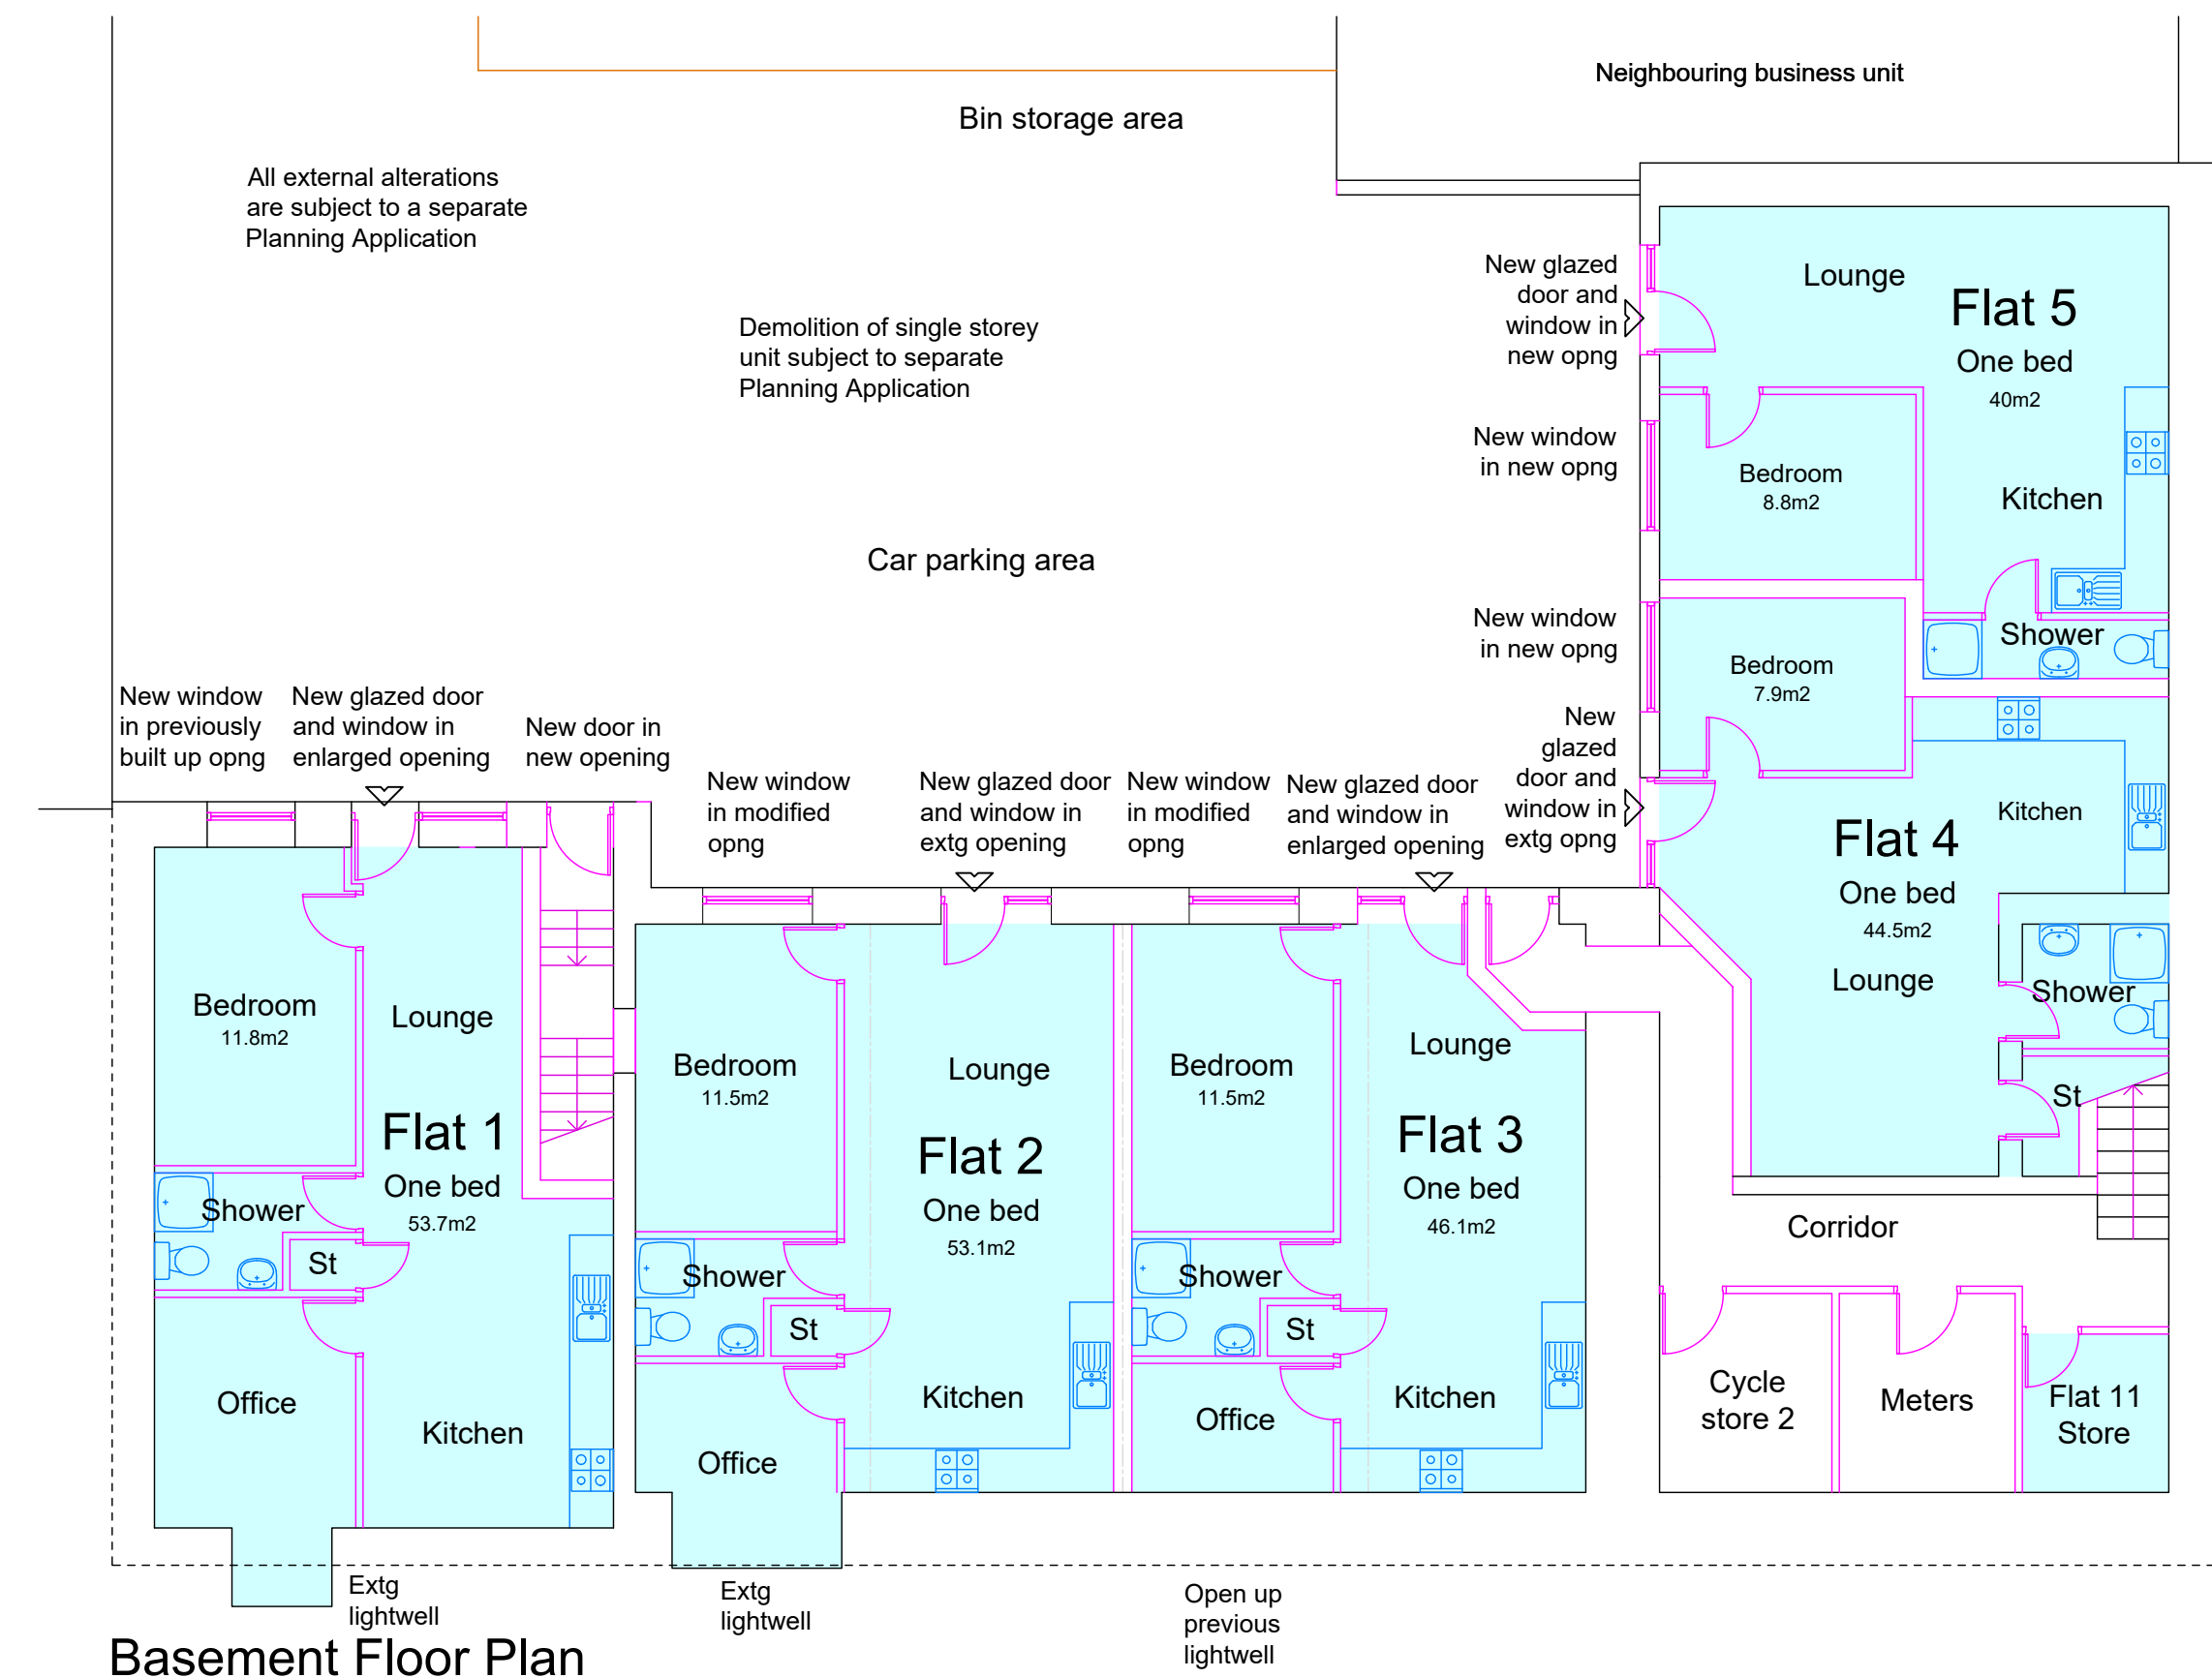
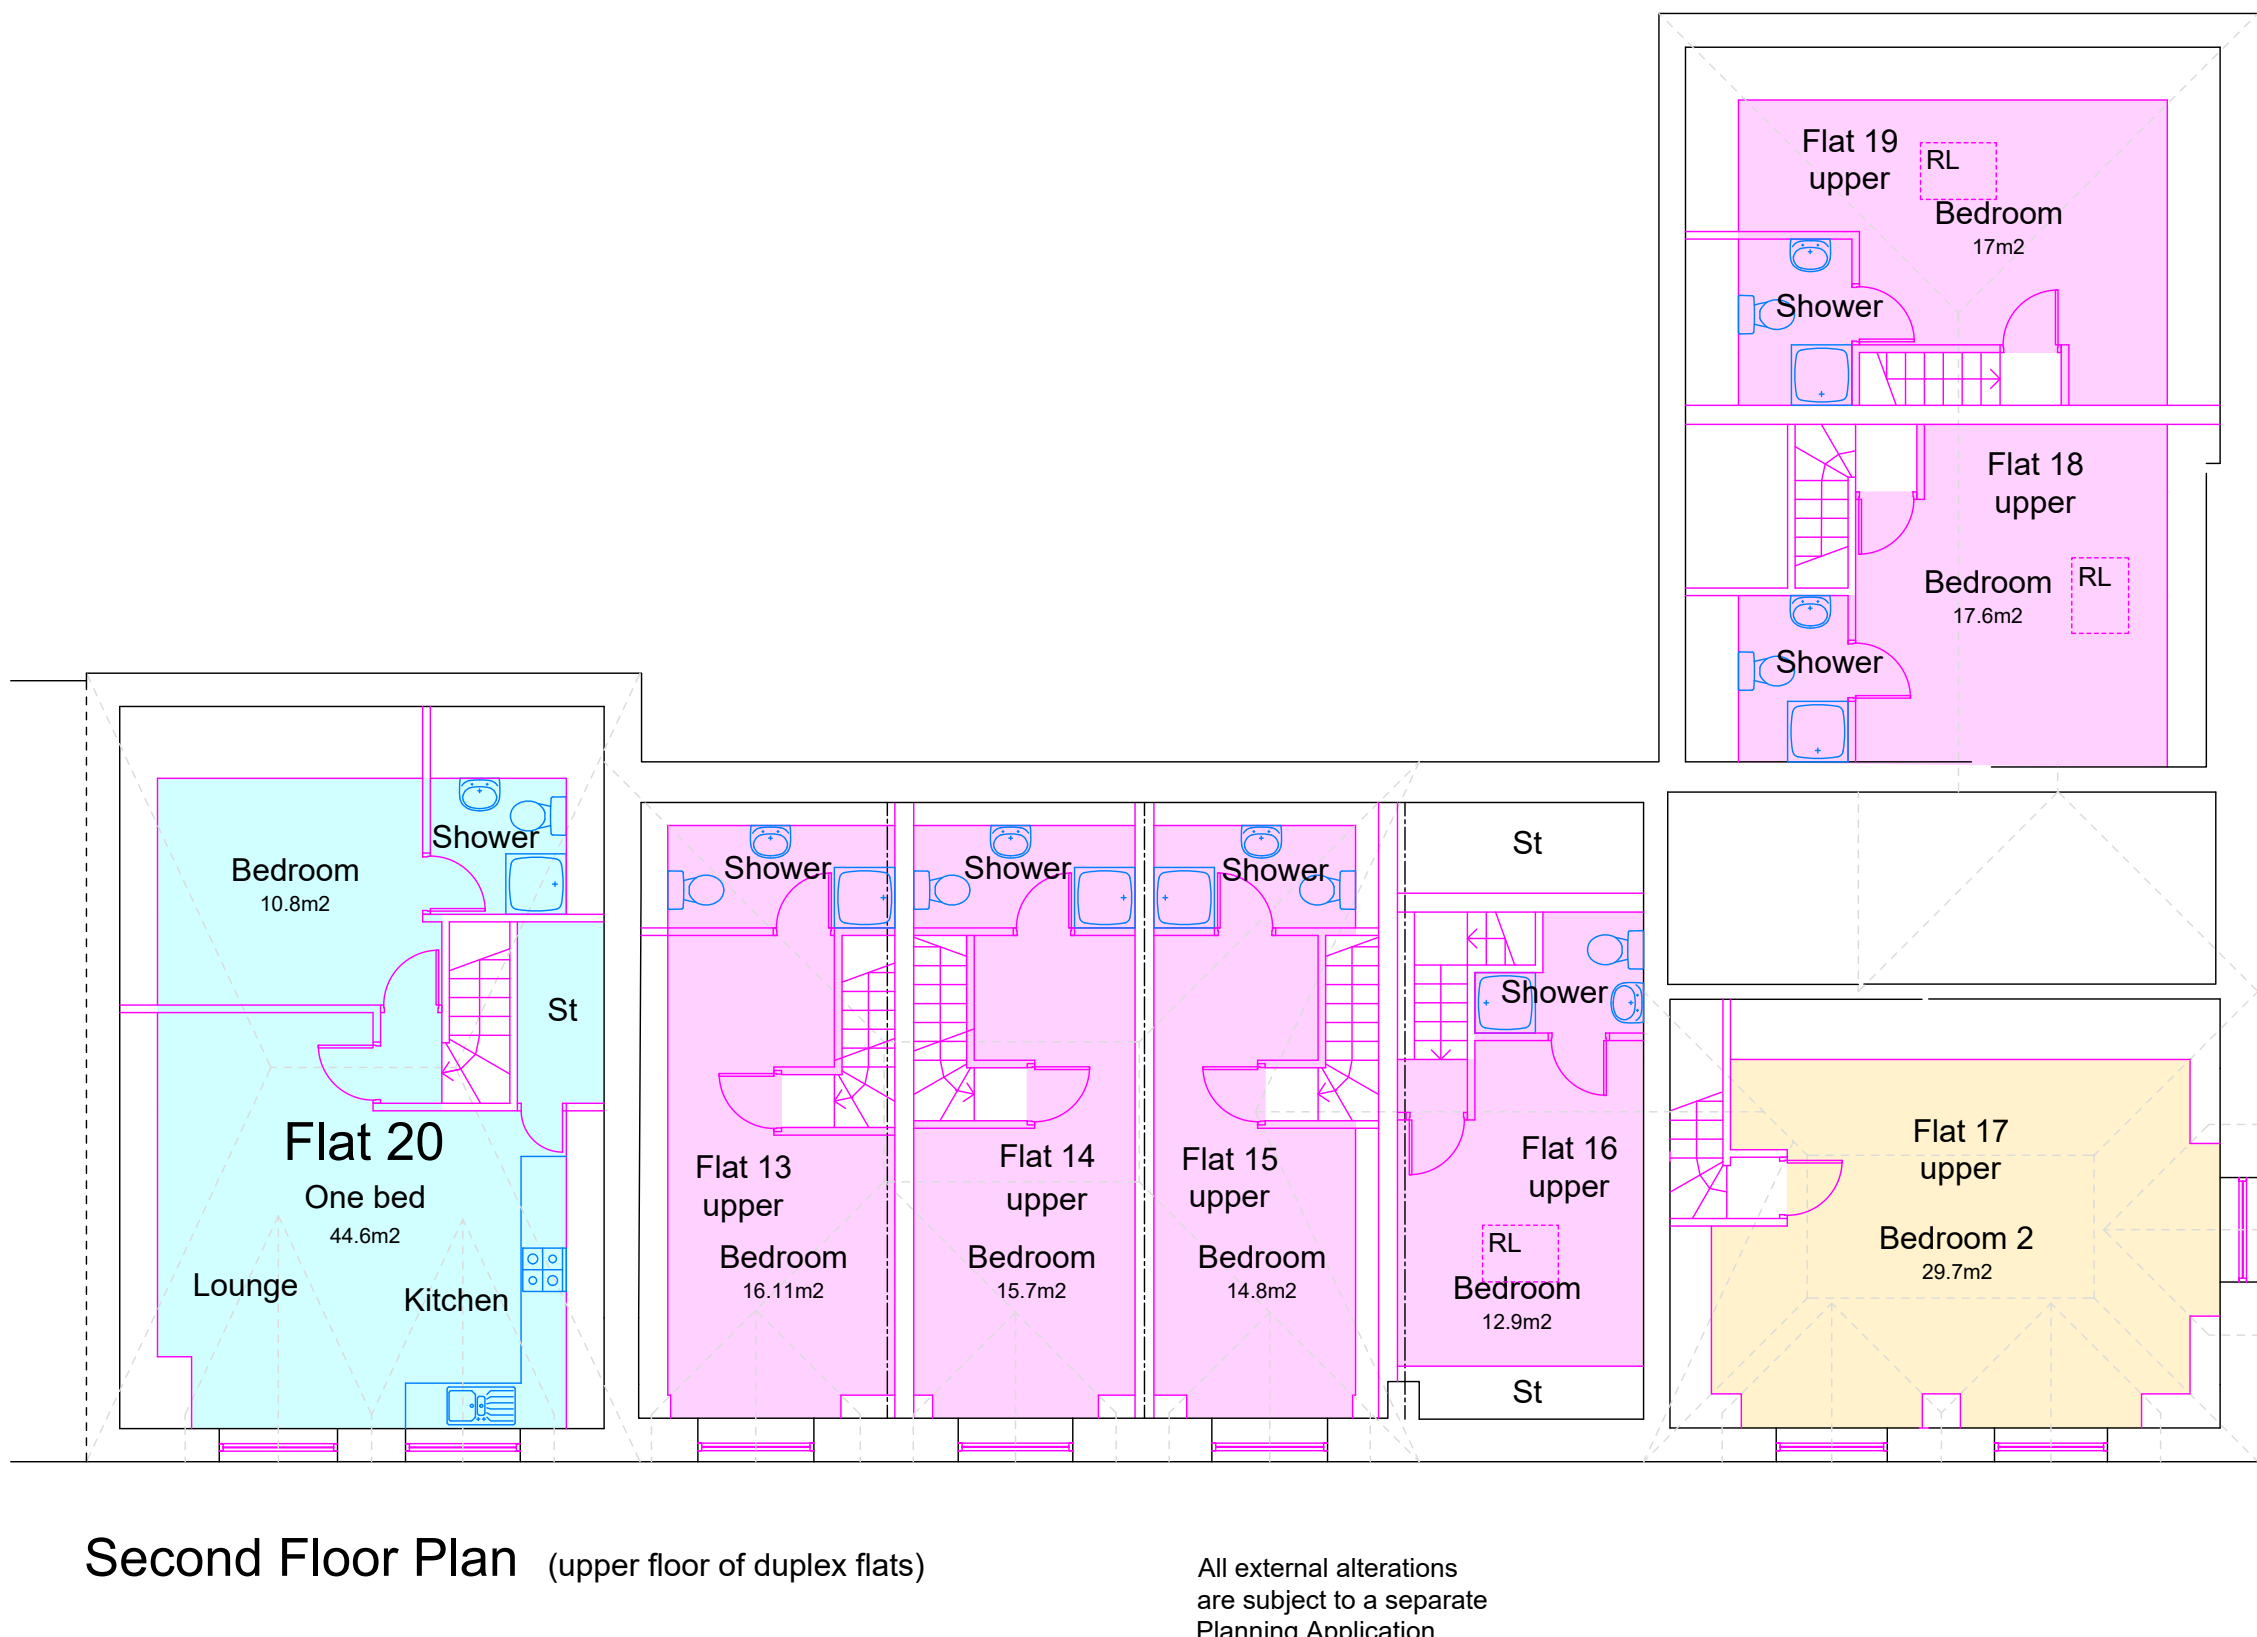


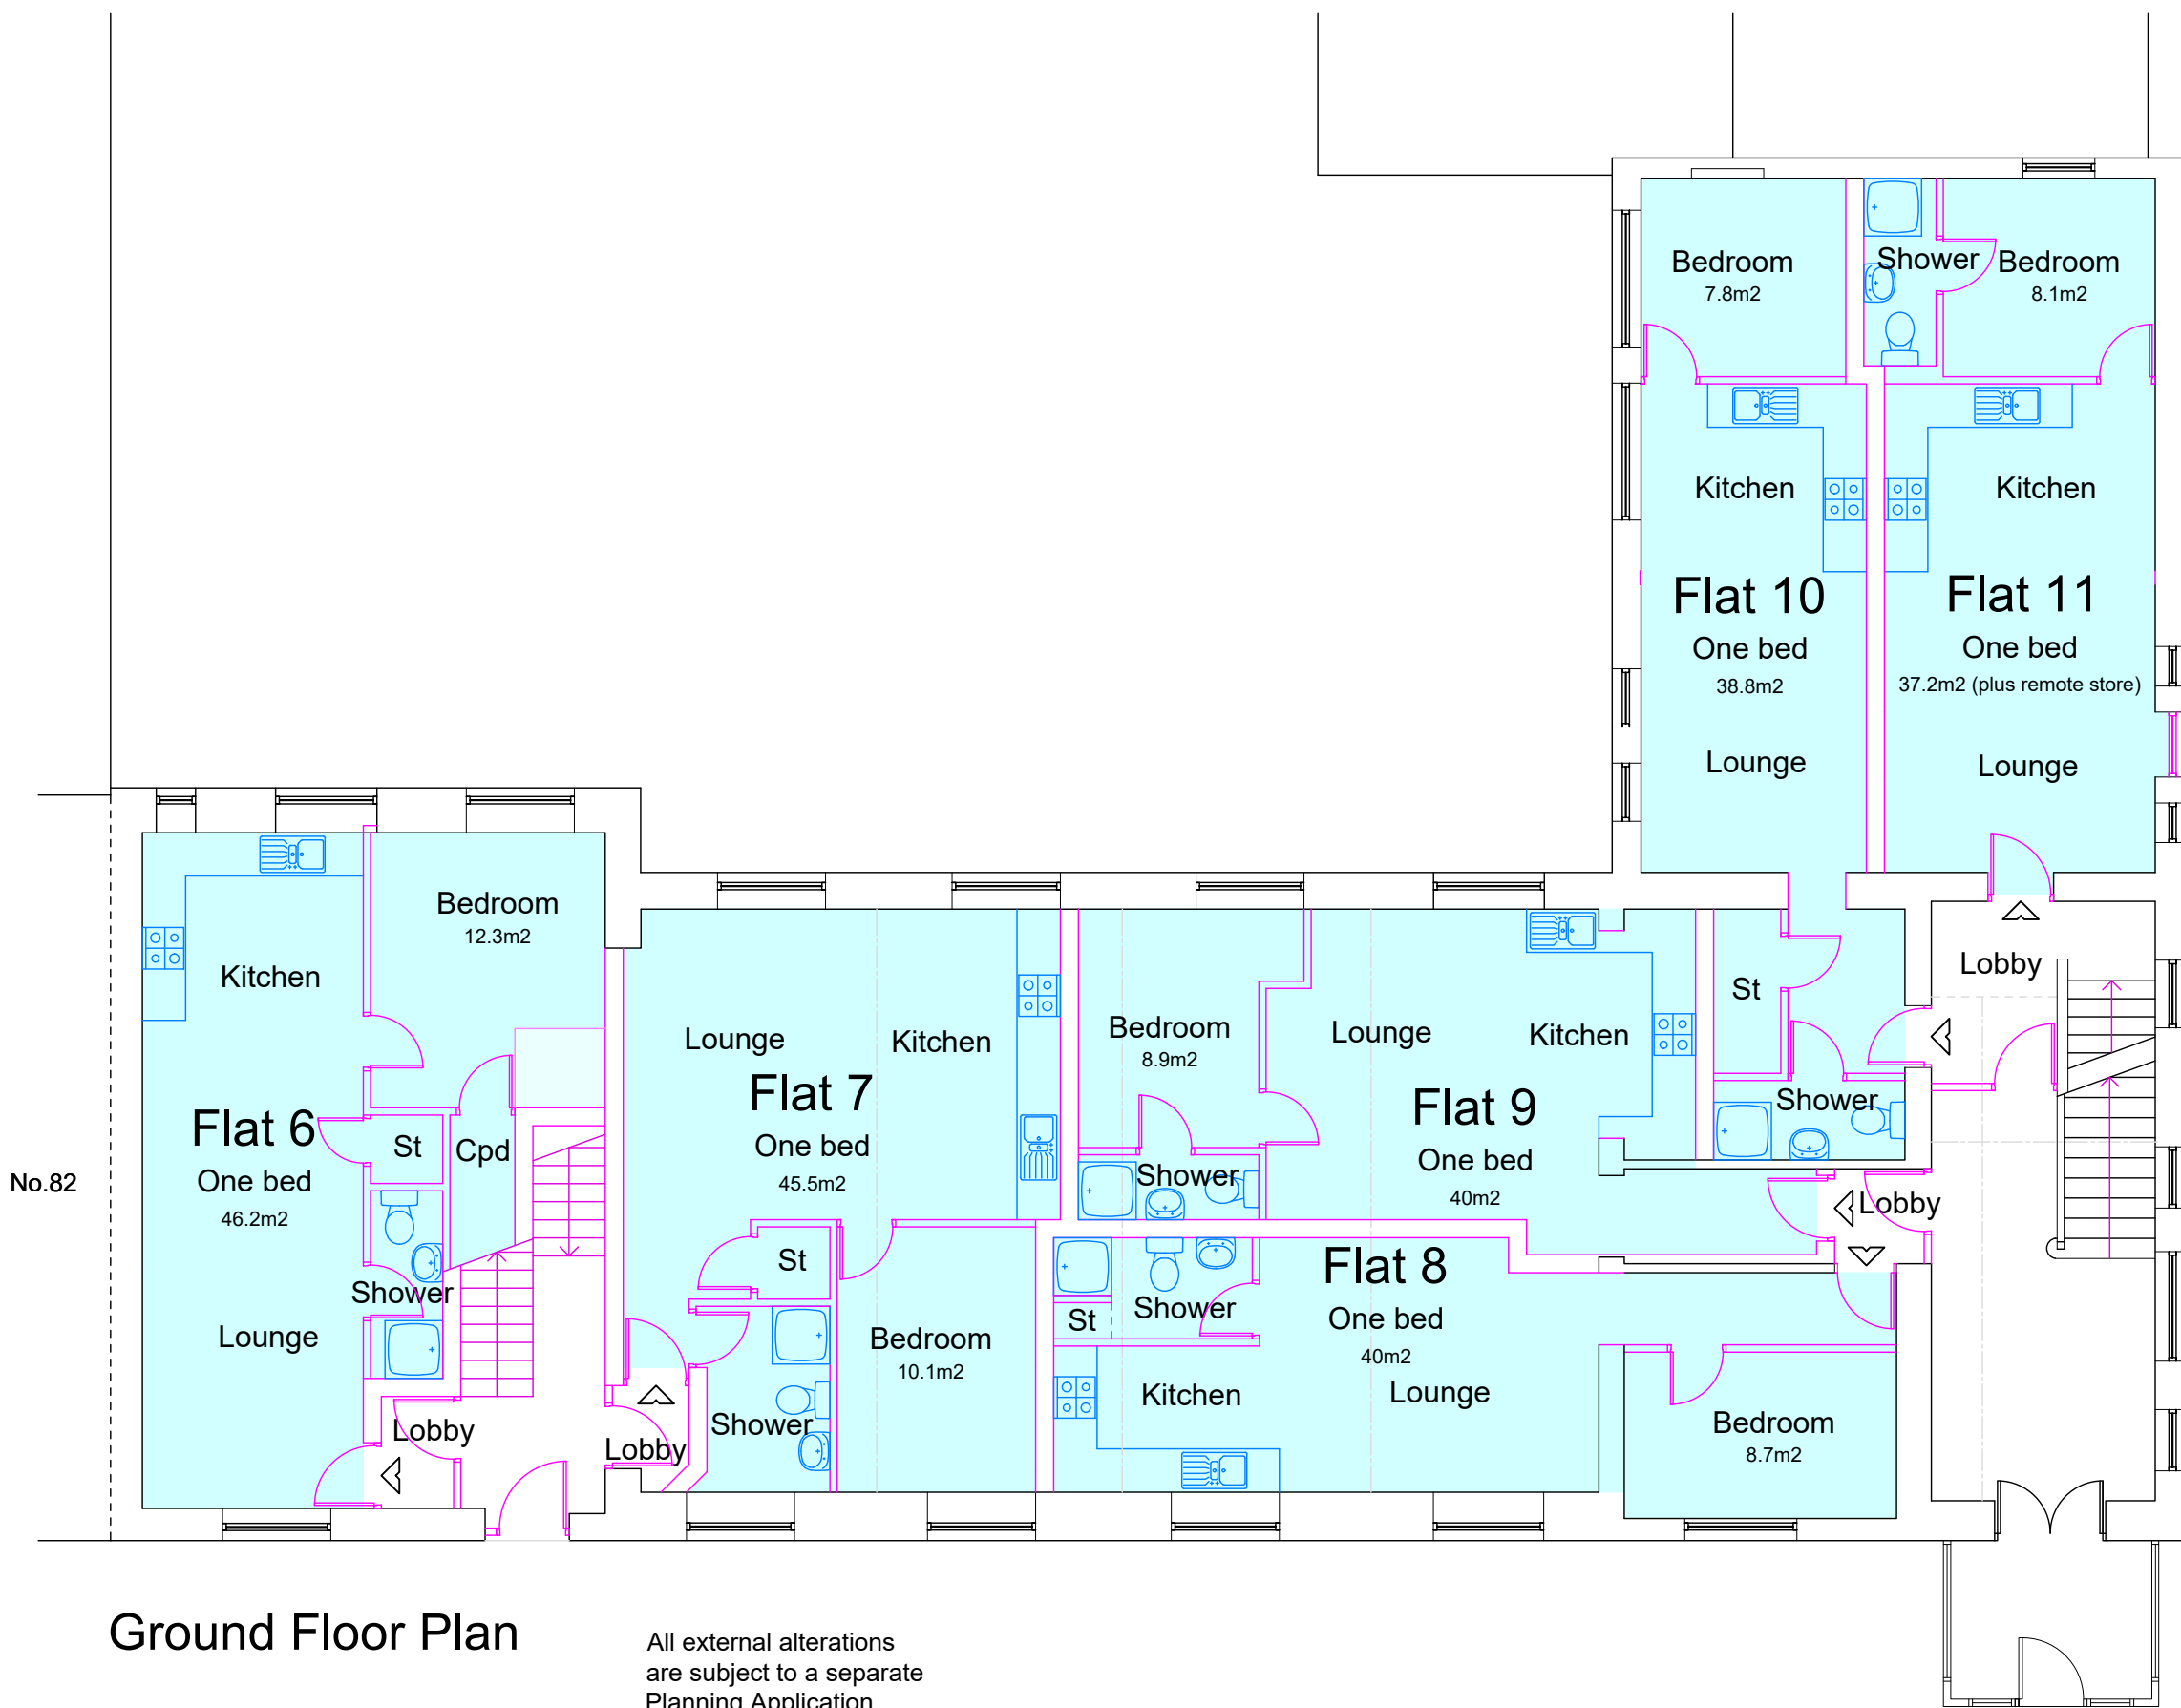

Notes  
This drawing is the property of The Intelligent Design Centre Ltd and copyright is reserved by them. This drawing is not to be copied or disclosed by or to any unauthorised persons without the prior written consent of The Intelligent Design Centre Ltd.

Do not scale from this drawing.

All dimensions are to be checked on site prior to construction, manufacture of any components and ordering of materials and equipment.

Any discrepancies are to be reported to the architect for clarification.

All materials and workmanship to be in accordance with the current British Standards and codes of practice.

#### SCHEDULE OF ACCOMMODATION:

19Nr one bedroom apartments (6 being duplex)

1Nr two bedroom (duplex) apartments

Total 20 apartments

#### APARTMENT AREAS:

Flat 1 - 53.7m²

One bedroom

Flat 2 - 53.1m²

One bedroom

Flat 3 - 46.1m²

One bedroom

Flat 4 - 44.5m²

One bedroom

Flat 6 - 46.2m²

One bedroom

Flat 7 - 45.5m²

One bedroom

Flat 8 - 40m²

One bedroom

Flat 9 - 40m²

One bedroom

Flat 10 - 38.8m²

One bedroom

Flat 11 - 37.2m² plus 4m² remote storage

One bedroom

Flat 12 - 48.4m²

One bedroom

Flat 13 - 42.4m²

One bedroom duplex

Flat 14 - 43.2m²

One bedroom duplex

Flat 15 - 42.3m²

One bedroom duplex

Flat 16 - 38m²

One bedroom duplex

Flat 17 - 73.3m²

Two bedroom duplex

Flat 18 - 44.2m²

One bedroom duplex

Flat 19 - 53.6m²

One bedroom duplex

Flat 20 - 44.6m²

One bedroom

Flat 20 - 44.6m²

One bedroom

Drawing  
Proposed Scheme - Plans

Date  
March 2025

Job No - Dwg No - Rev

25007 - 11 - A

25007 - 11 - A