



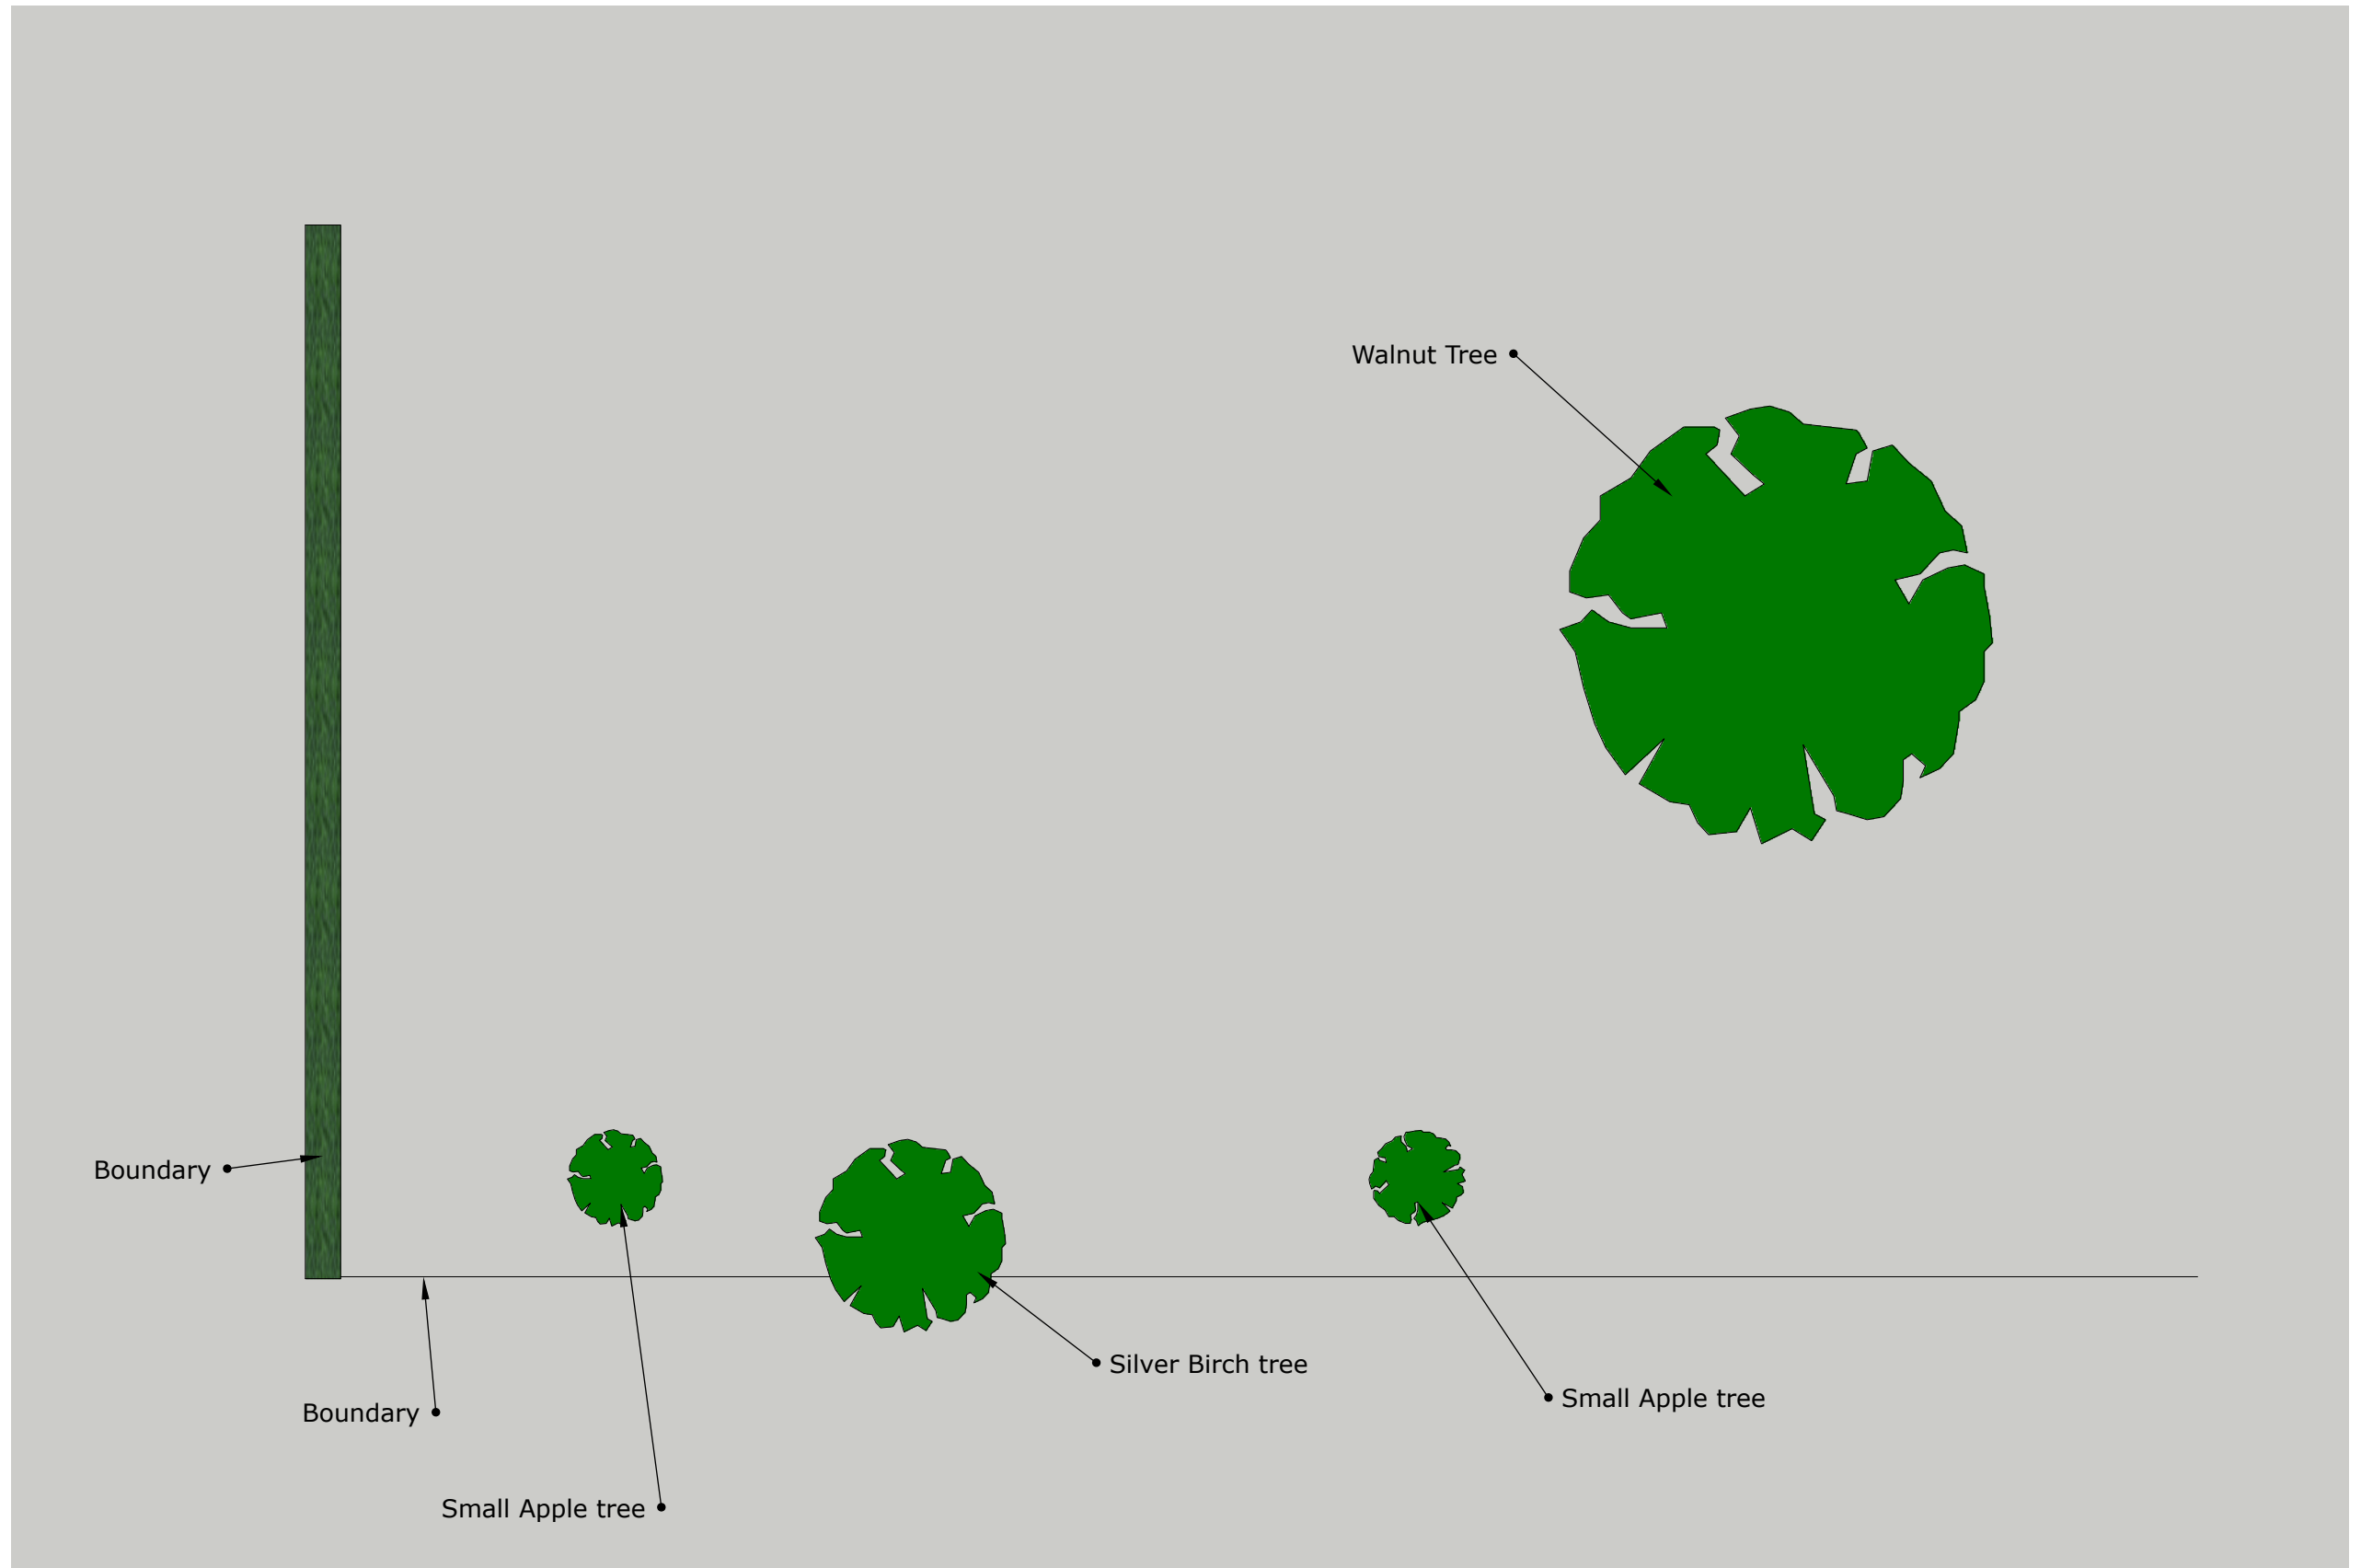

Scale @ A3
1:100 1cm = 1m

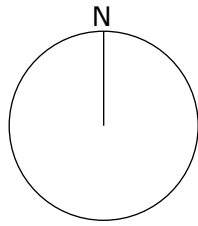

21 Greenmount Drive
Proposed Summerhouse
Existing Site Layout
Drawing SH1
06/08/2023