



- do not scale dimensions from this drawing
- all dimensions to be checked on-site and
discrepancies to be reported to the architects

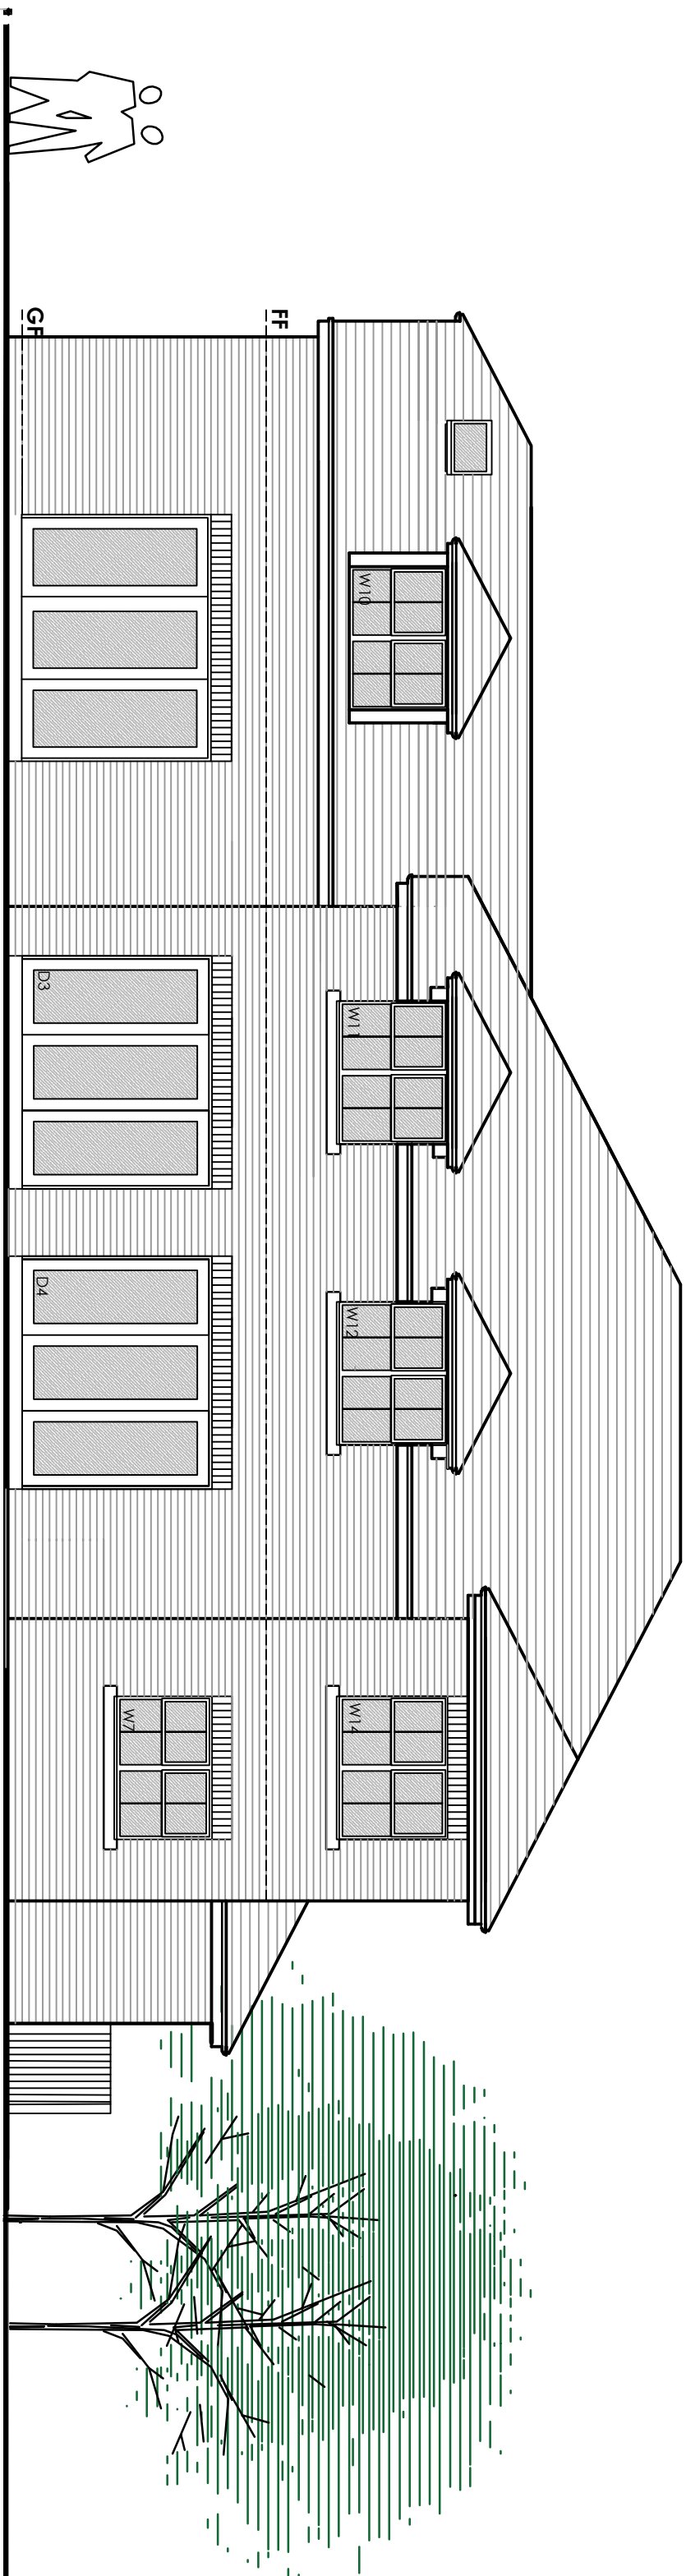


Proposed Western Elevation (garden) scale 1:50

0 5 metres
SCALE

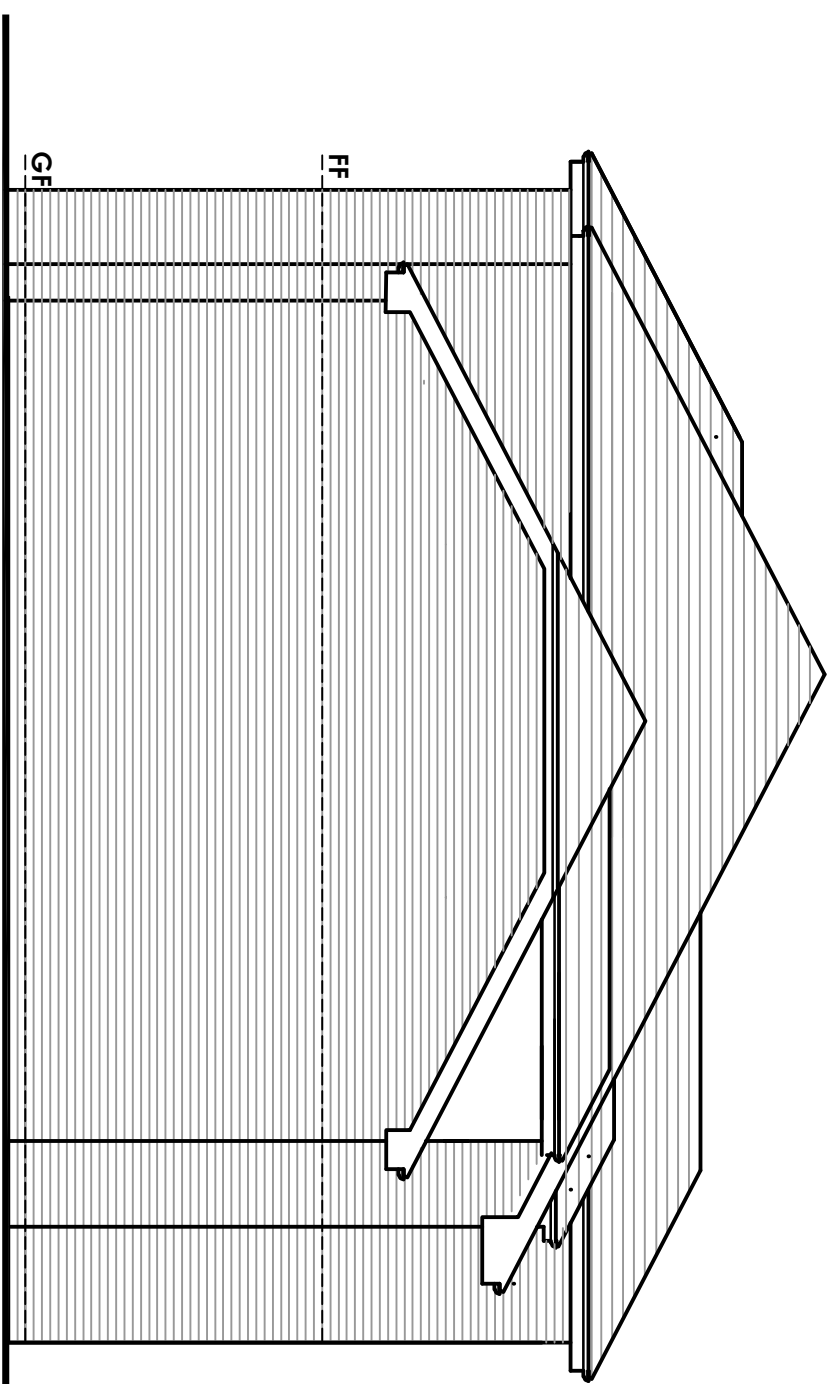

Proposed Gable Elevation (north) scale 1:50

0 5 metres
SCALE

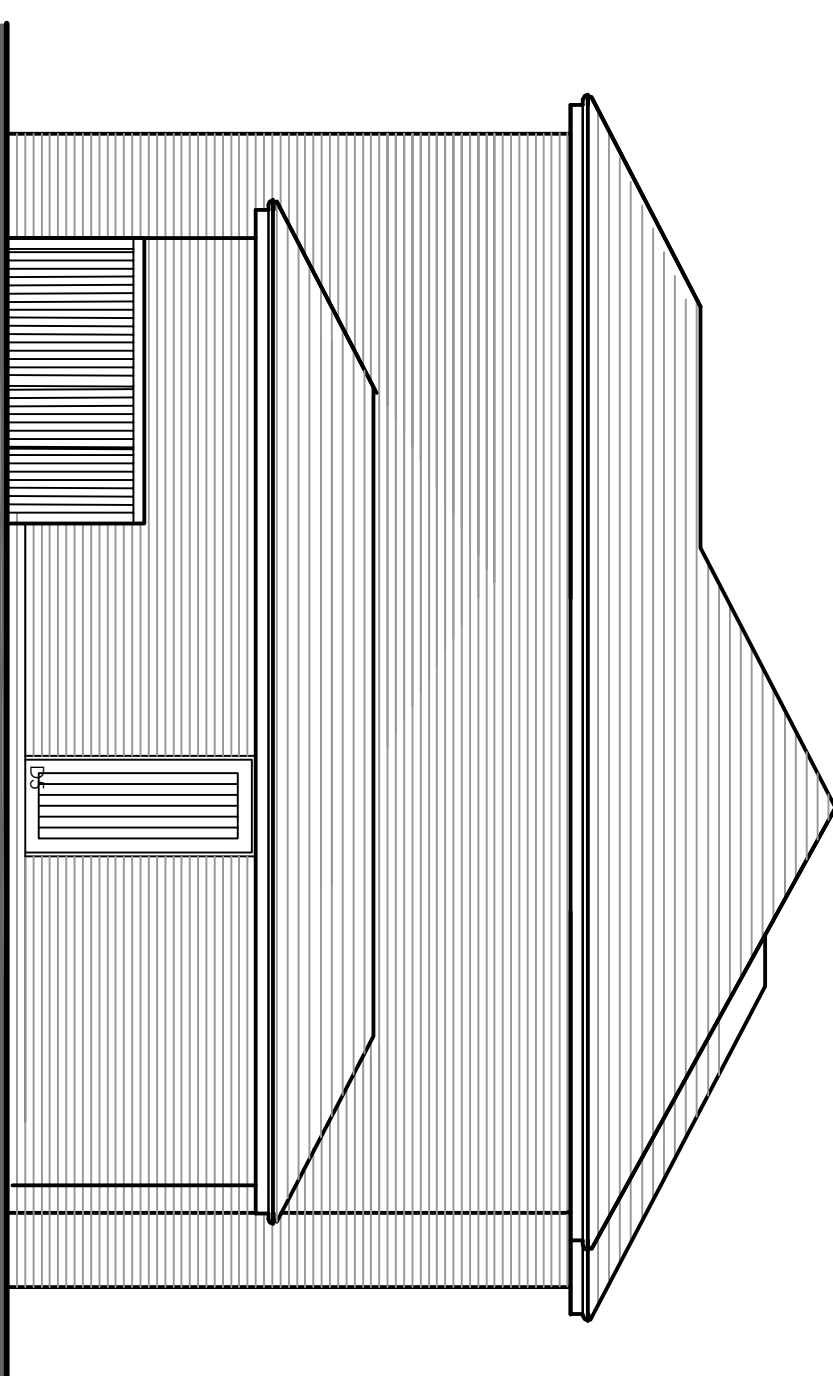

Proposed Southern Elevation (gable) scale 1:50

0 5 metres
SCALE

client

Mr & Mrs C. Hamilton

project

Proposed Dwelling,
Knowsley Road, Ainsworth,
Bolton, Lancashire, BL2 5PT

title

Proposed Rear & Gable Elevations

drawing number

3551:07

revision

F

scale

1:100 A3

date

Feb 25

drawn by

RH

status

fisk
&associates
architects

20 Chorley road, swinton, manchester, m27 5qj
t - 0161 793 5300 e - info@rafisk.co.uk

f