



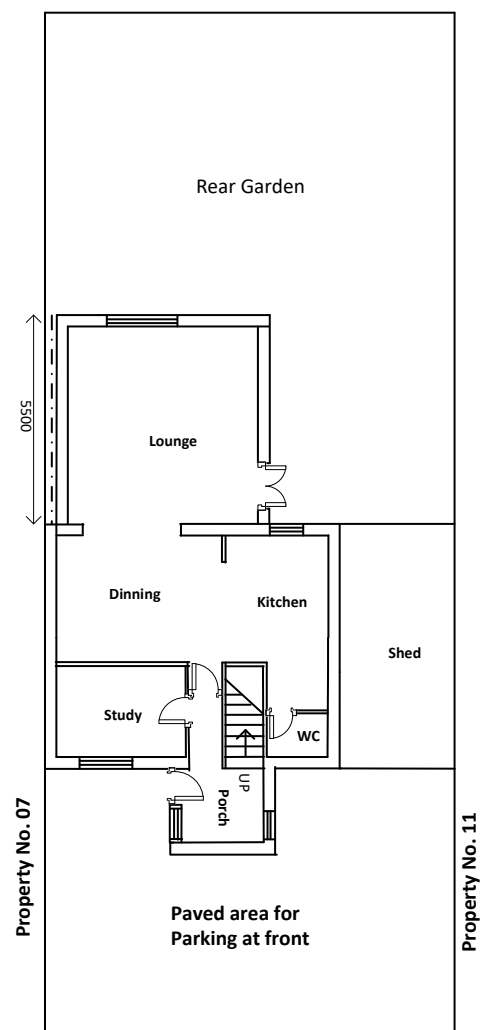

Property No. 09


Existing Building Block
9 Derwent Avenue
Whitefield Manchester
M45 8GJ

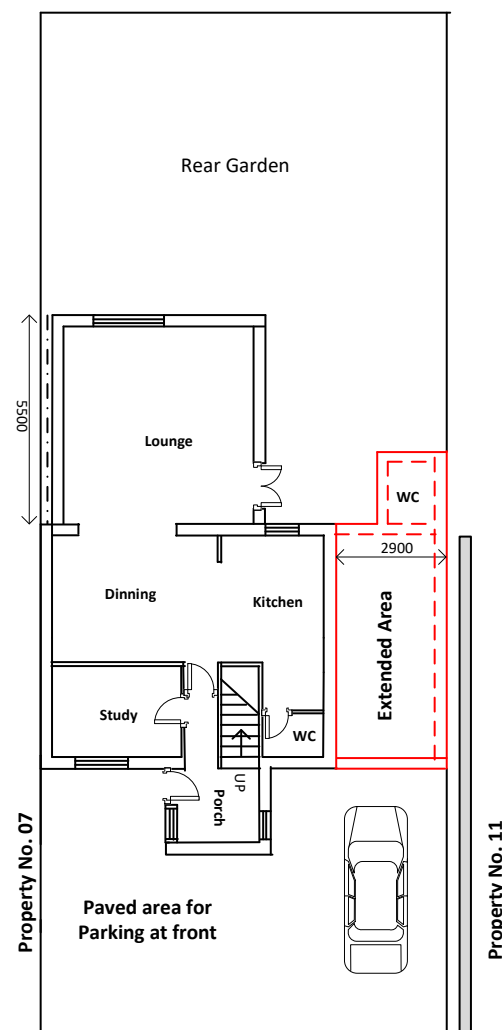

Property No. 09

Proposed Building Block
9 Derwent Avenue
Whitefield Manchester
M45 8GJ

Scale 1 = 200

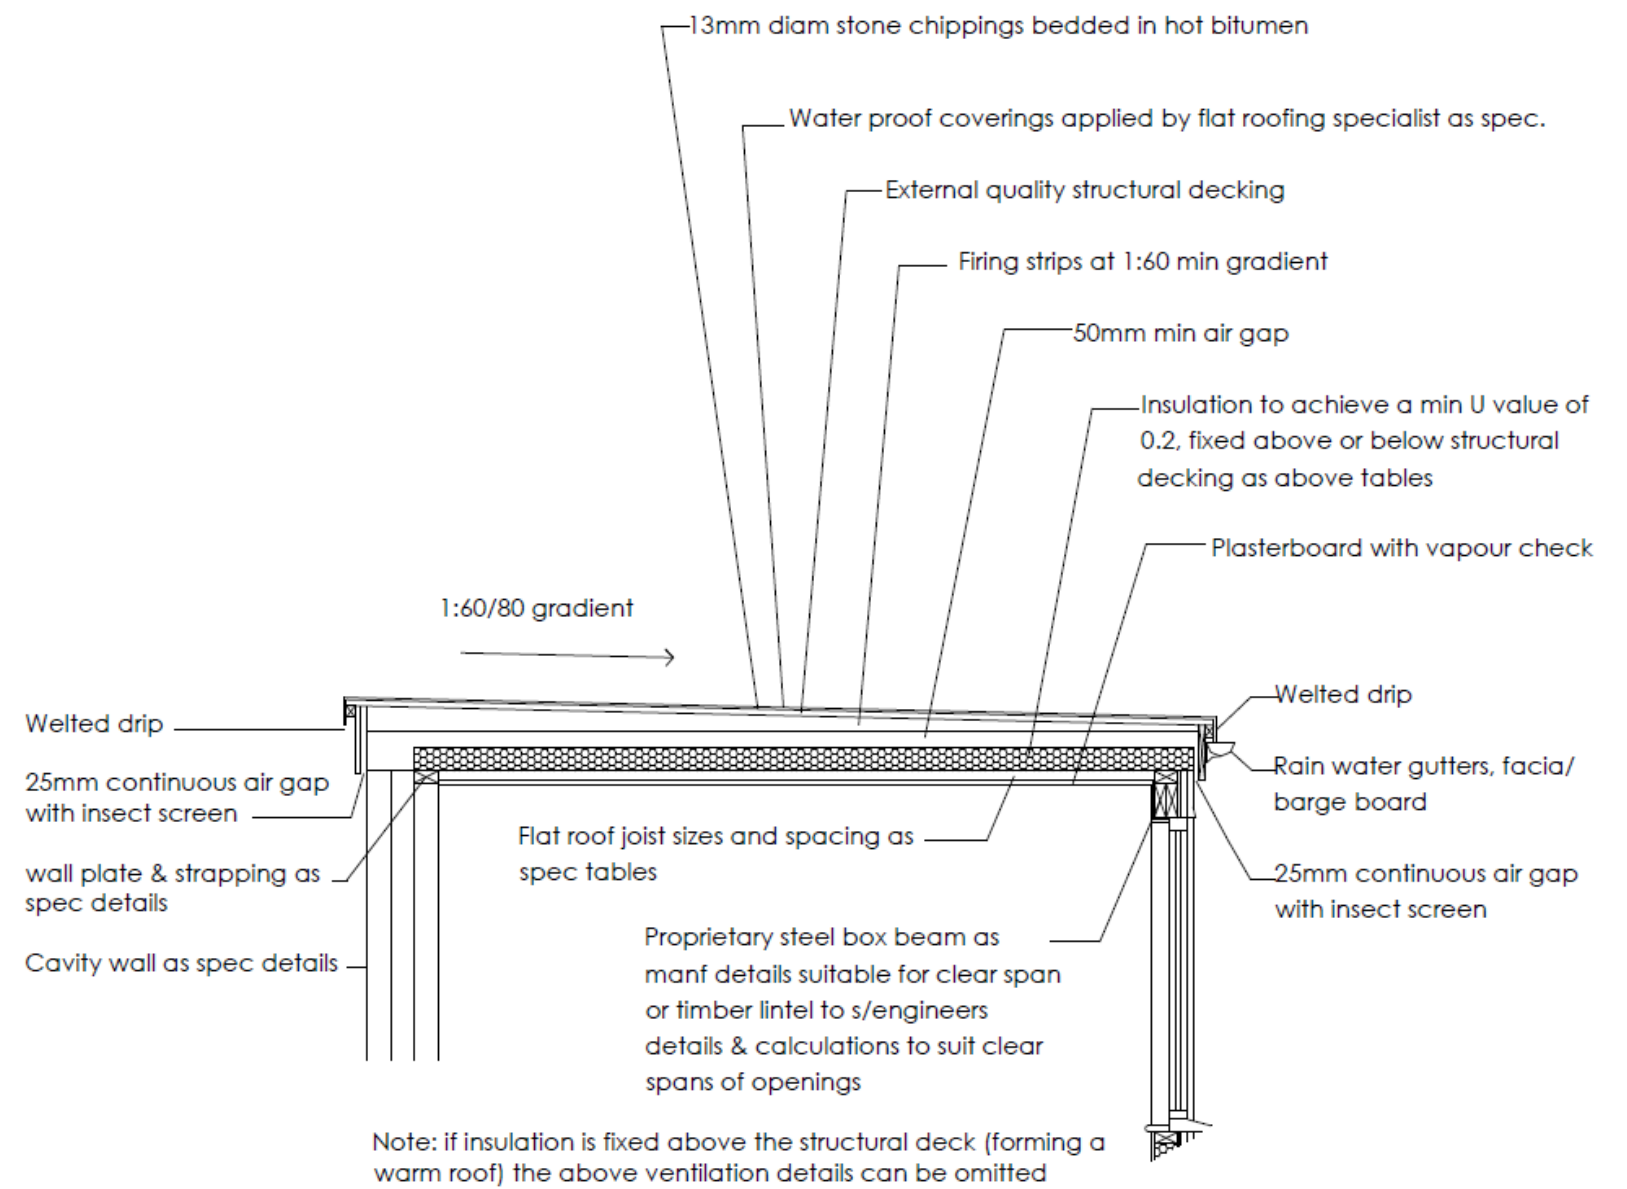

Typical Section through flat
(cold) roof) Not to Scale)