

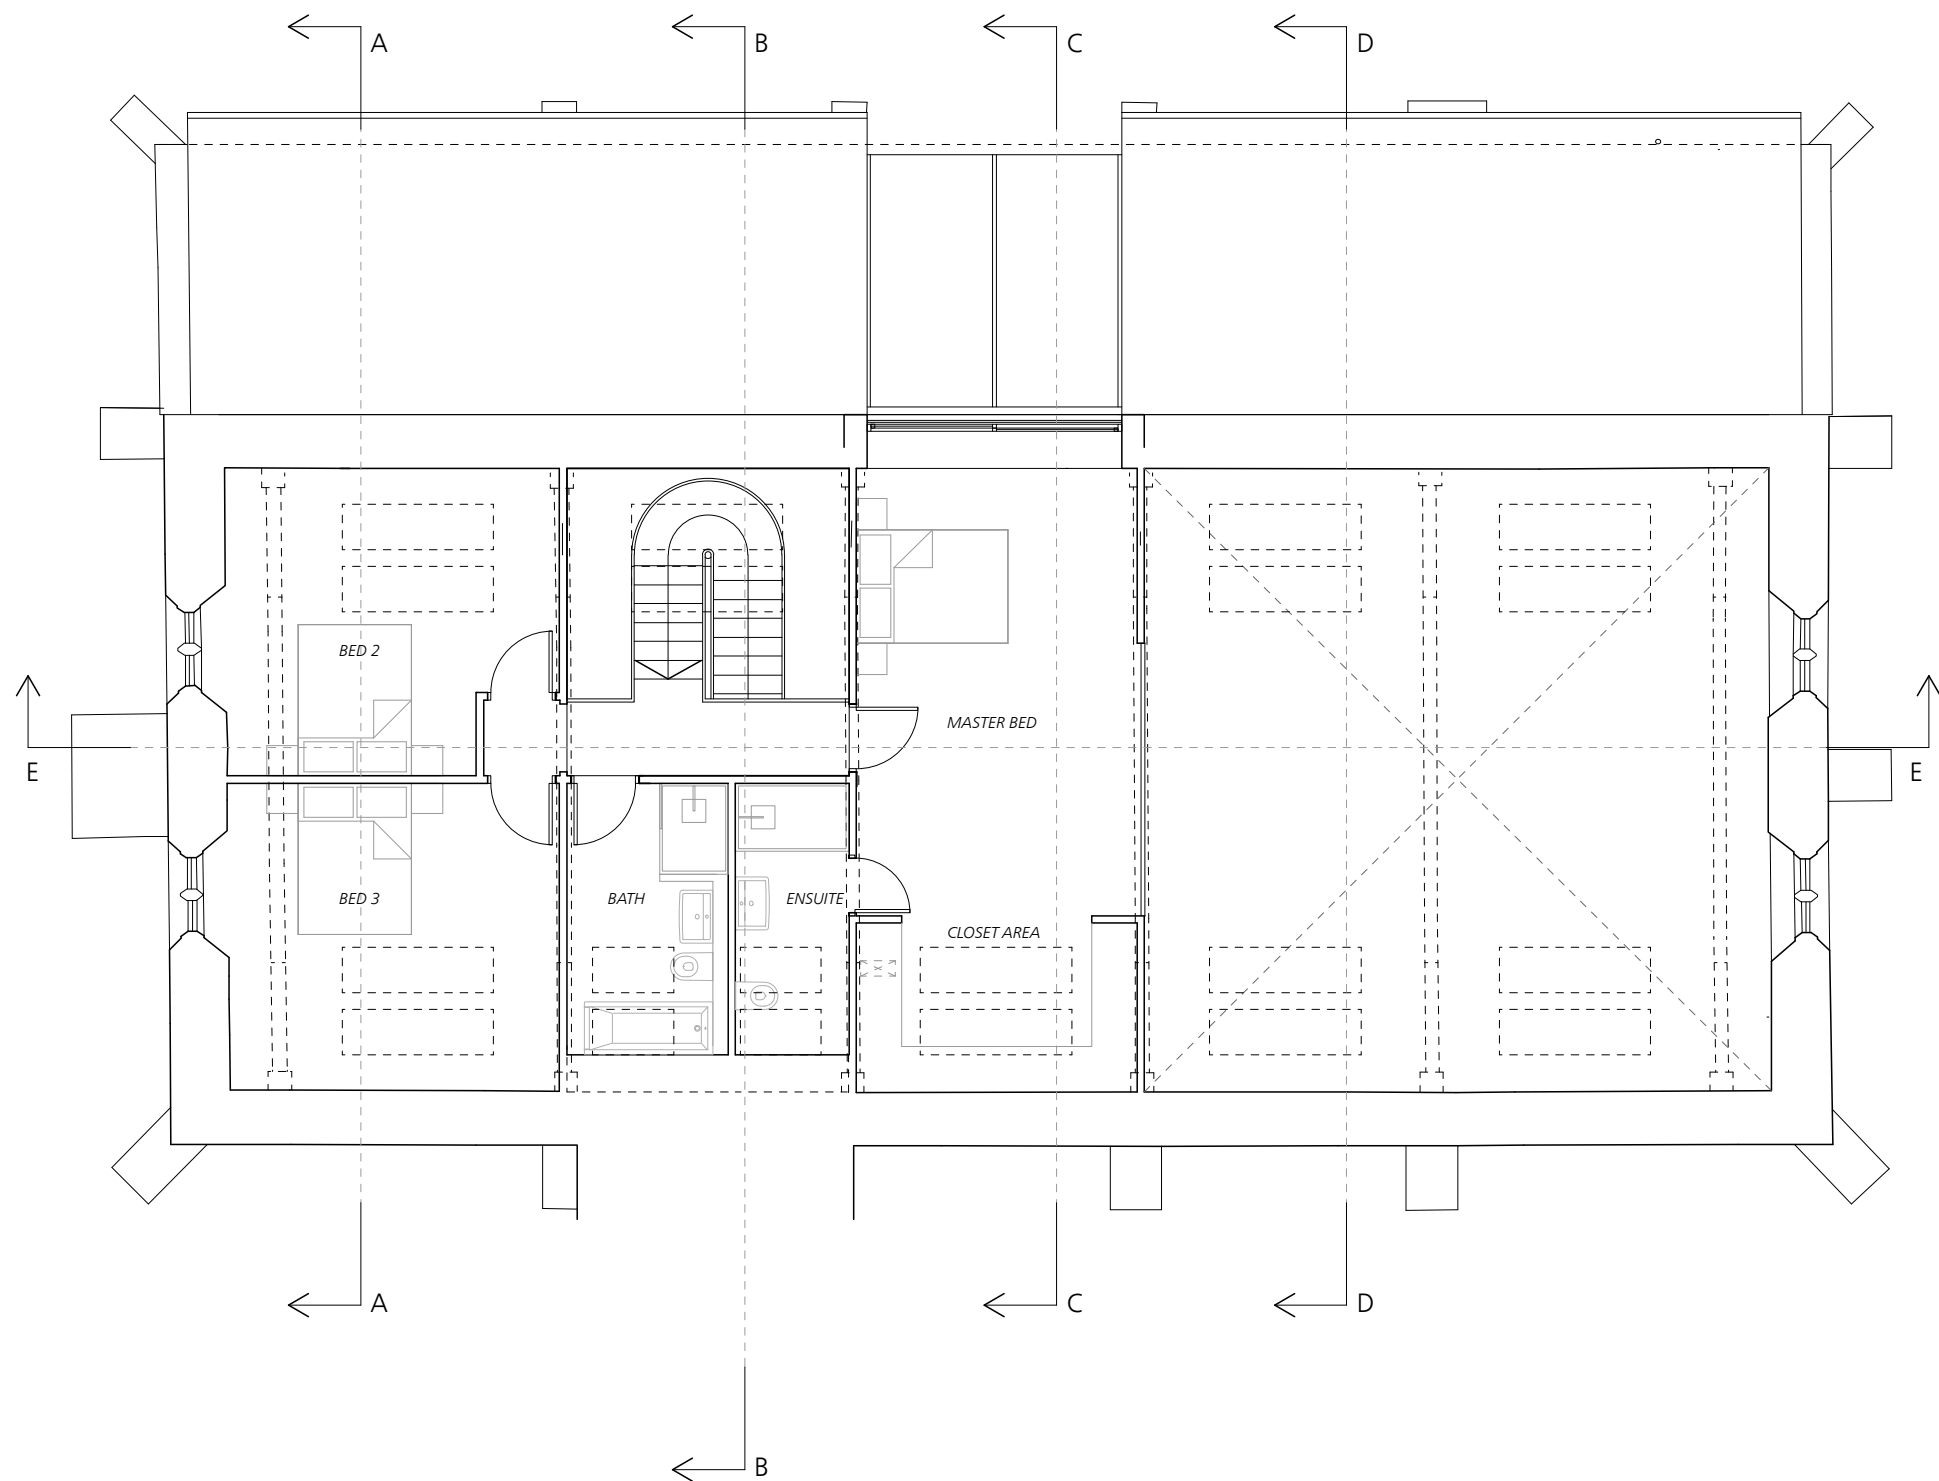


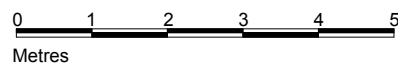

Rev E - 05/23 - Internal layout and glazed roof updated
Rev D - 04/22 - Rooflights amended
Rev C - 03/22 - Rooflights amended, roof glazing added
Rev B - 02/22 - Rooflights amended, section EE added
Rev A - 01/22 - Stud positions adjusted, dormer omitted to
Bed 2. dormer to Bed 1 enlarged, bath/en-suite layout
amended

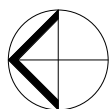

Jonathan Davidson Architects

Architecture & Industrial Design
47 Hilton Street
MANCHESTER
M1 2EF
t: 0161 711 0835
e: inbox@jddavidsonarchitects.com
w: www.jddavidsonarchitects.com

Client Mr D Apenteng
Project **St John in the Wilderness**
Whalley Rd, Shuttleworth
Scale 1:100 @ A3
Date Sept 2021

Document **Planning Drawing**
Proposed Mezzanine Plan
Status For information

Doc Ref	367	PD	0007	E
---------	-----	----	------	---