

4 Insulation Sections


Scale: 1:8

5 Sunpipe Details

Scale: 1:20


Typical details of Monodraught 230 SUNPIPE® natural daylight system on a Tiled Roof Construction

Roof insulation section

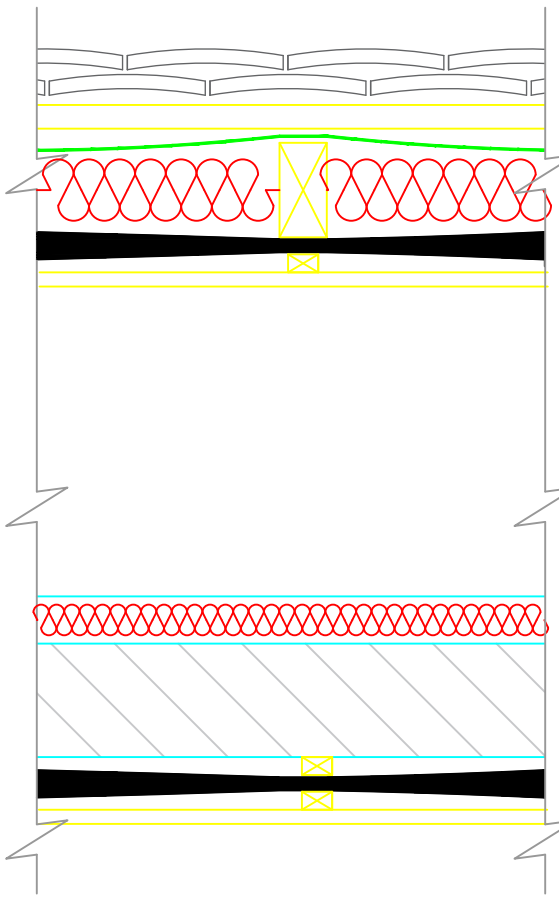

CONCRETE TILES
T.S.W BATTENS
KINGSPAN NILVENT
RAFTERS
100MM ROCKWOOL
ACTIS TRISO SUPER 10
19x32 BATTENS
12.5MM PLASTERBOARD

Wall insulation section


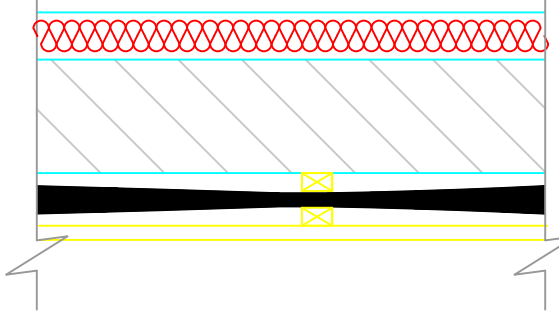


NEW 50MM INSULATED RENDER
EXISTING WALL
19x32 BATTENS
ACTIS TRISO SUPER 10
BATTENS
15MM WALLBOARD

NOTE:

Read in conjunction with the following:

- IQS Drawing 0047-0045-003 and Schedule of Work

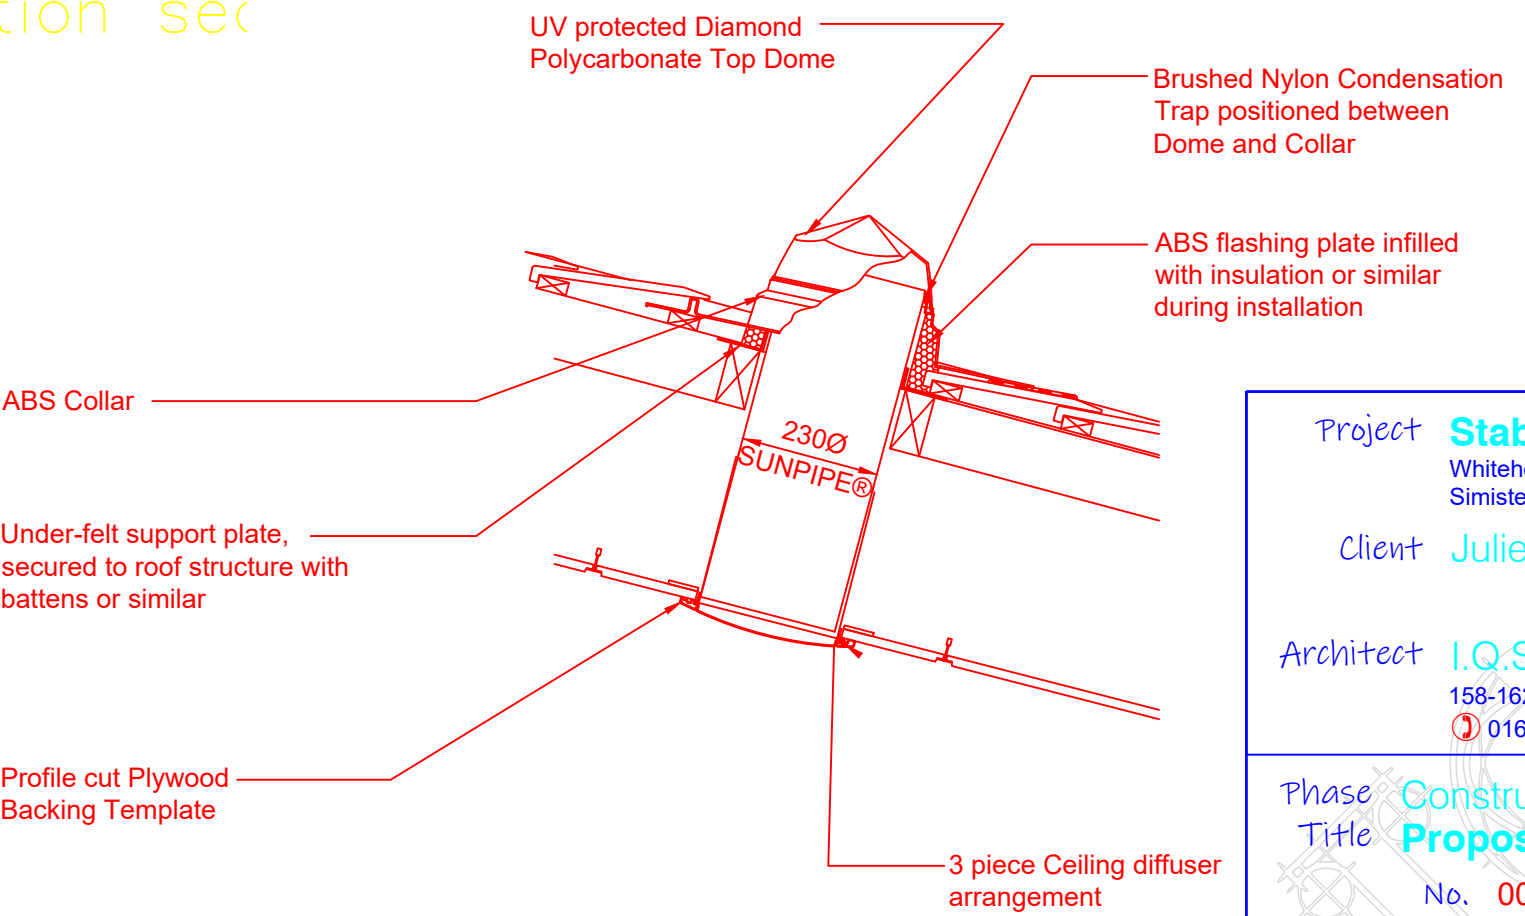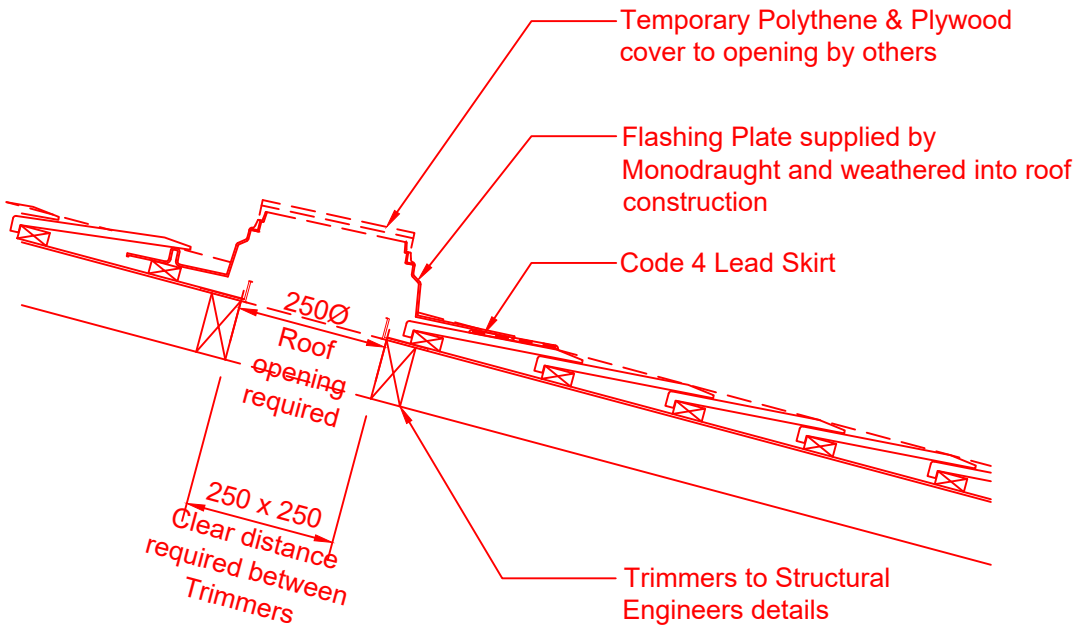

Project	Stable Conversion Whitehouse Farm, Farm Lane Simister M25 2RX
Client	Julie & Jason Bangbala
Architect	I.Q.S Limited 158-162 Bury New Road, Whitefield M45 6AD 0161 767 9862 Web: www.iqs.co.uk
Phase	Construction
Title	Proposed Sections
No.	0047-0045-004
Drawn By	Ben Dickinson
Approved By	W.T.W
Rev	~
Date:	22.03.23

Size: **A3**

