


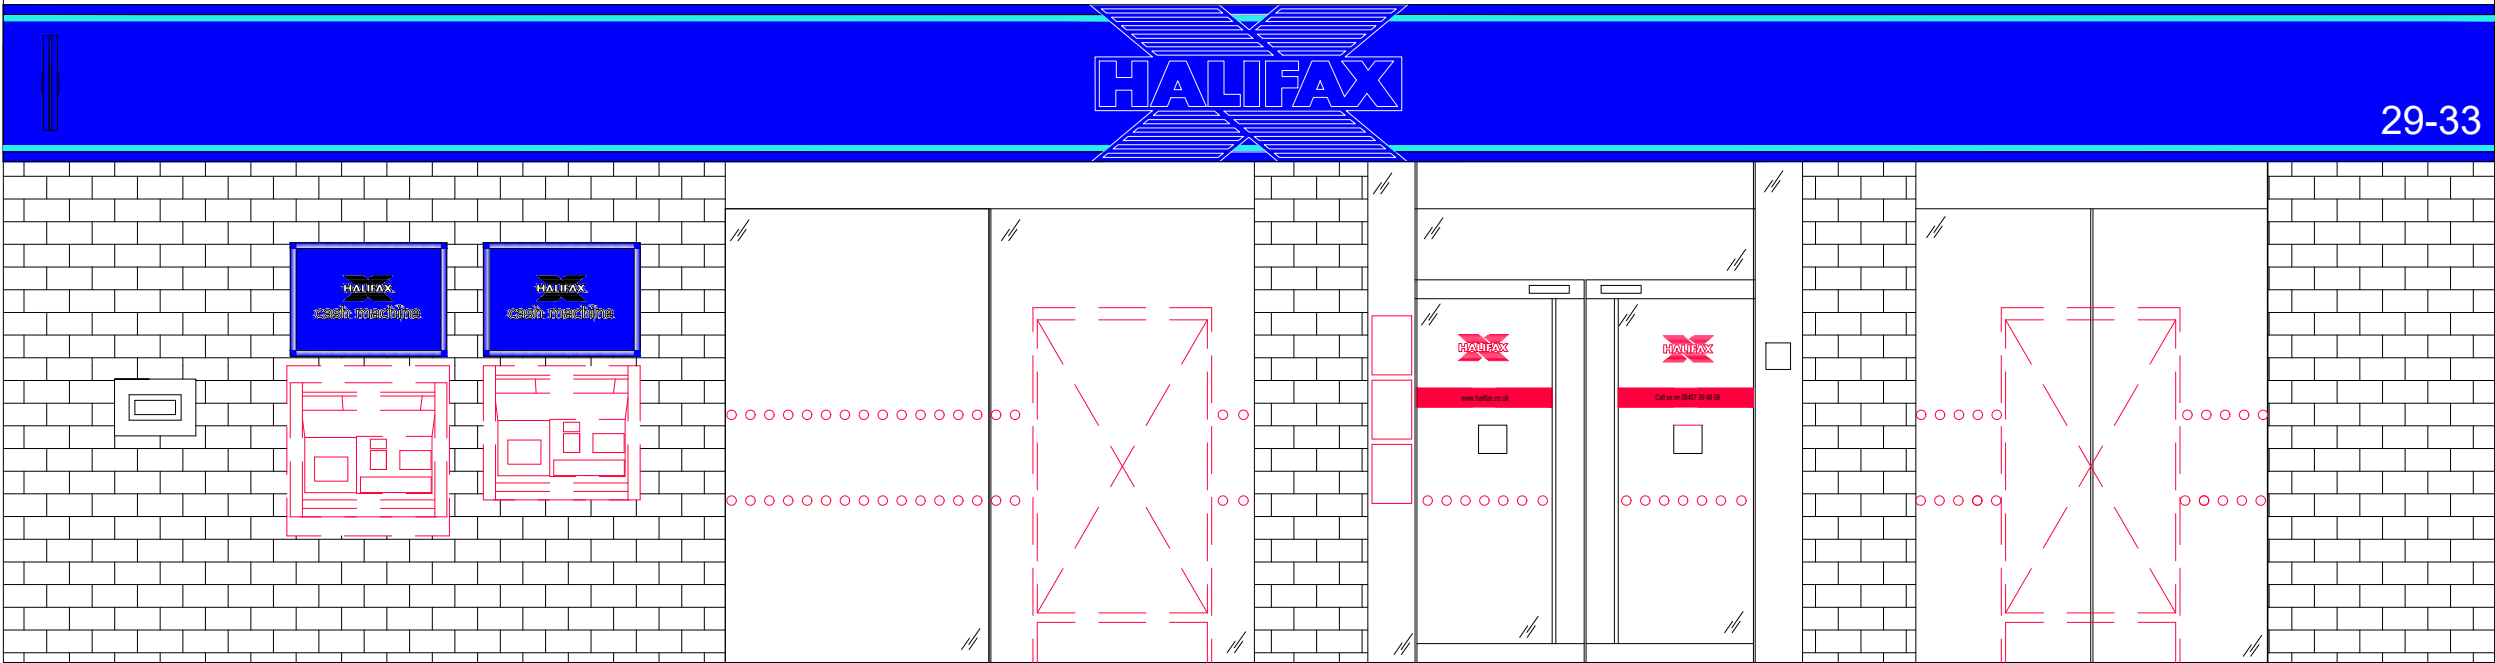

Remove existing Self Service machines and associated marketing in readiness for new replacements

Remove existing internal window marketing and manifestation to existing windows.

EXTERNAL ELEVATIONS
Scale 1:20 @ A1

STAGE 4 - CONTRACTORS PROPOSALS

B	30/05/2025	Stage 4 - Contractors Proposals	CM/PW
A	20/01/2025	INITIAL ISSUE	CM/PW
REV	DATE	REVISION	INITIALS

LLOYDS BANKING GROUP
ALL DIMENSIONS TO BE VERIFIED PRIOR TO COMMENCING WORK. DRAWING TO BE READ IN CONJUNCTION WITH PROJECT SPECIFICATIONS.
THIS DRAWING IS THE PROPERTY OF LLOYDS BANKING GROUP AND COPYRIGHT IS RESERVED BY THEM. THE DRAWING IS ISSUED ON CONDITION THAT IT IS NOT COPIED OR DISCLOSED BY OR TO ANY UNAUTHORISED PERSONS WITHOUT PRIOR CONSENT IN WRITING TO LLOYDS BANKING GROUP - GROUP PROPERTY. ALL MODIFIED DRAWINGS SHOULD BE RETURNED TO LLOYDS BANKING GROUP.
GROUP PROPERTY
BRISTOL - PO Box 112, Canons House, Canons Way, BRISTOL, BS99 7LB
EDINBURGH - Signhill South, 12 Bankhead Crescent South, EDINBURGH, EH11 4EN
HALIFAX - Trinity Road, HALIFAX, West Yorkshire, HX1 2RG

PROJECT ADDRESS Halifax 29-33 The Rock Bury, Lancashire BL9 0JP	SCALE A1 - 1:20
DRAWING DESCRIPTION External Elevations - Existing	DATE 20/01/2025
DRAWING NUMBER 50960415-HLN-XX-E1-M2-AREX-0201	DRAWN BY CM/PW
	REVISION B