


Location Plan

Site Address: 86, Bolton Road, Tottington, BL8 4JA

Date Produced: 02-Jun-2025

Scale: 1:1250 @A3

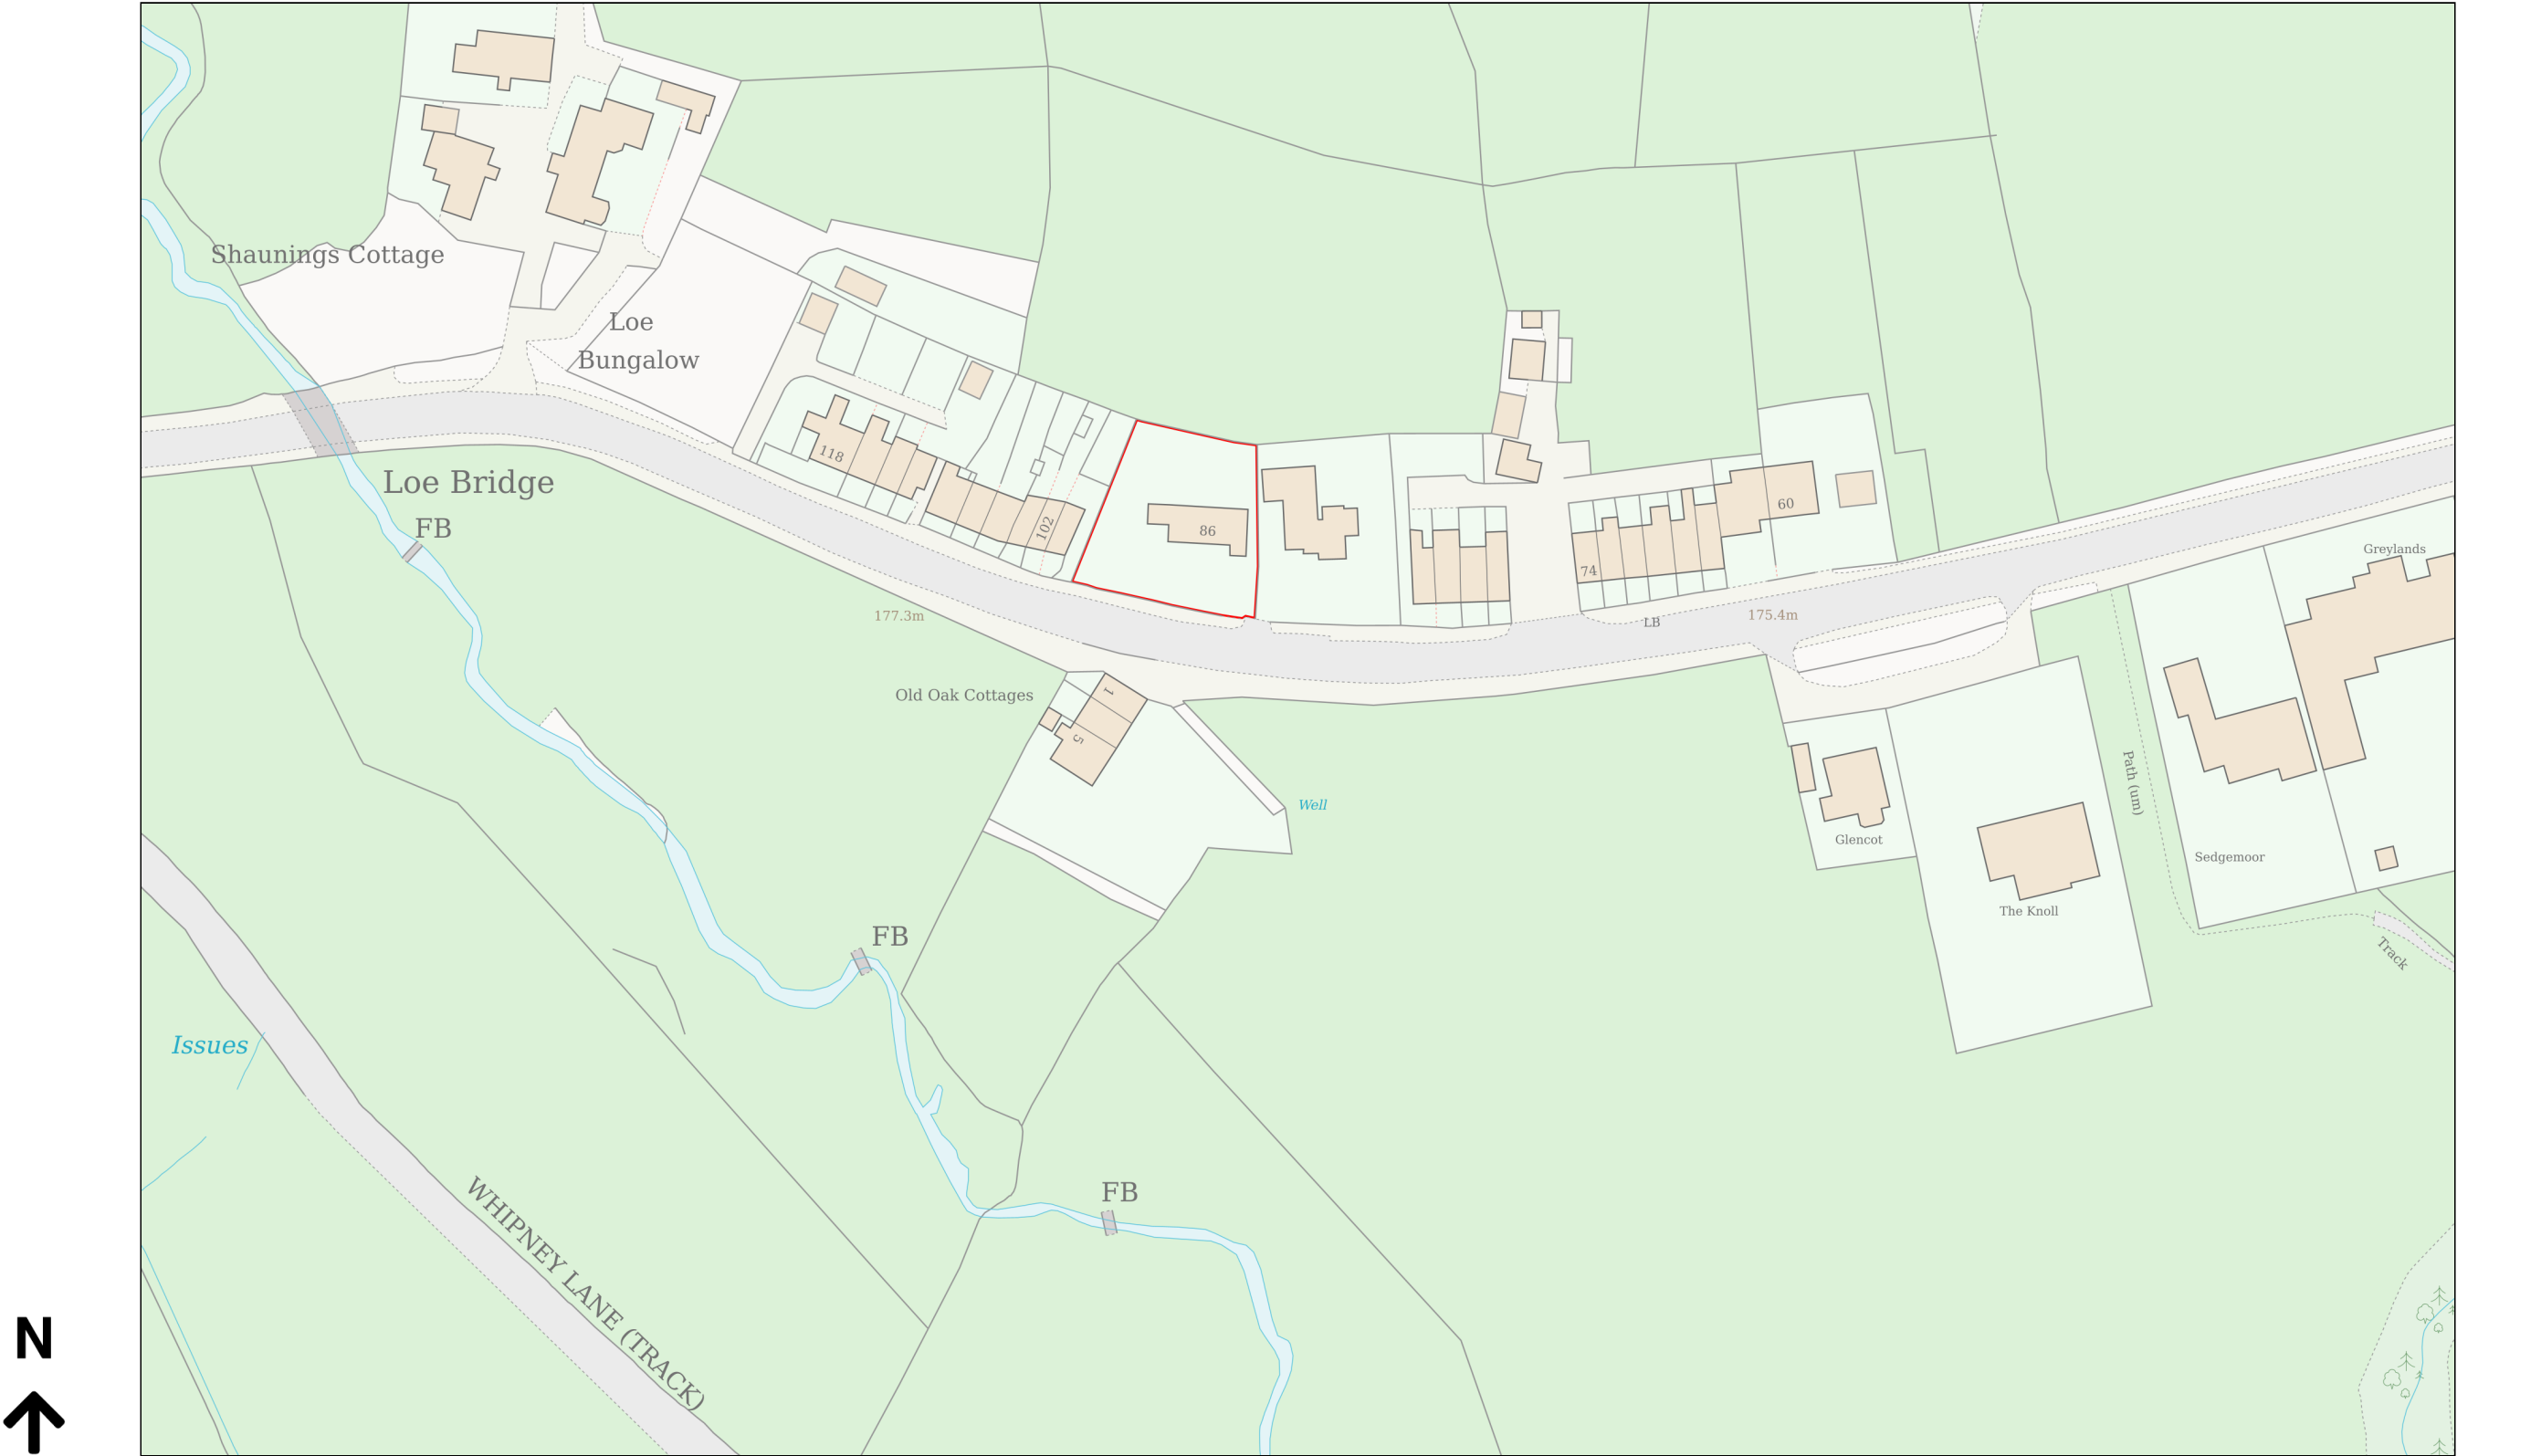

Planning Portal Reference: PP-14065542v1

