


225.00

Existing Section north-east to south west along Lumb Carr Road

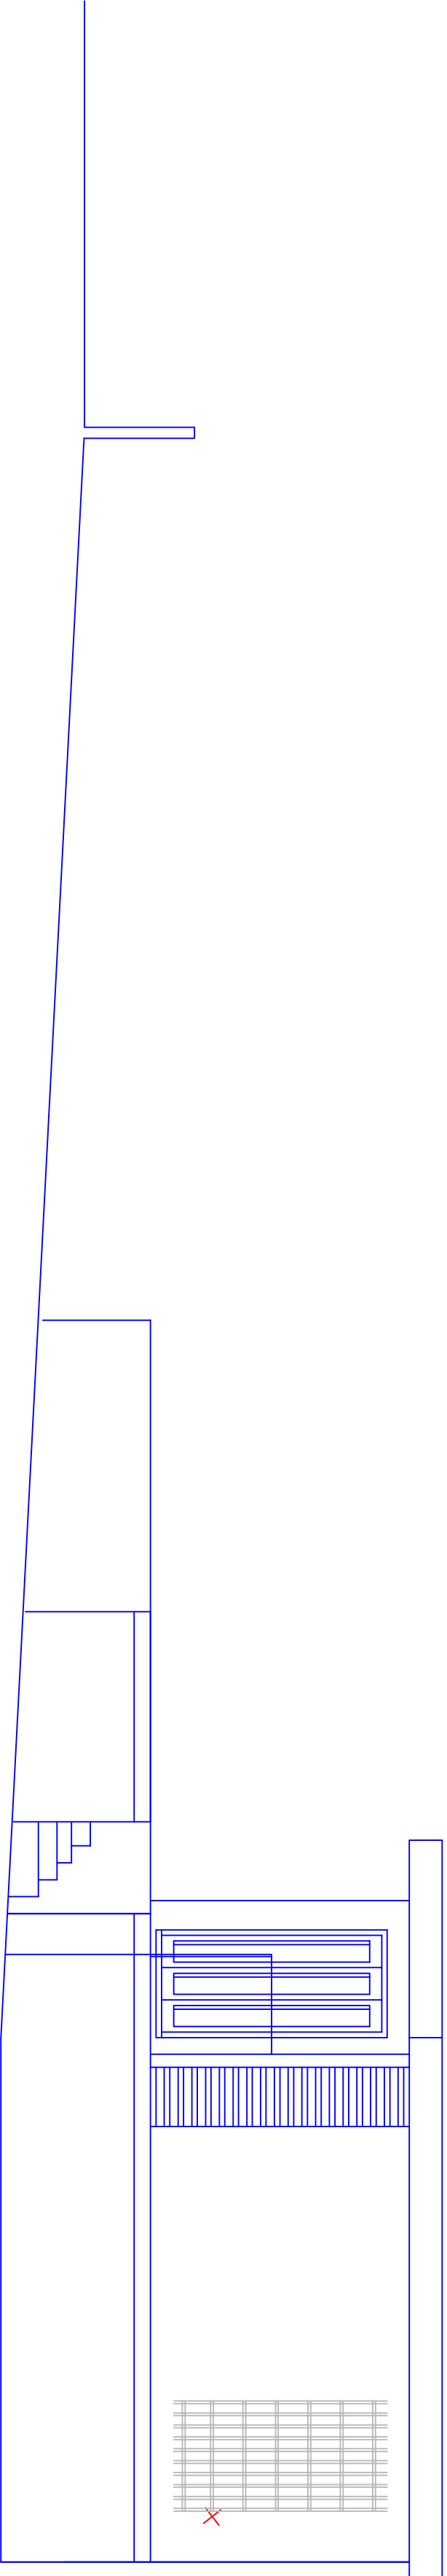

225.00

Proposed Section north-east to south west along Lumb Carr Road

This drawing and design concept is the property of PPV design. It should not be reproduced without written permission

2 Helmshore Road, Holcombe Village
Ramsbottom, Lancashire BL8 4PA
Gary Dearden (BAK home) DipArch RIBA
ganu@ppv-design.co.uk www.ppv-design.co.uk
T. 0706 822751 M. 0712 669482

Tower View
Lumb Carr Road
Holcombe
BL8 4NN

scale 1:50 at A1
May 2022

Existing and Proposed
Sections

PPV design Ltd