


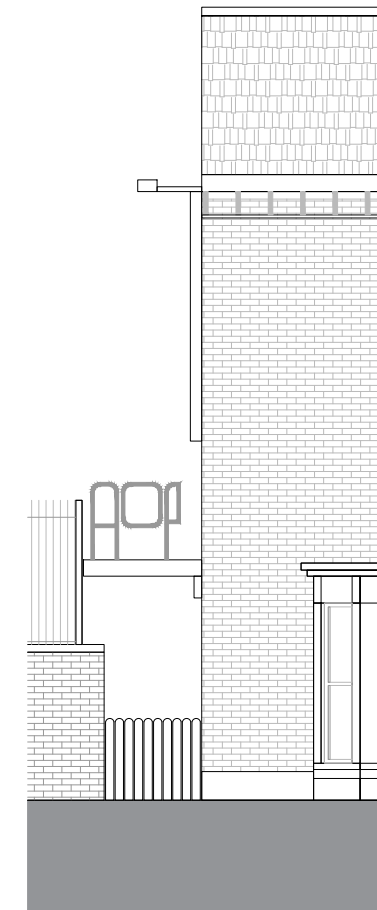


Front Panel A




Side

Existing

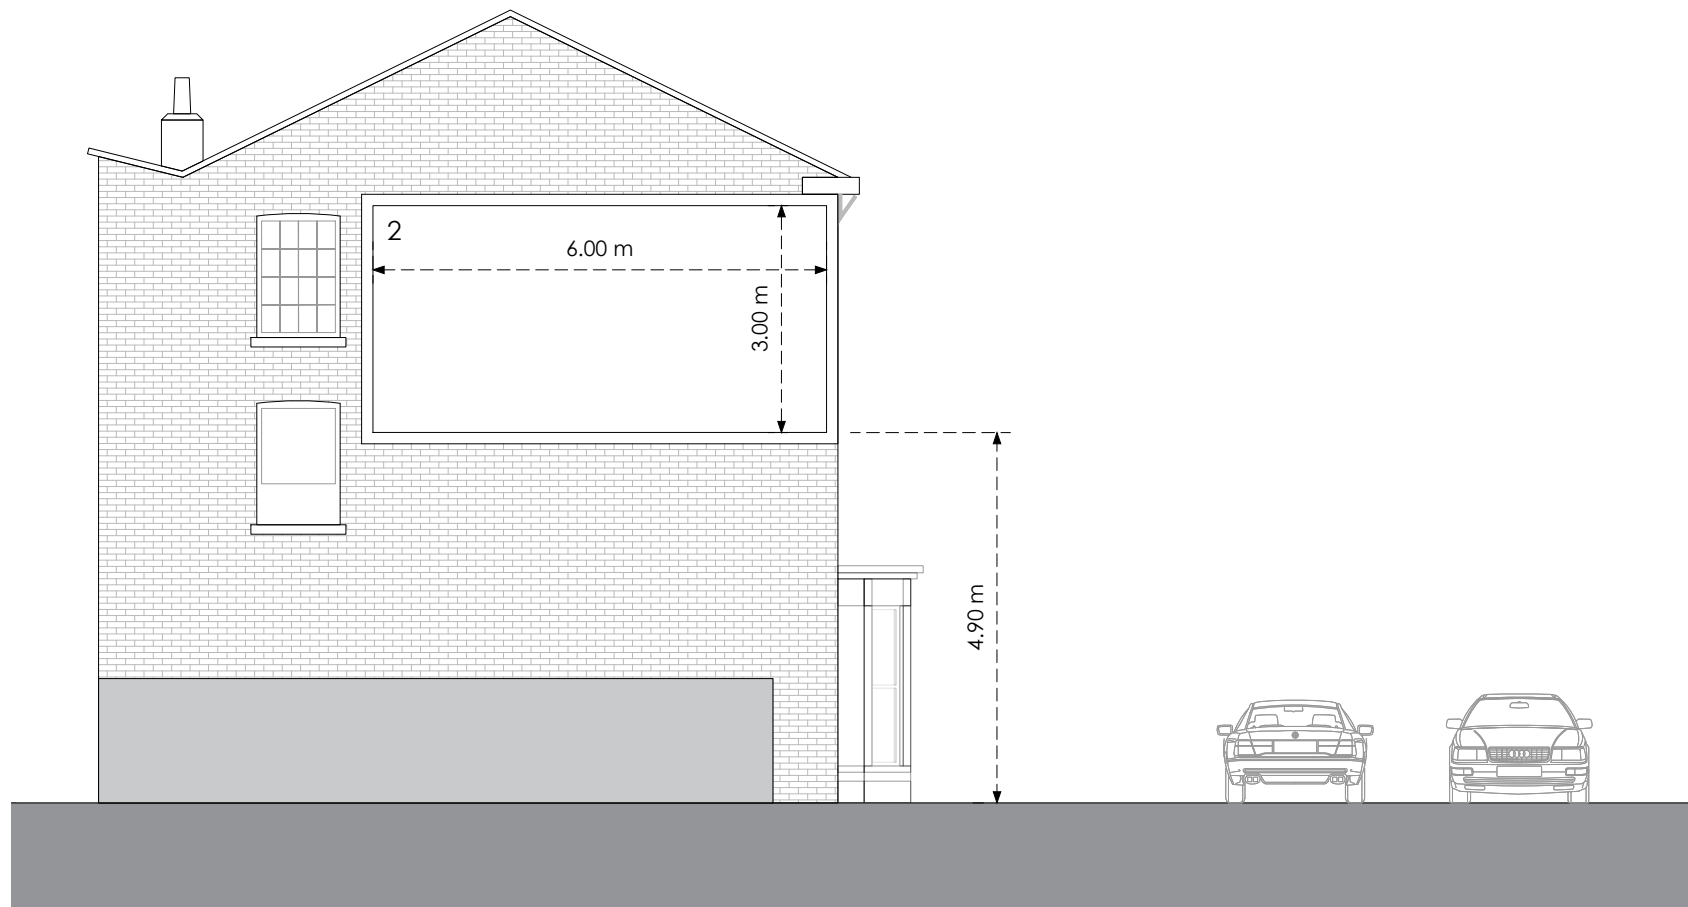

Front Panel C

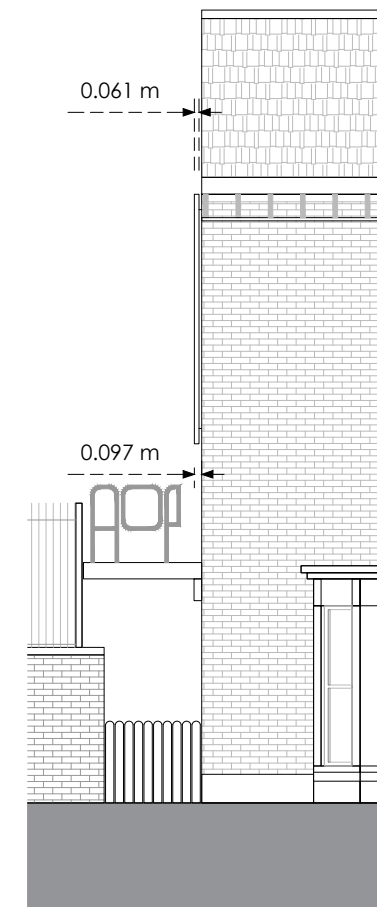

Side

Proposed

0 4m 8m

Title
Existing and Proposed Elevations

Address
71 Bury Old Road, Manchester, M45
6TB

Client

Job No.
13665

Issued
14/04/24

Scale
1:100 @ A3

Key

- 1. Existing Illuminated Advertising Panel
- 2. Proposed Digital Display

All information is to be checked on site for accuracy and fit. Only drawings with WD status with the most recent revision are to be used for construction.