



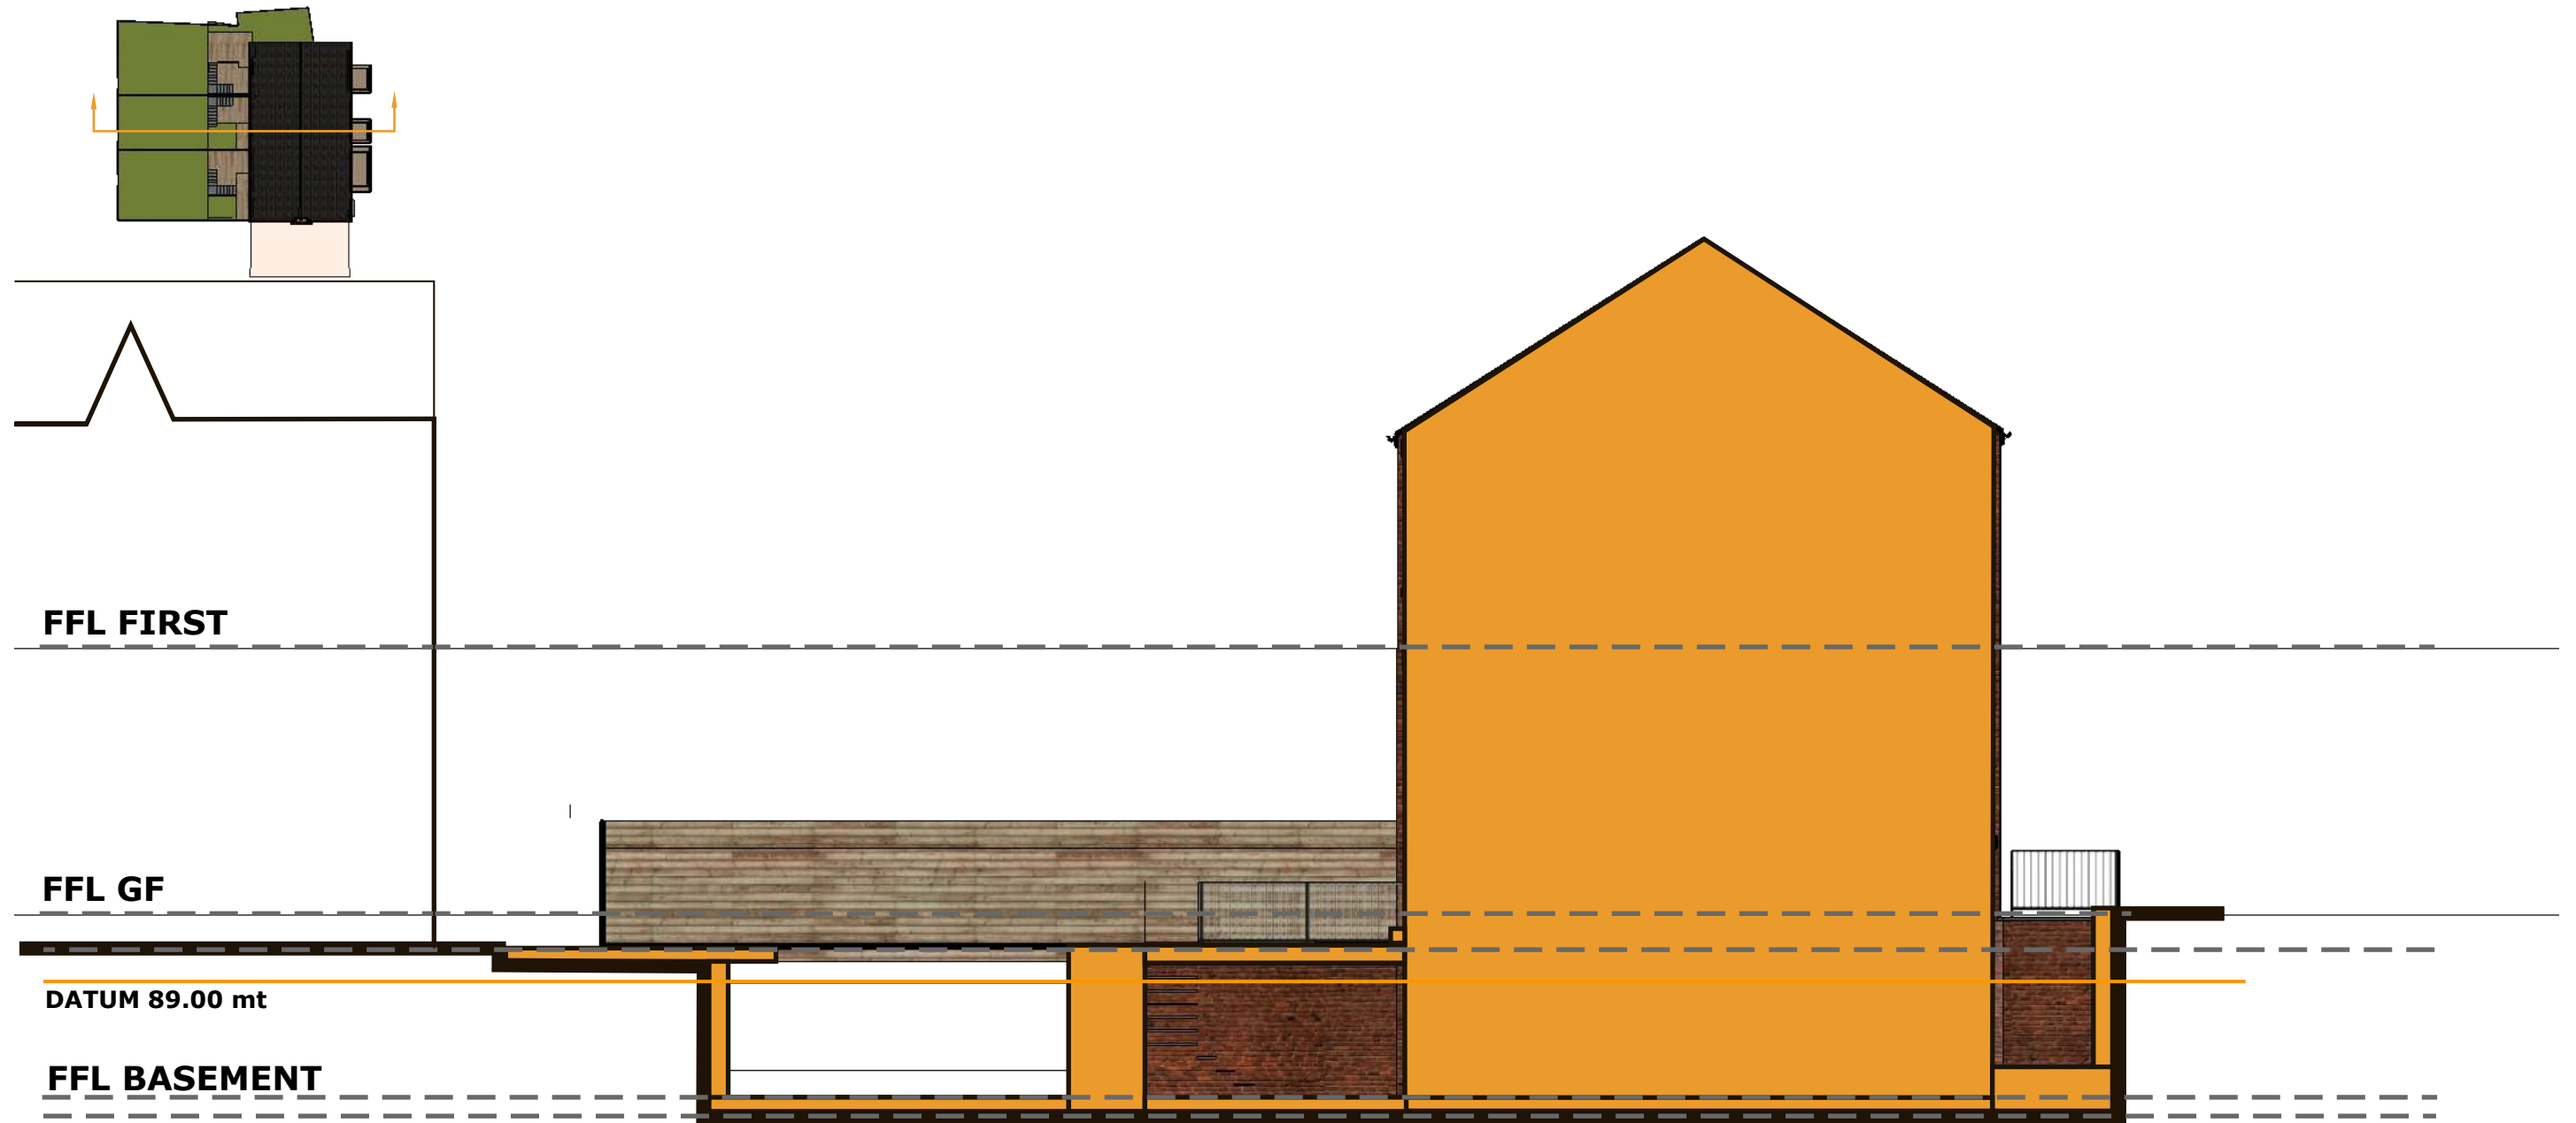

Townhouse Section A - As Proposed

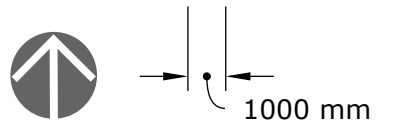

F	Scheme design updates	EJG/II	22/03/22
E	Scheme design updates E2 sixth ISSUE	EJG/II	15/03/22
D	Scheme design updates	EJG/II	9/12/21
C	Scheme design updates	EJG/II	21/06/21
B	Scheme design updates	EJG/II	16/06/21
A	Scheme design updates	VK	25/05/21
Rev	DESCRIPTION	By	Date



Project
PROPOSED RESIDENTIAL
DEVELOPMENT LAND TO REAR OF
EARL STREET PRESTWICH M25 1GQ

Client
Mr. MEDHDI YAZDANPANA

Title
Townhouse Section A -
As Proposed

Drawn EJG/II	DRG no. 14,347
Date 27/07/22	43
Scale 1:100(A3)	Amendment G