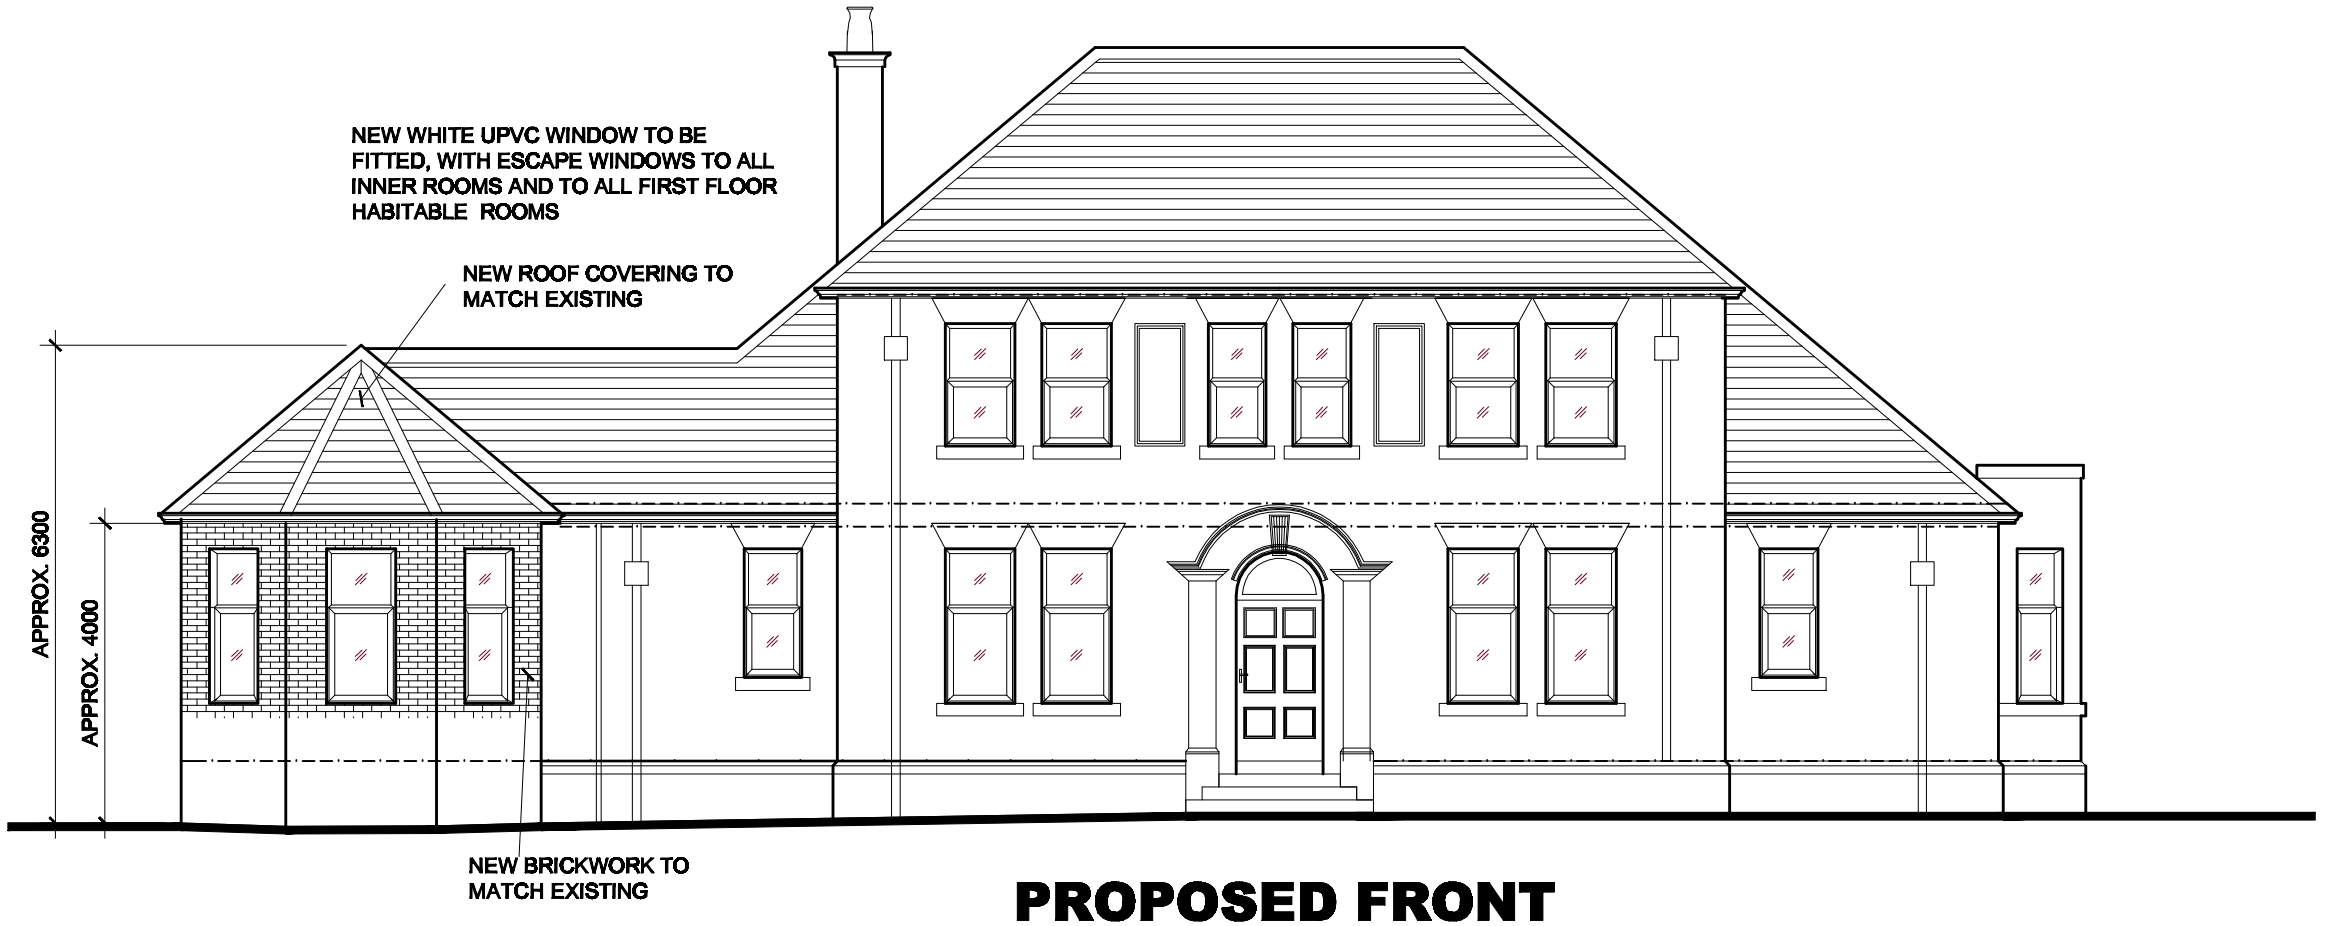

PROPOSED FRONT

PROPOSED REAR

METRES

0 1 2

SCALE 1:100

REV	DESCRIPTION	DATE

BUILDING CONSULTANTS
HINDLEY DESIGNS LIMITED
55 SOMERTON ROAD
BOLTON BL2 6LN
TEL 01204 393142

CHANGE OF USE TO HOUSE
KNOWSLEY HOUSE
KNOWSLEY ROAD
AINSWORTH BOLTON
BL2 5PT

PROP. ELEVATIONS 1 OF 3

DRAWN IC Jul'2020

SCALE 1:100 SHEET 08 A3