


Site Location Plan 1:1000

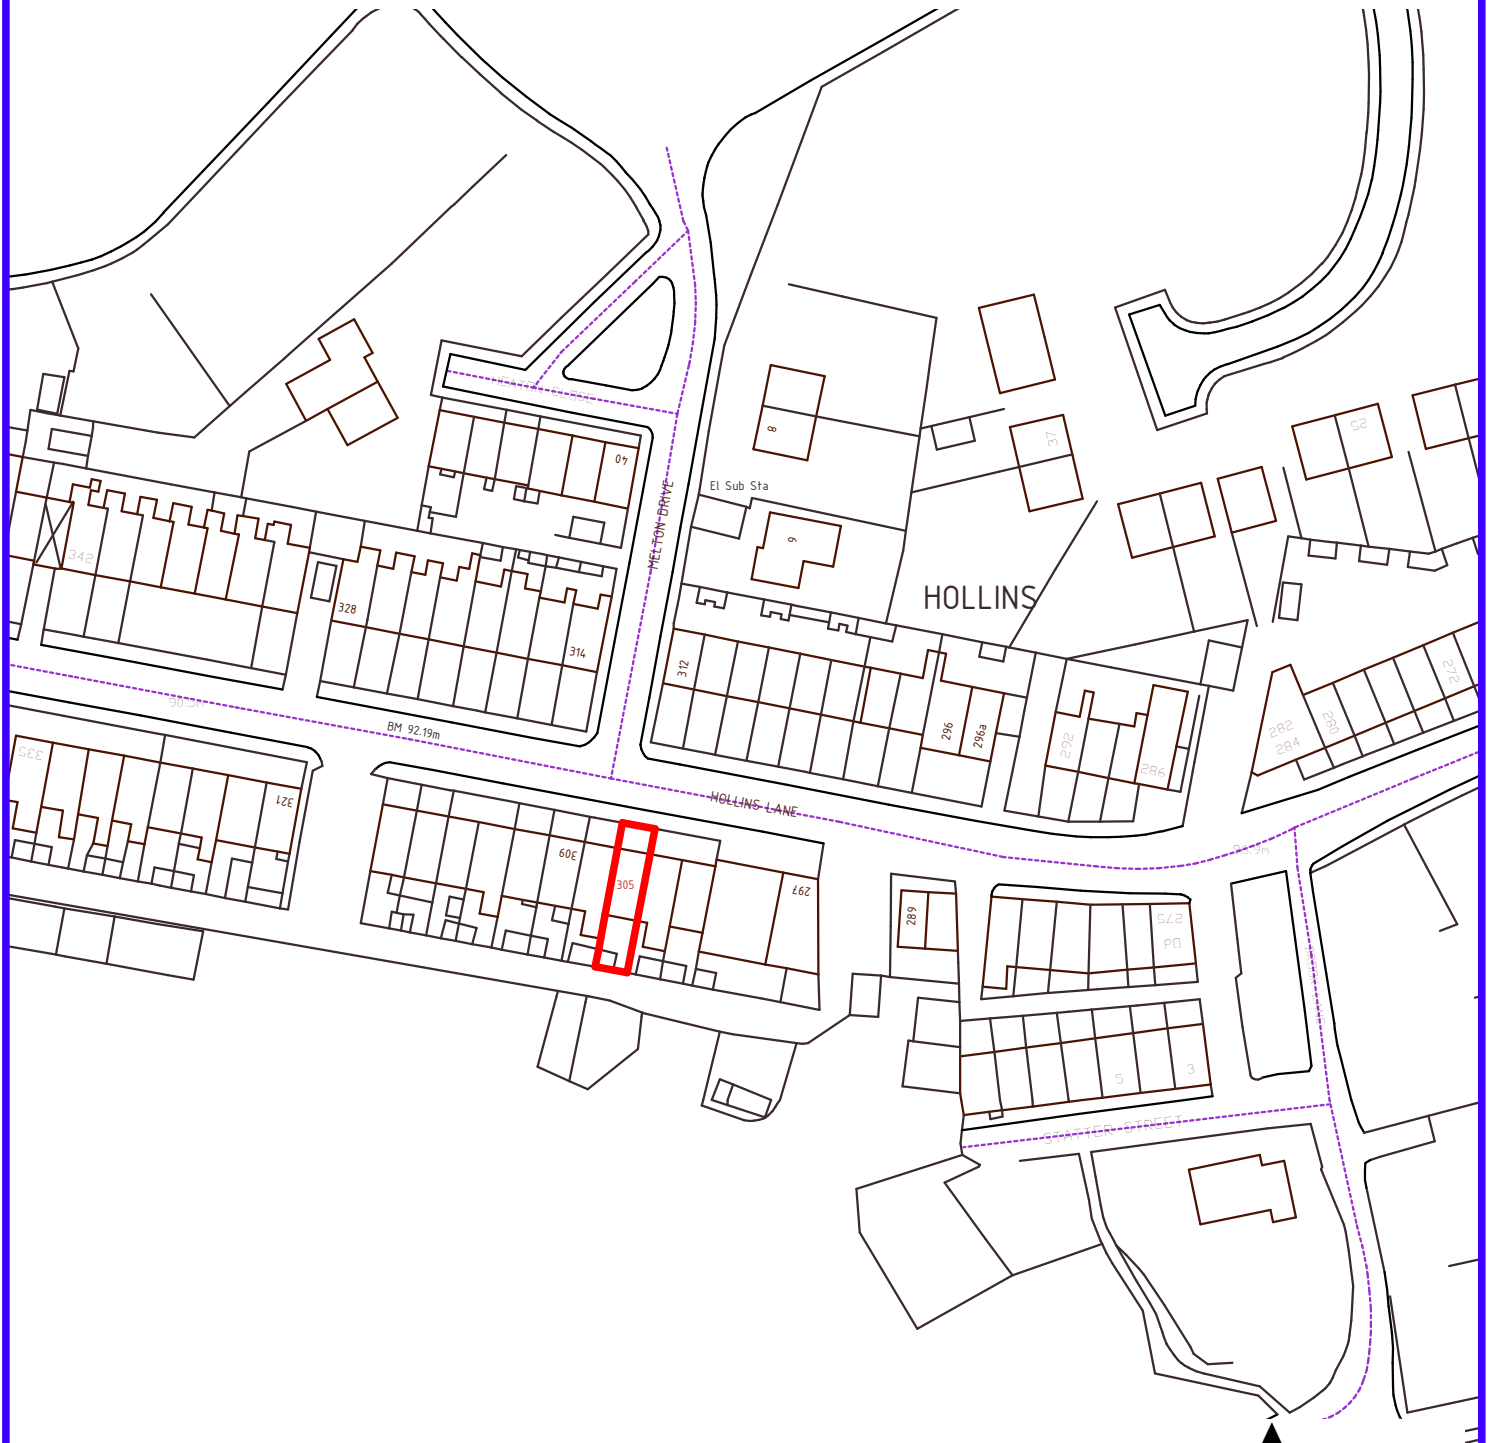

SITE ADDRESS:
305 Hollins Lane
Bury
BL9 8BD

