


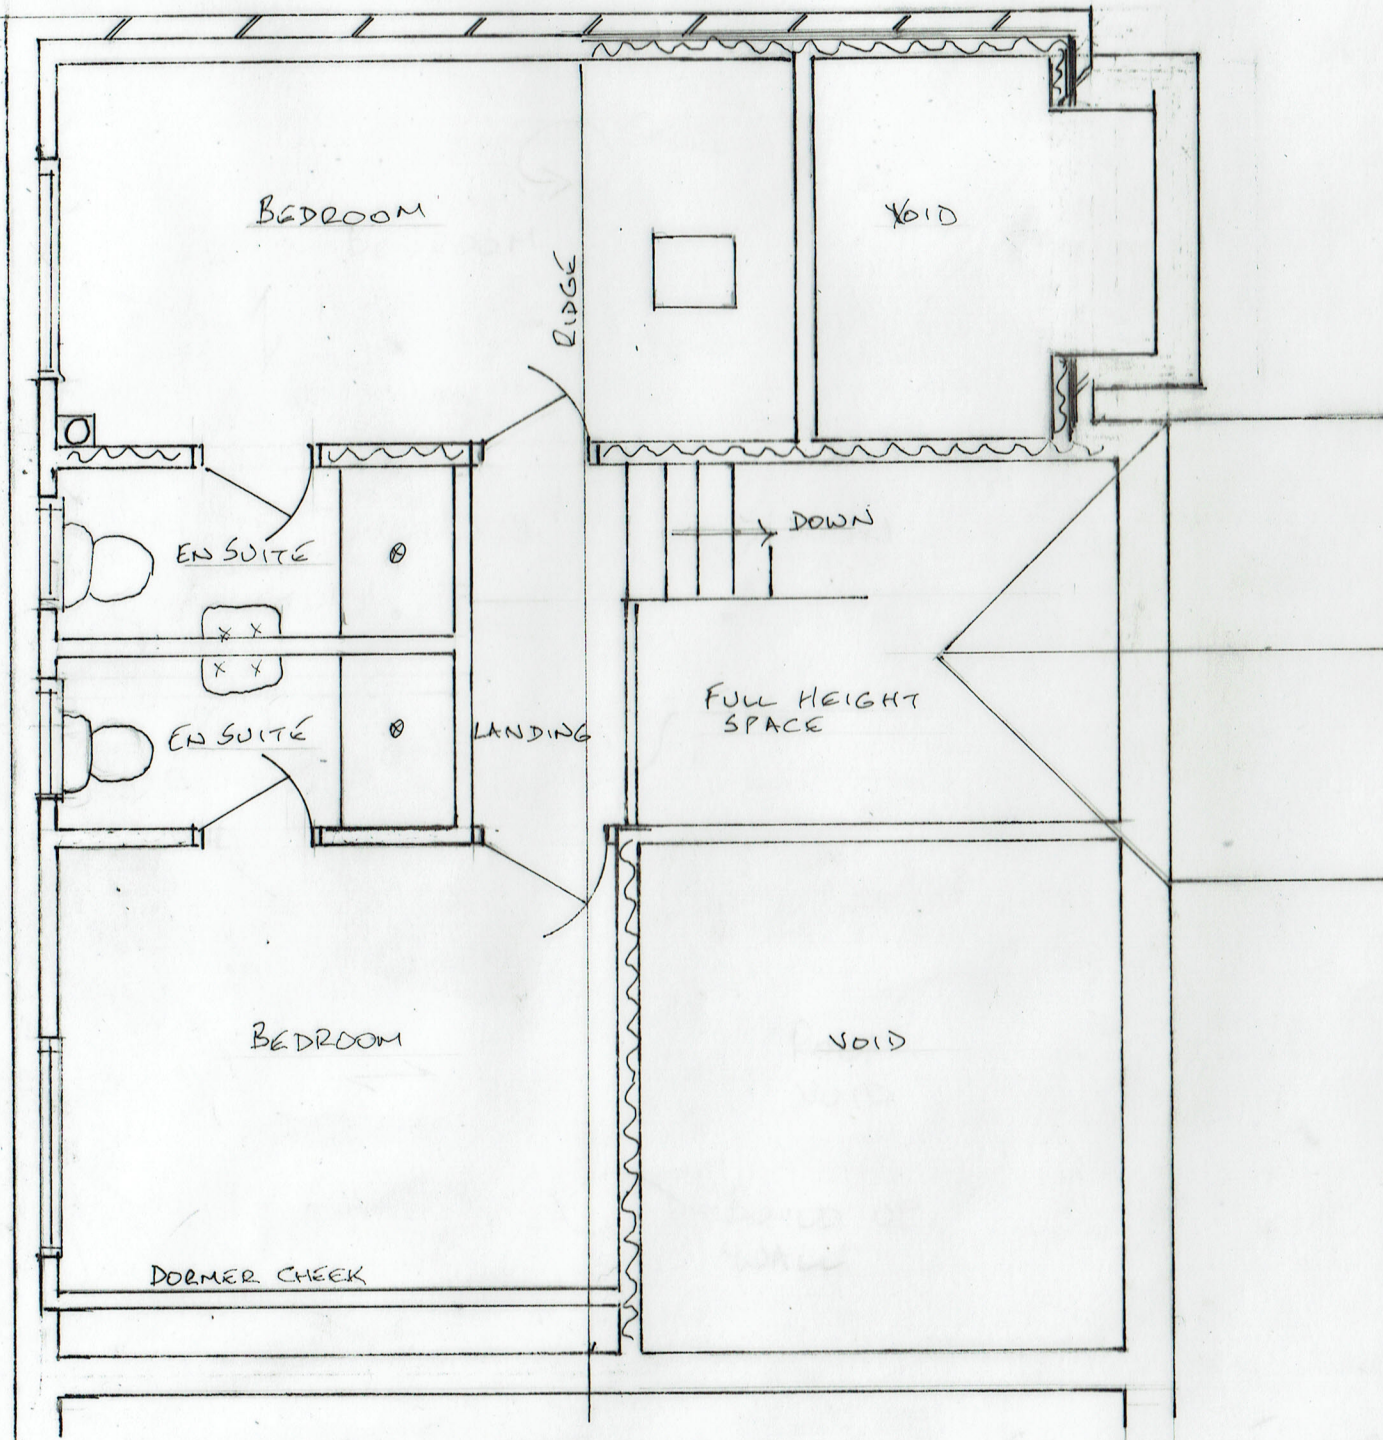

SA PROPOSED SECOND FLOOR
PLAN

21/12/2021 - EXTENSION SET BACK, DORMER REDUCED
28/10/2021

21/673/05A

0 METRES 5
SCALE 1:50 @ A3

TWO STOREY & SINGLE STOREY EXTENSIONS
3 BROCKLEHURST AVENUE, BURY BL9 9AQ