


Proposed replacement windows to
The Stables, Prestwich, M250NH

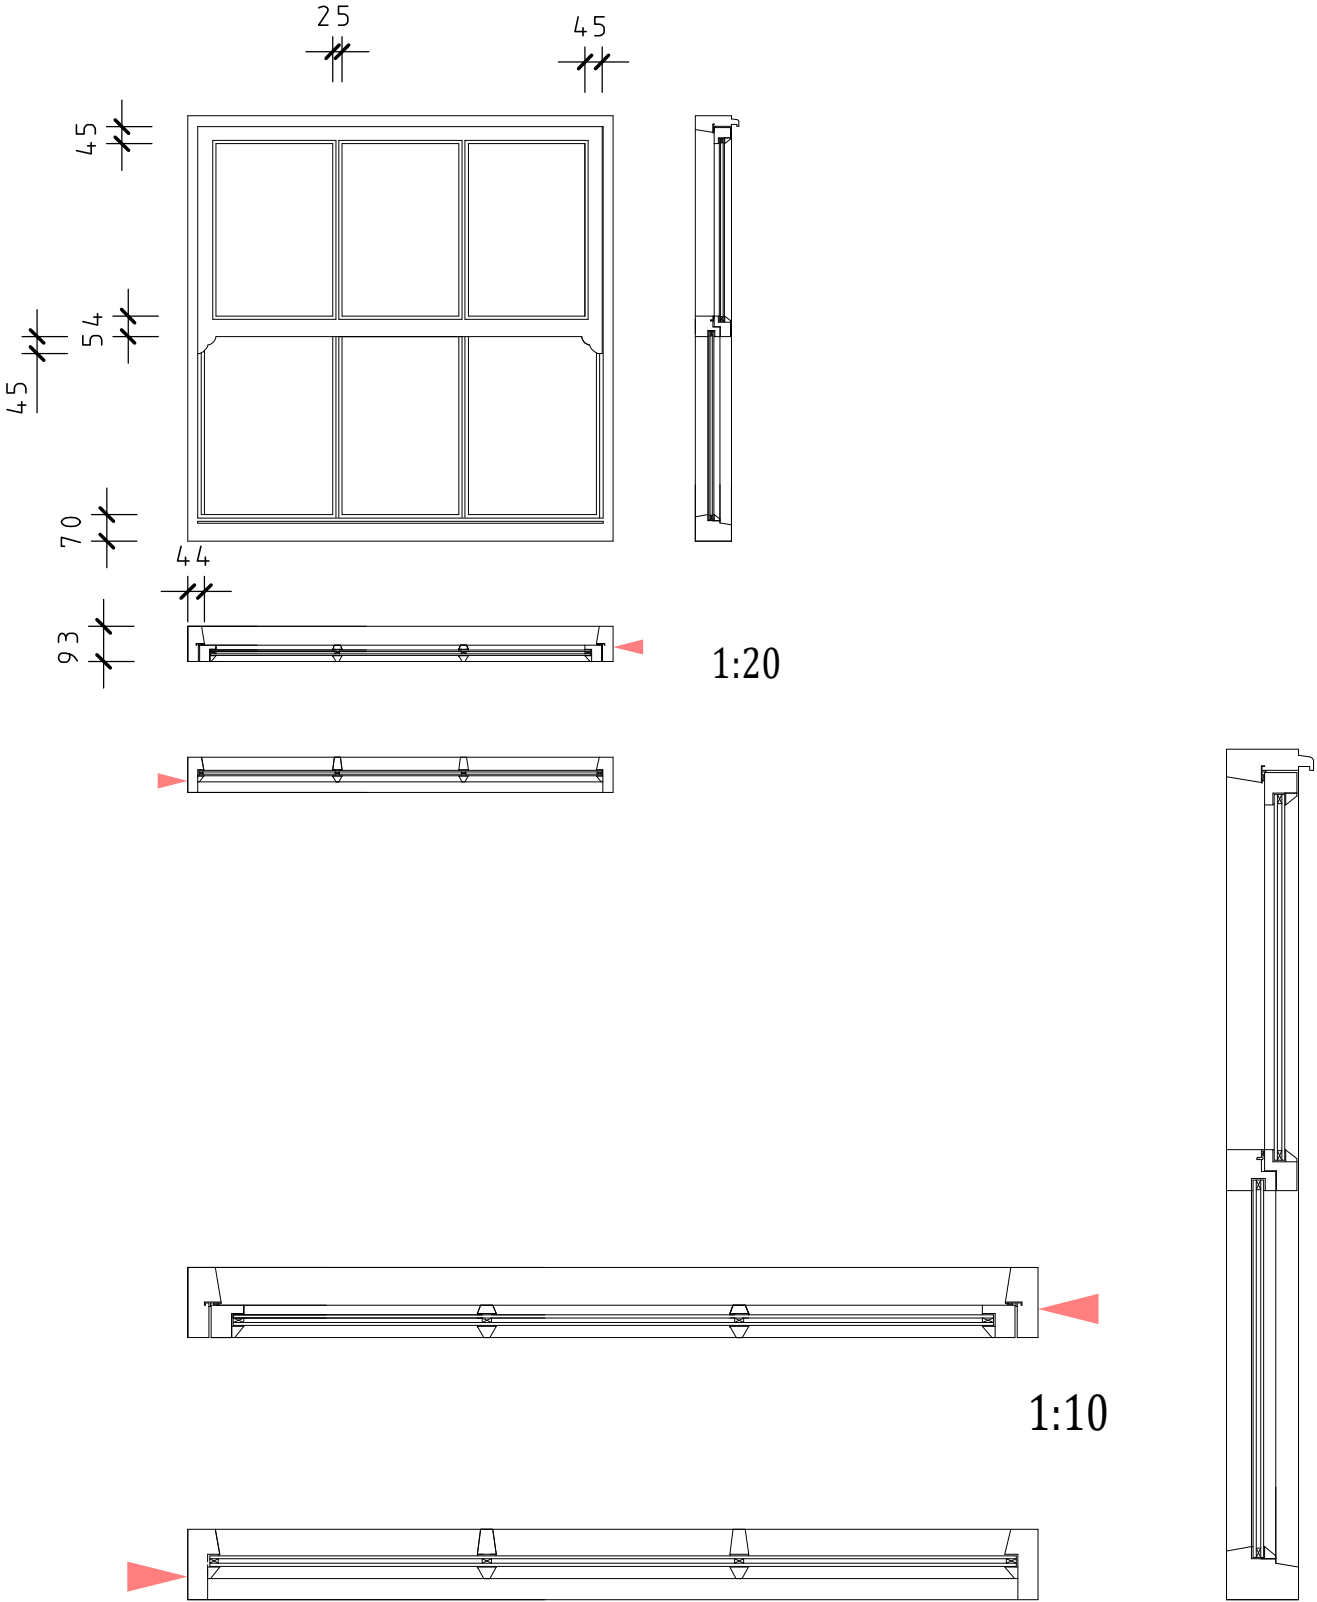

New windows constructed from painted timber profiles. Face dimensions of all existing sections to be reproduced and introduce slim double glazing. All glass held externally with putty line timber beading and applied glazing bars.



Firth UK Ltd

Drawn By
P.Firth

Date
23rd August 2023

Scale
1:20 & 1:10 @A3

File name
Slim Dg App.bars
Mock sash
M250NH