
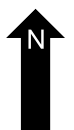
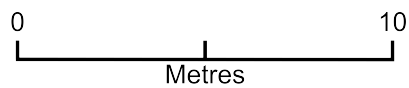


KENMORE ROAD

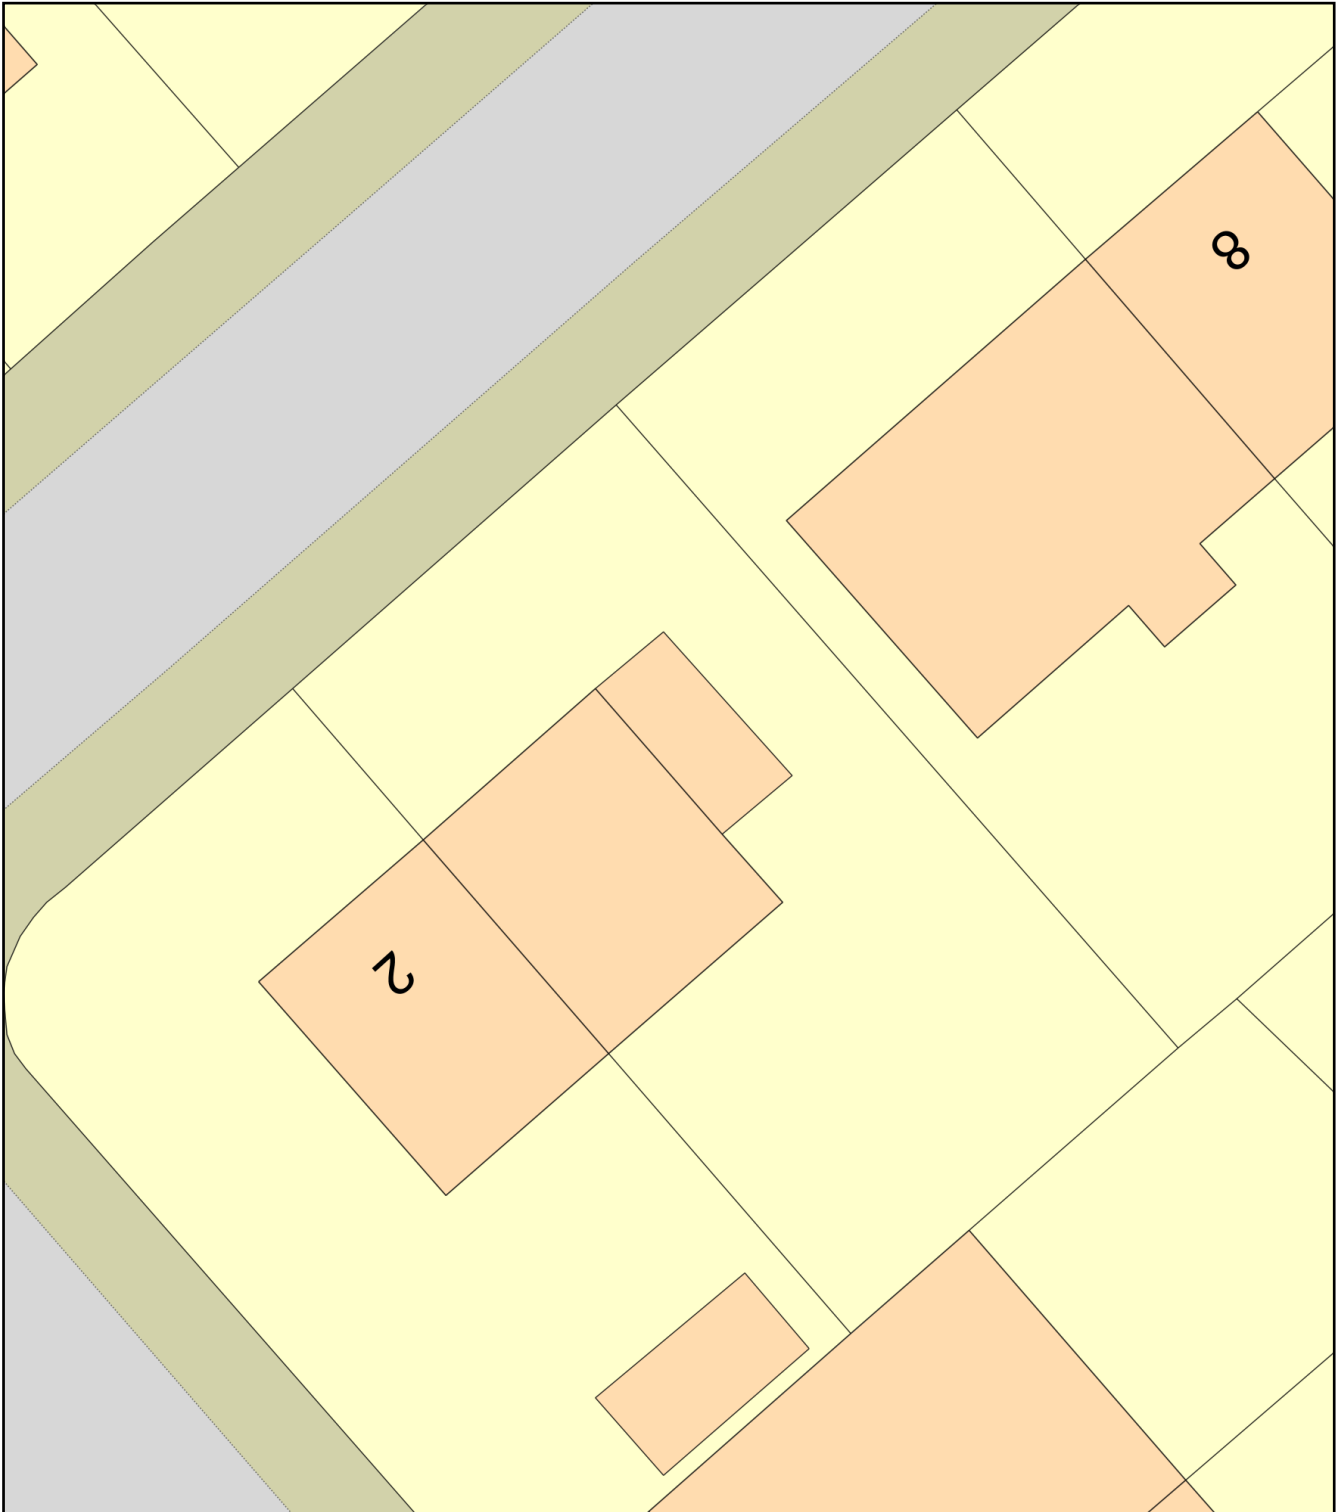

Plan Produced for: JEROME FARRELL

Date Produced: 26 Sep 2023

Plan Reference Number: TQRQM23269183305196

Scale: 1:200 @ A4