

ROOF
5360

LEVEL 1
2800

LEVEL 0
0



3 Front - Existing
1 : 100




4 Left Side - Existing
1 : 100




5 Rear - Existing
1 : 100





6 Right Side - Existing
1 : 100

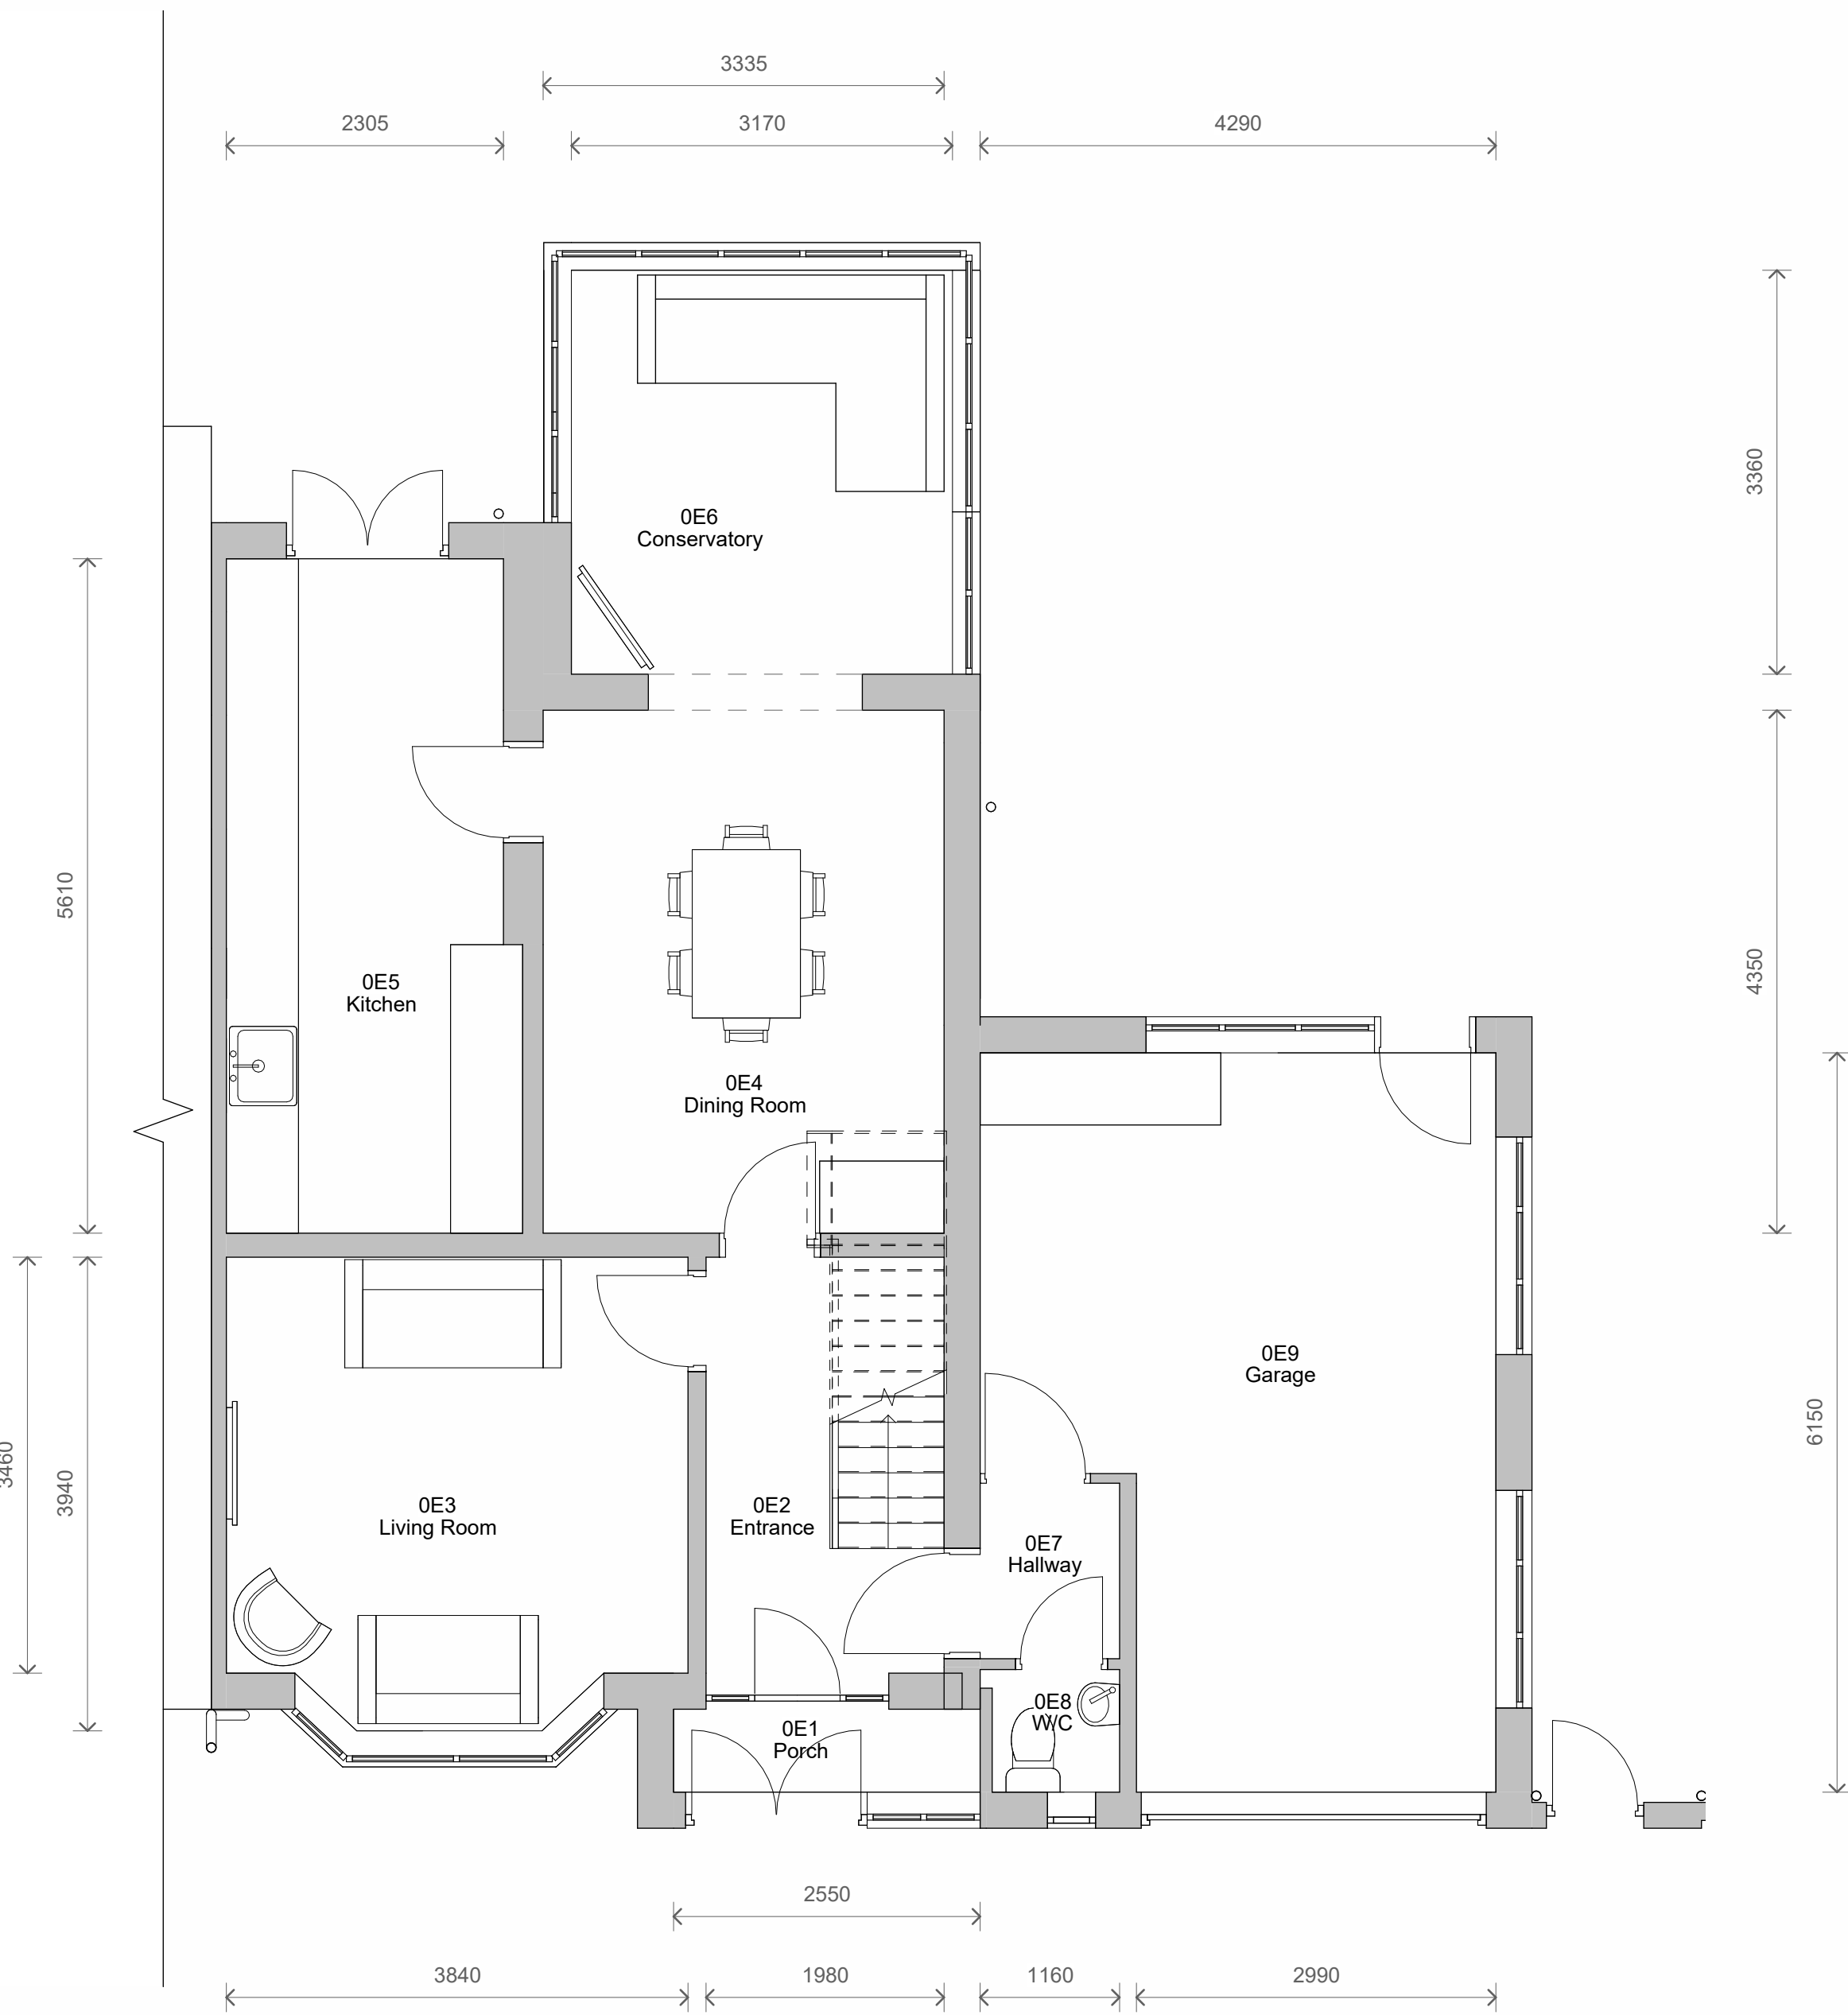

1 Level 0 - Existing
1 : 50

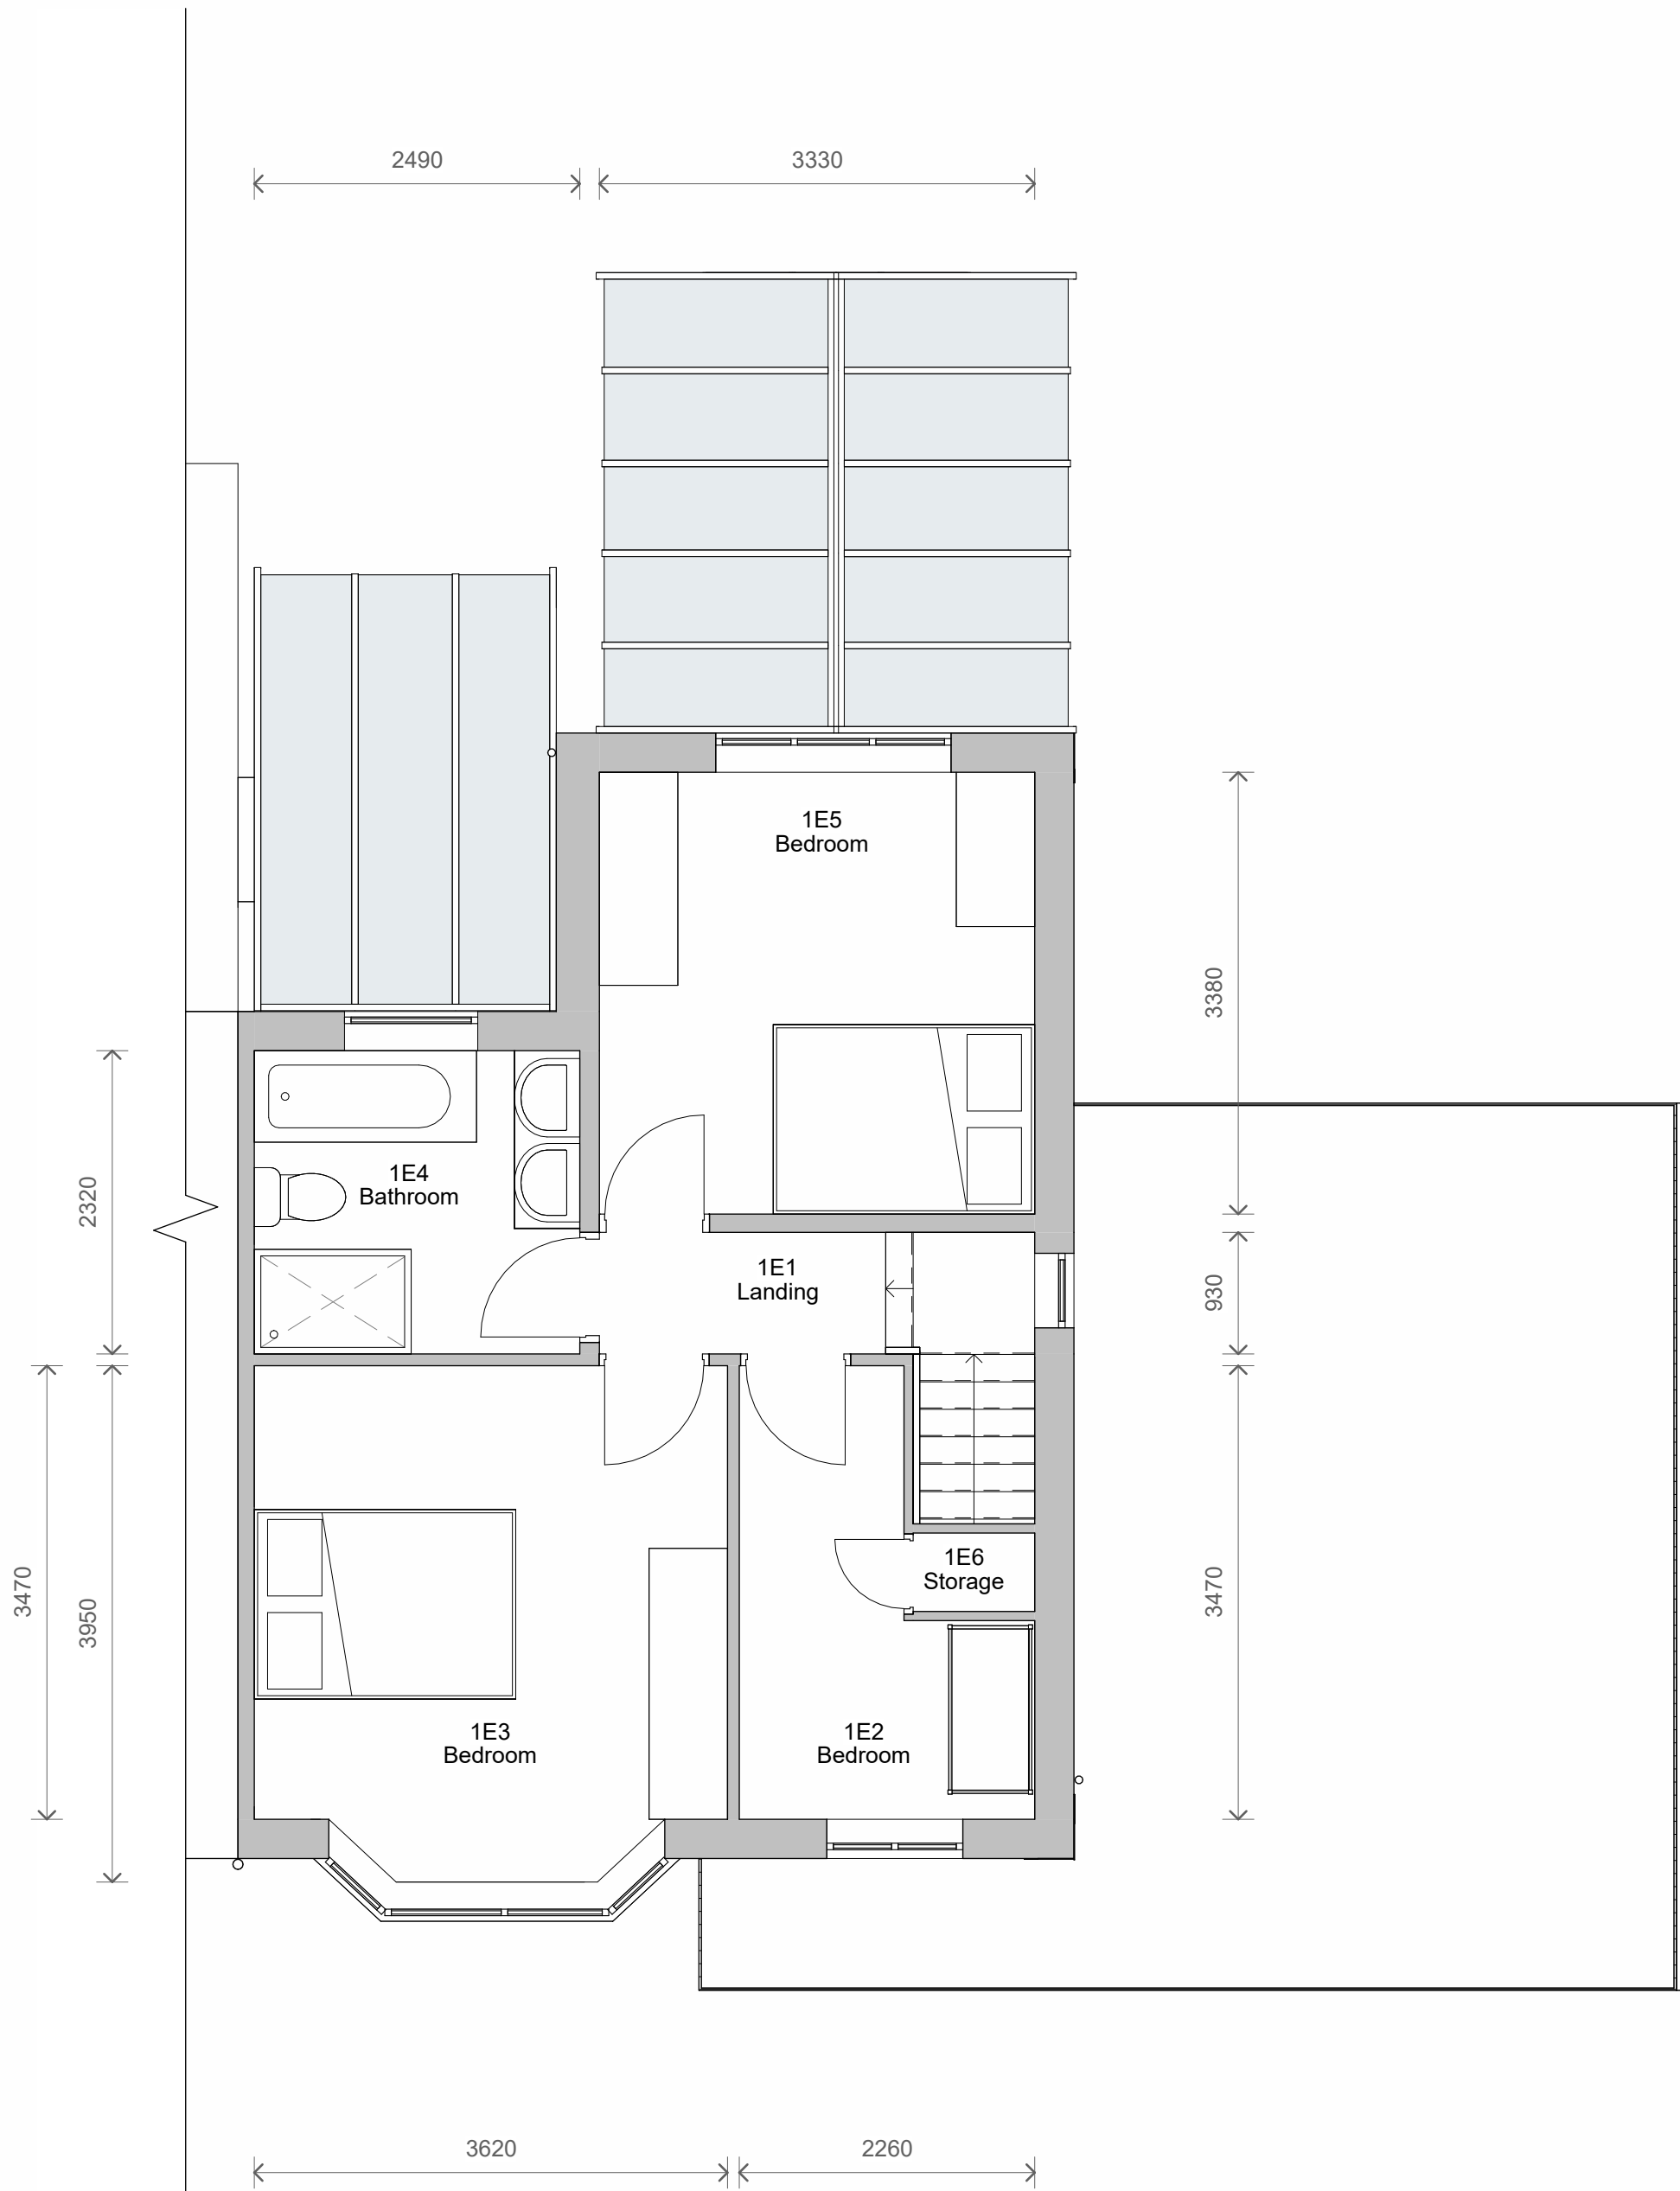

2 Level 1 - Existing
1 : 50

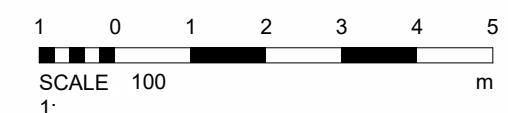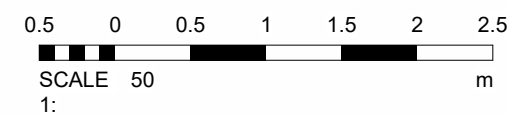

No.	Description	Date
PROJECT		
39 Thatch Leach Lane		
TITLE		
Existing Plans and Elevations		
CLIENT		
Beck		
STATUS		
DESIGN		
DRAWN BY	DATE	SCALE (@ A1)
JB	20/09/2023	As indicated
PROJECT NUMBER	DRAWING NUMBER	REV
GSS23110	002	
GOLD SKETCH		
S T U D I O S		
www.goldsketch.co.uk info@goldsketch.co.uk 0161 792 9595		
NOTES		
© COPYRIGHT - ALL RIGHTS RESERVED.		
THIS DRAWING AND ANY PARTS BEING REPRODUCED WITHOUT PRIOR WRITTEN CONSENT.		
DRAWING TO BE USED FOR THE STATUS INDICATED ONLY.		
ALL DIMENSIONS AND THE TOLERANCES THEREON SHALL BE AS INDICATED AND CONFIRMED ON SITE. ANY DISCREPANCIES TO BE REPORTED TO THE		
LEGISLATION RELEVANT CODES OF PRACTICE AND BRITISH STANDARDS. ALL DIMENSIONS ON THIS DRAWING ARE IN MILLIMETRES UNLESS		
OTHERWISE STATED.		