



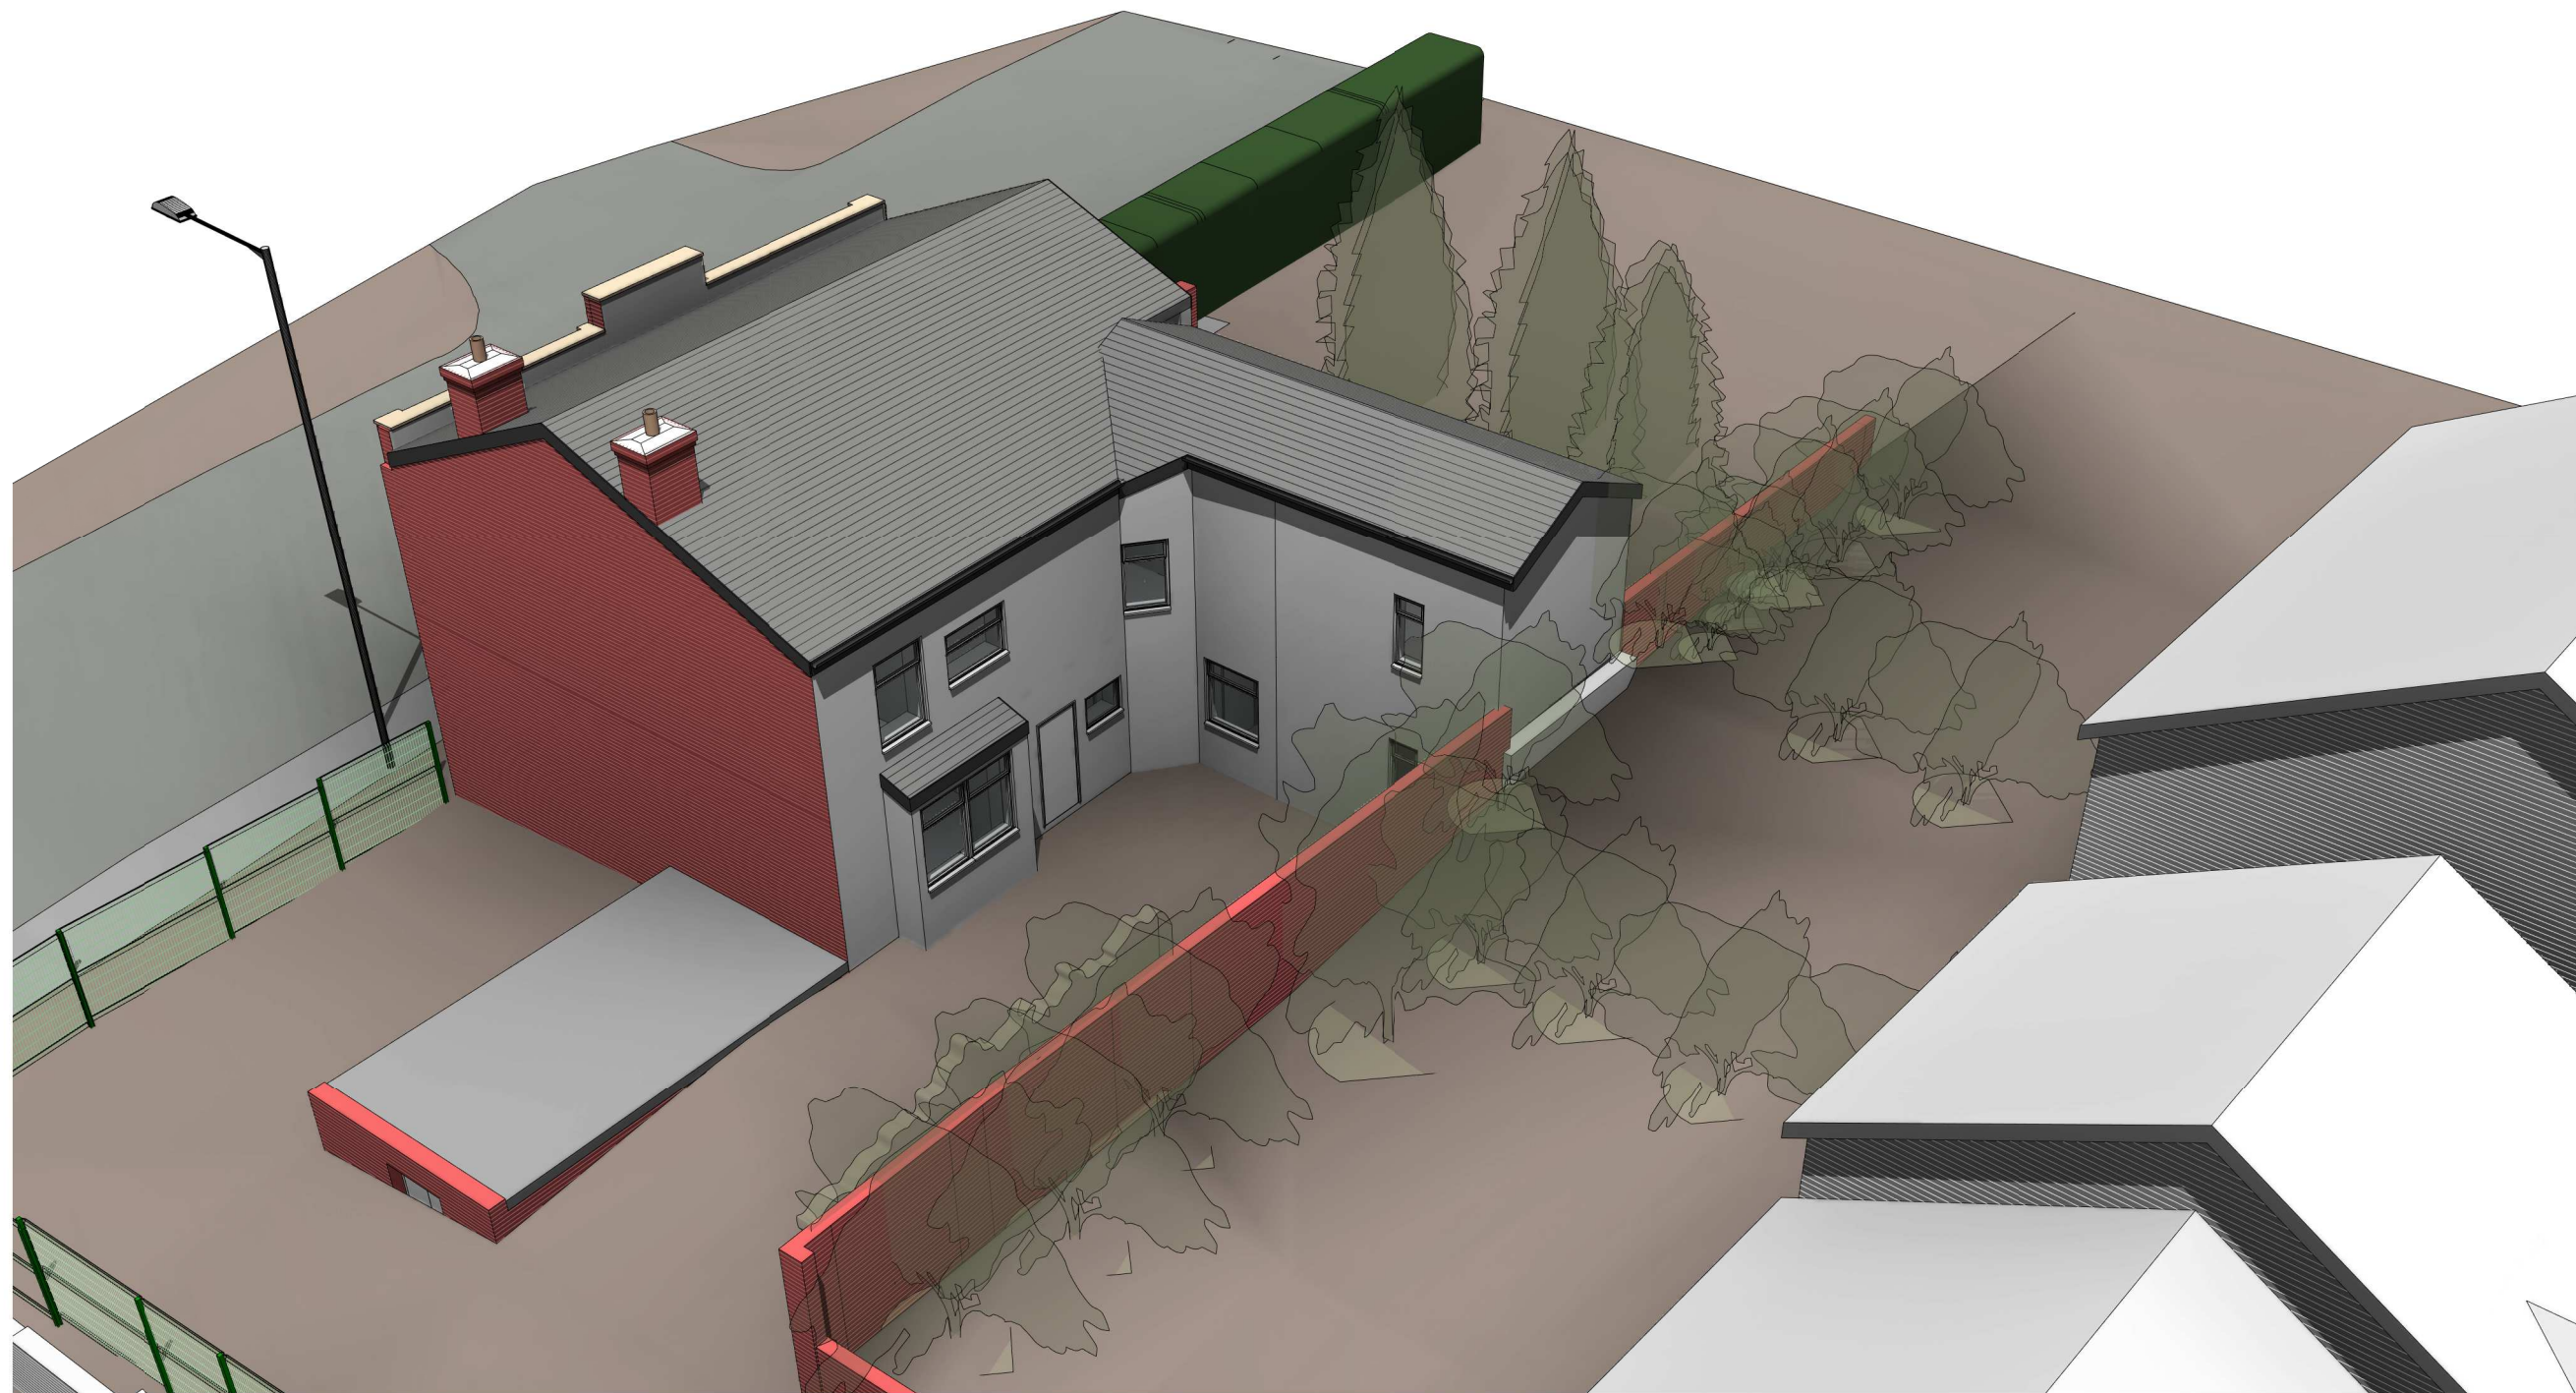

1. 3D View - Existing Top Rear

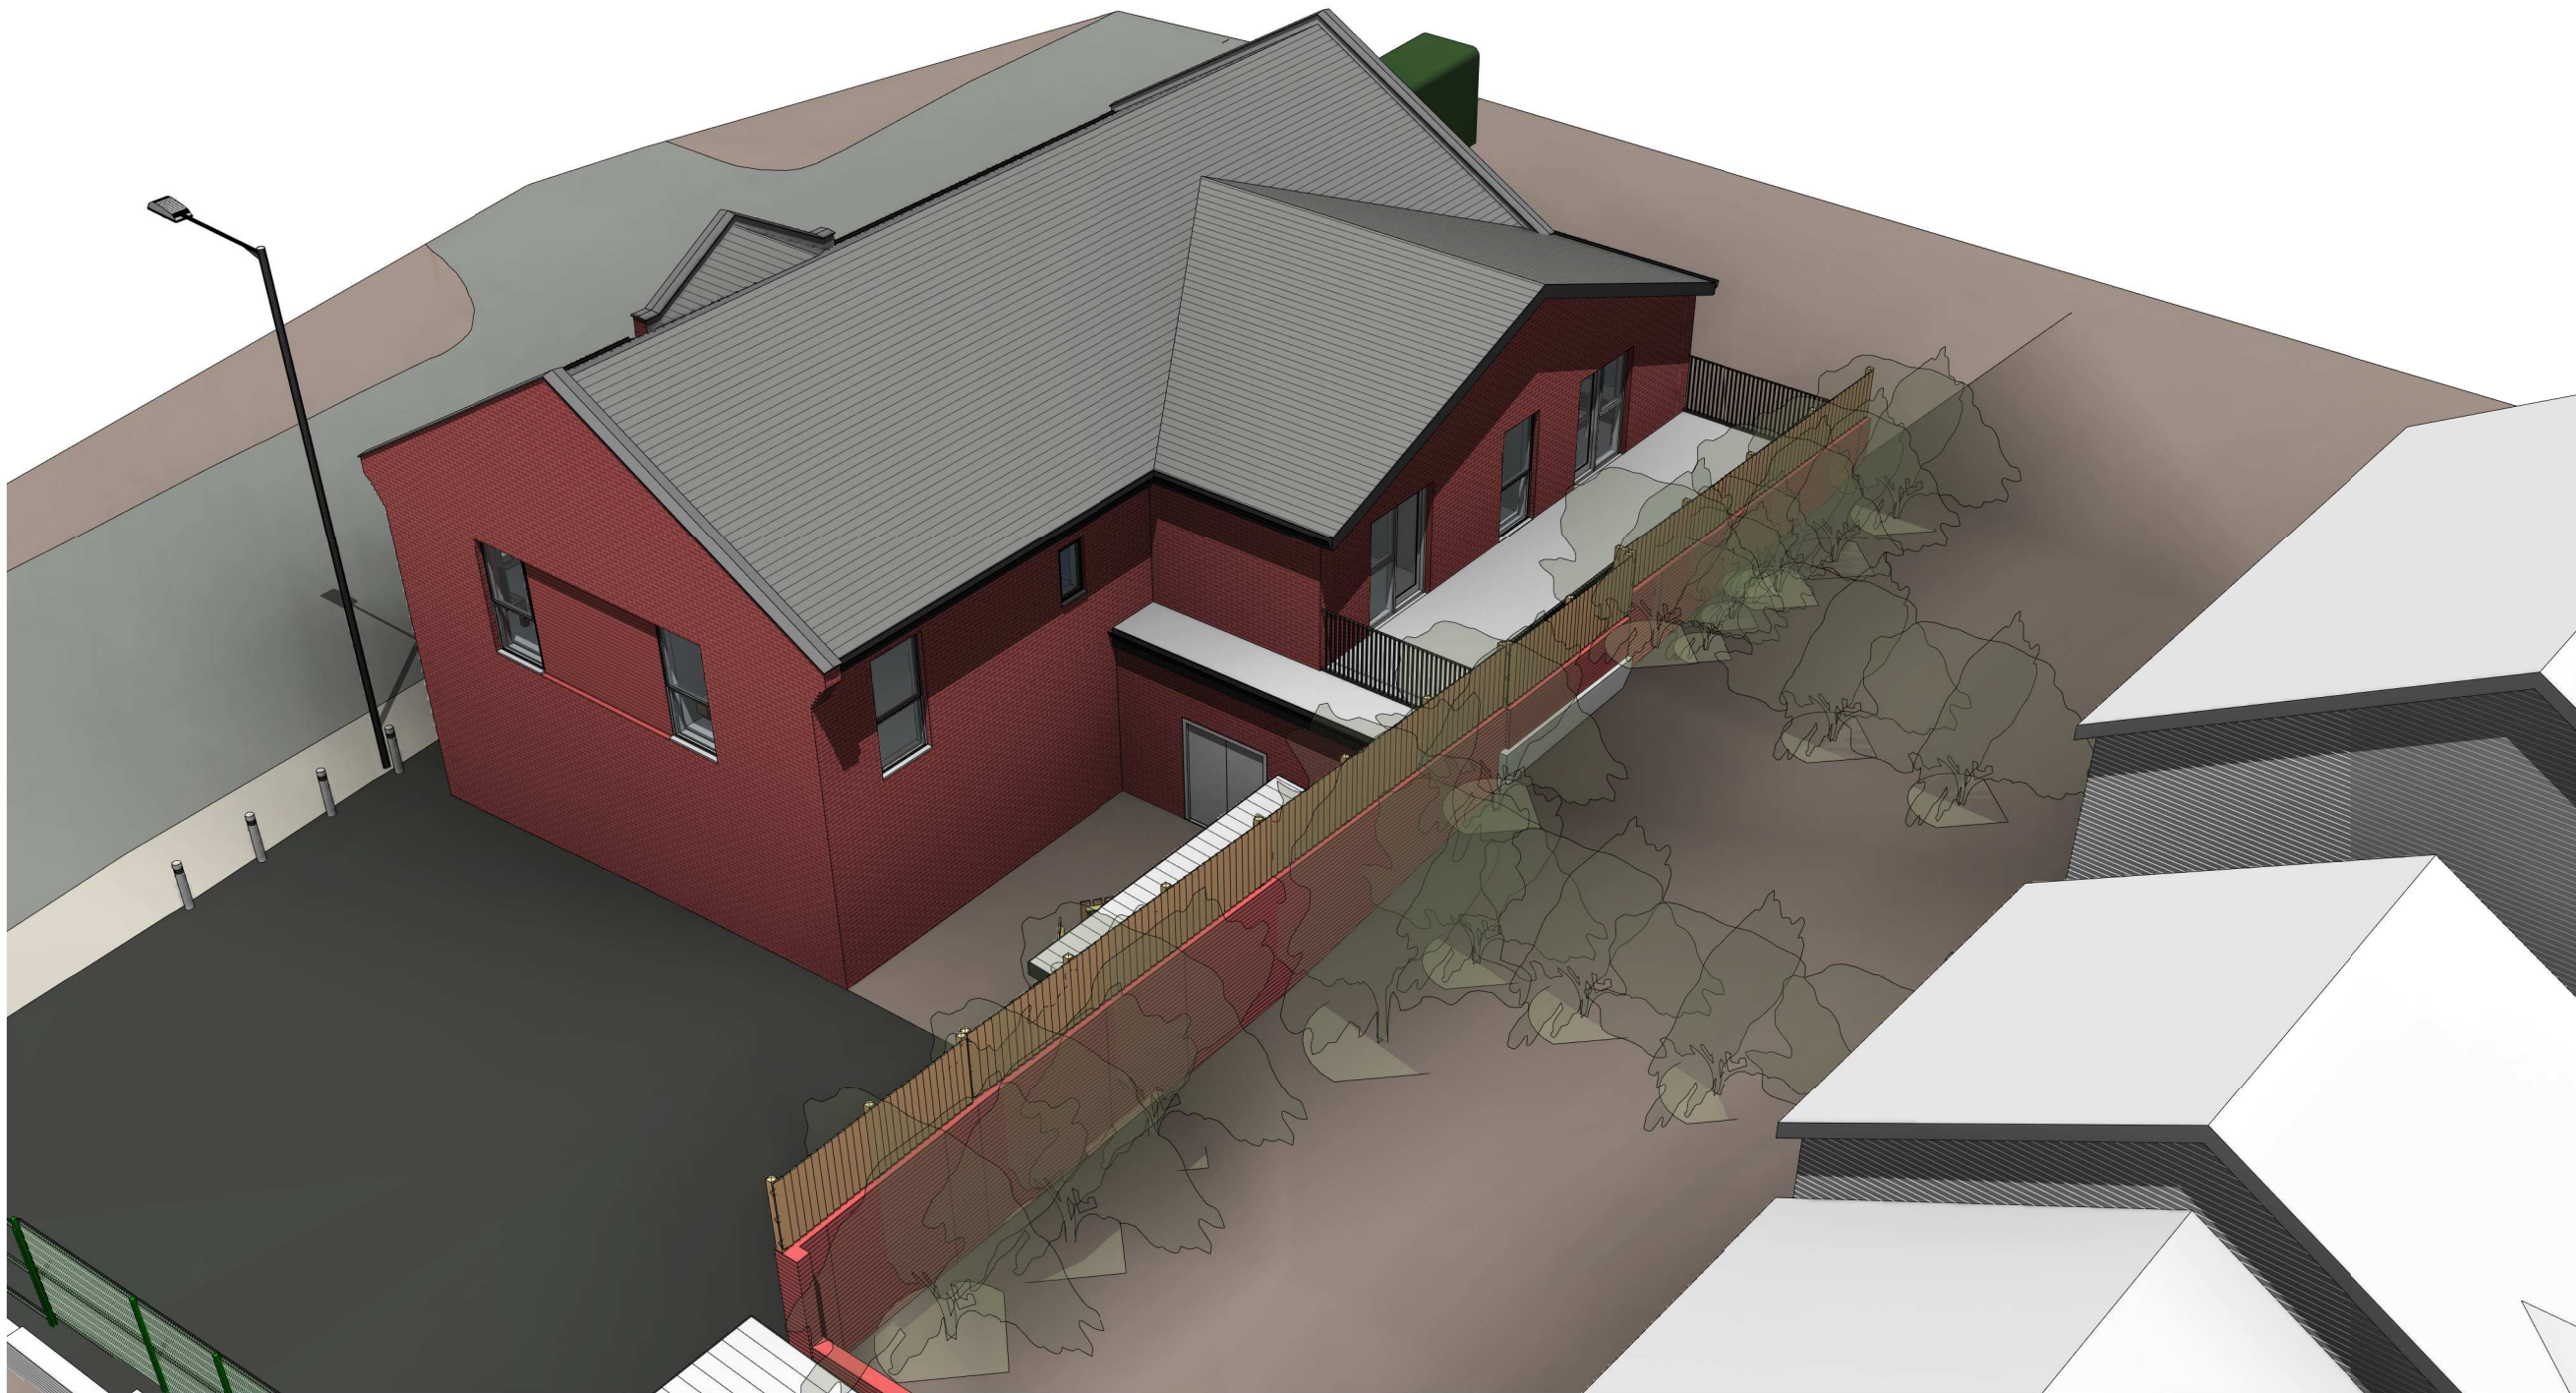


2. 3D View - Proposed Top Rear



3. 3D View - Existing Section - Rear



4. 3D View - Proposed Section - Rear

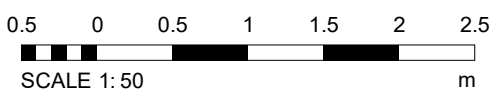

REV	DESCRIPTION	BY	DATE
PROJECT	136 Stand Lane	SCALE @ A1	DATE
CLIENT	Mr. Kajan Thayalan	STATUS	PLANNING
TITLE	3D Rear Views - Historic and Proposed	PROJECT NO.	DA20070.1. 091.
COPYRIGHT: ALL RIGHTS RESERVED. THIS DRAWING MUST NOT BE REPRODUCED WITHOUT PRIOR WRITTEN CONSENT. DRAWING TO BE USED FOR THE STATUS INDICATED ONLY. ALL DIMENSIONS AND MATERIALS TO BE CHECKED AND CONFIRMED BY THE ARCHITECT PRIOR TO CONSTRUCTION. TO THE EXTENT POSSIBLE, THE DRAWING SHALL BE IN ACCORDANCE WITH THE CURRENT STATUTORY REGULATION, RELEVANT CODES OF PRACTICE AND PREVIOUS AGREEMENTS. ALL DIMENSIONS ON THIS DRAWING ARE IN MILLIMETRES UNLESS OTHERWISE STATED.			

