




1. Front - Proposed

1 : 100

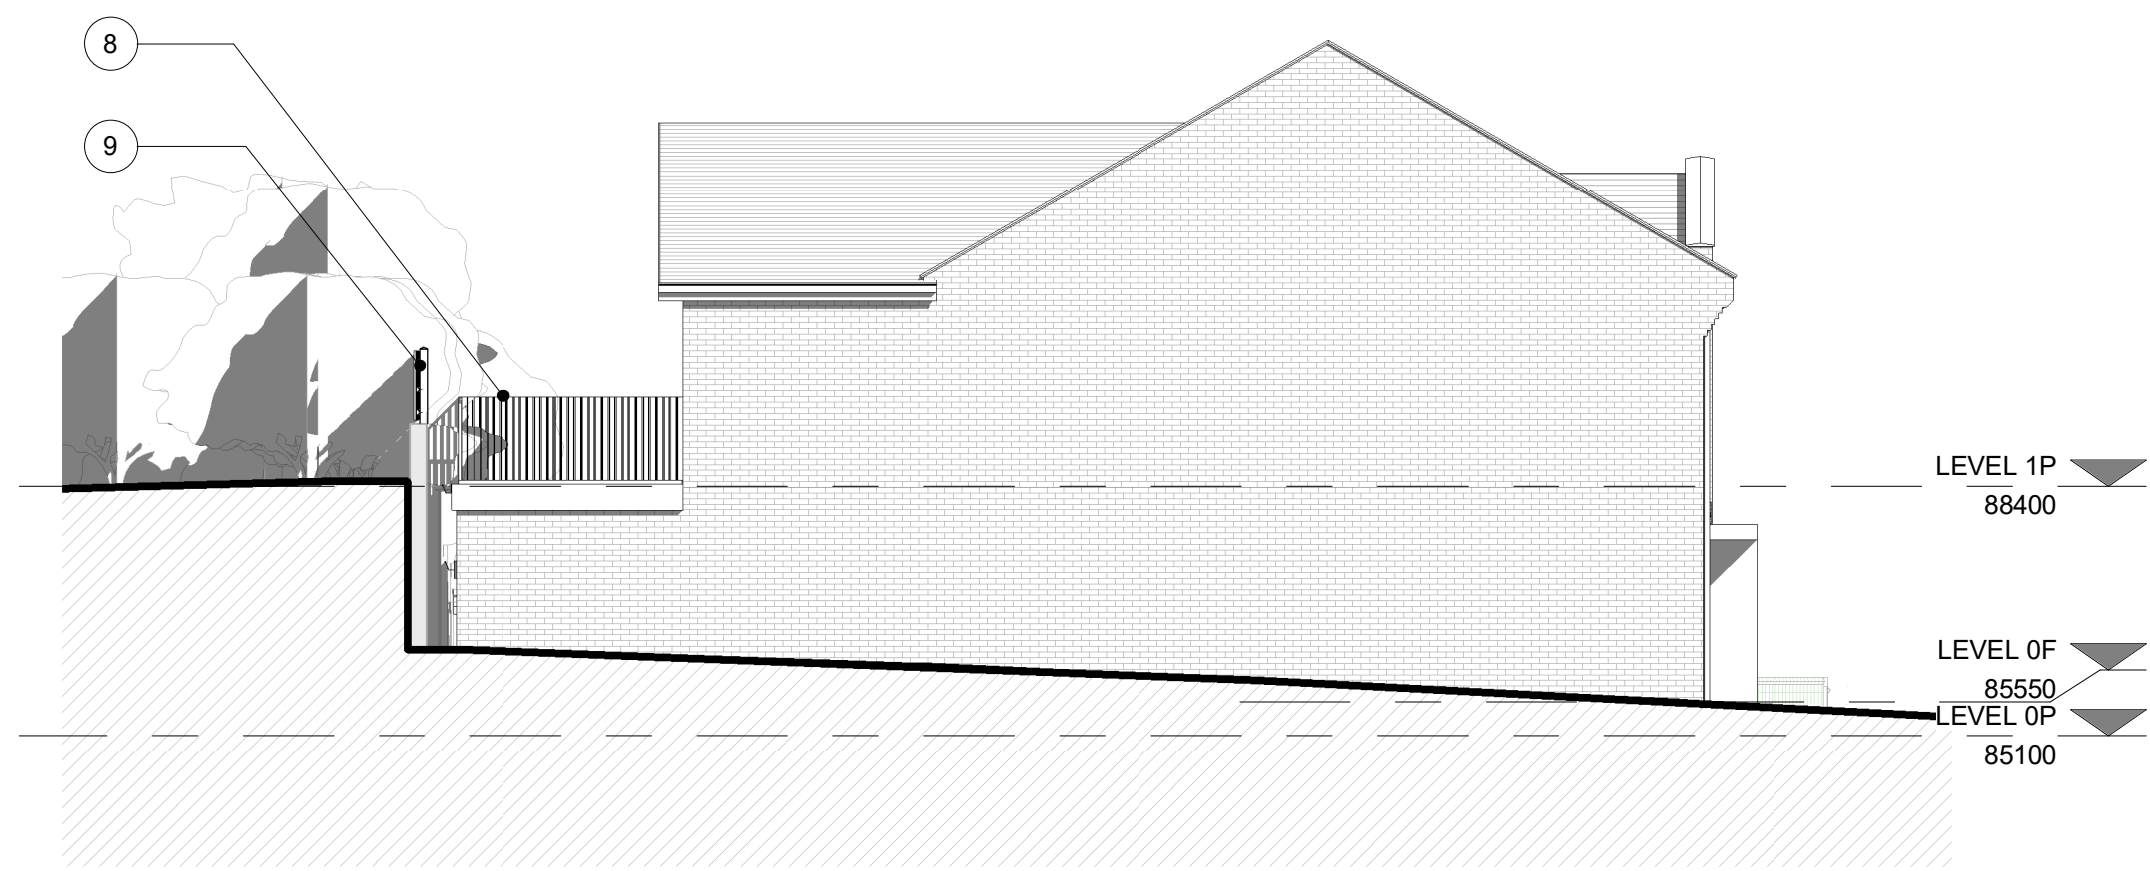

2. Left Side - Proposed

1 : 100




3. Rear - Proposed

1 : 100




4. Right Side - Proposed

1 : 100

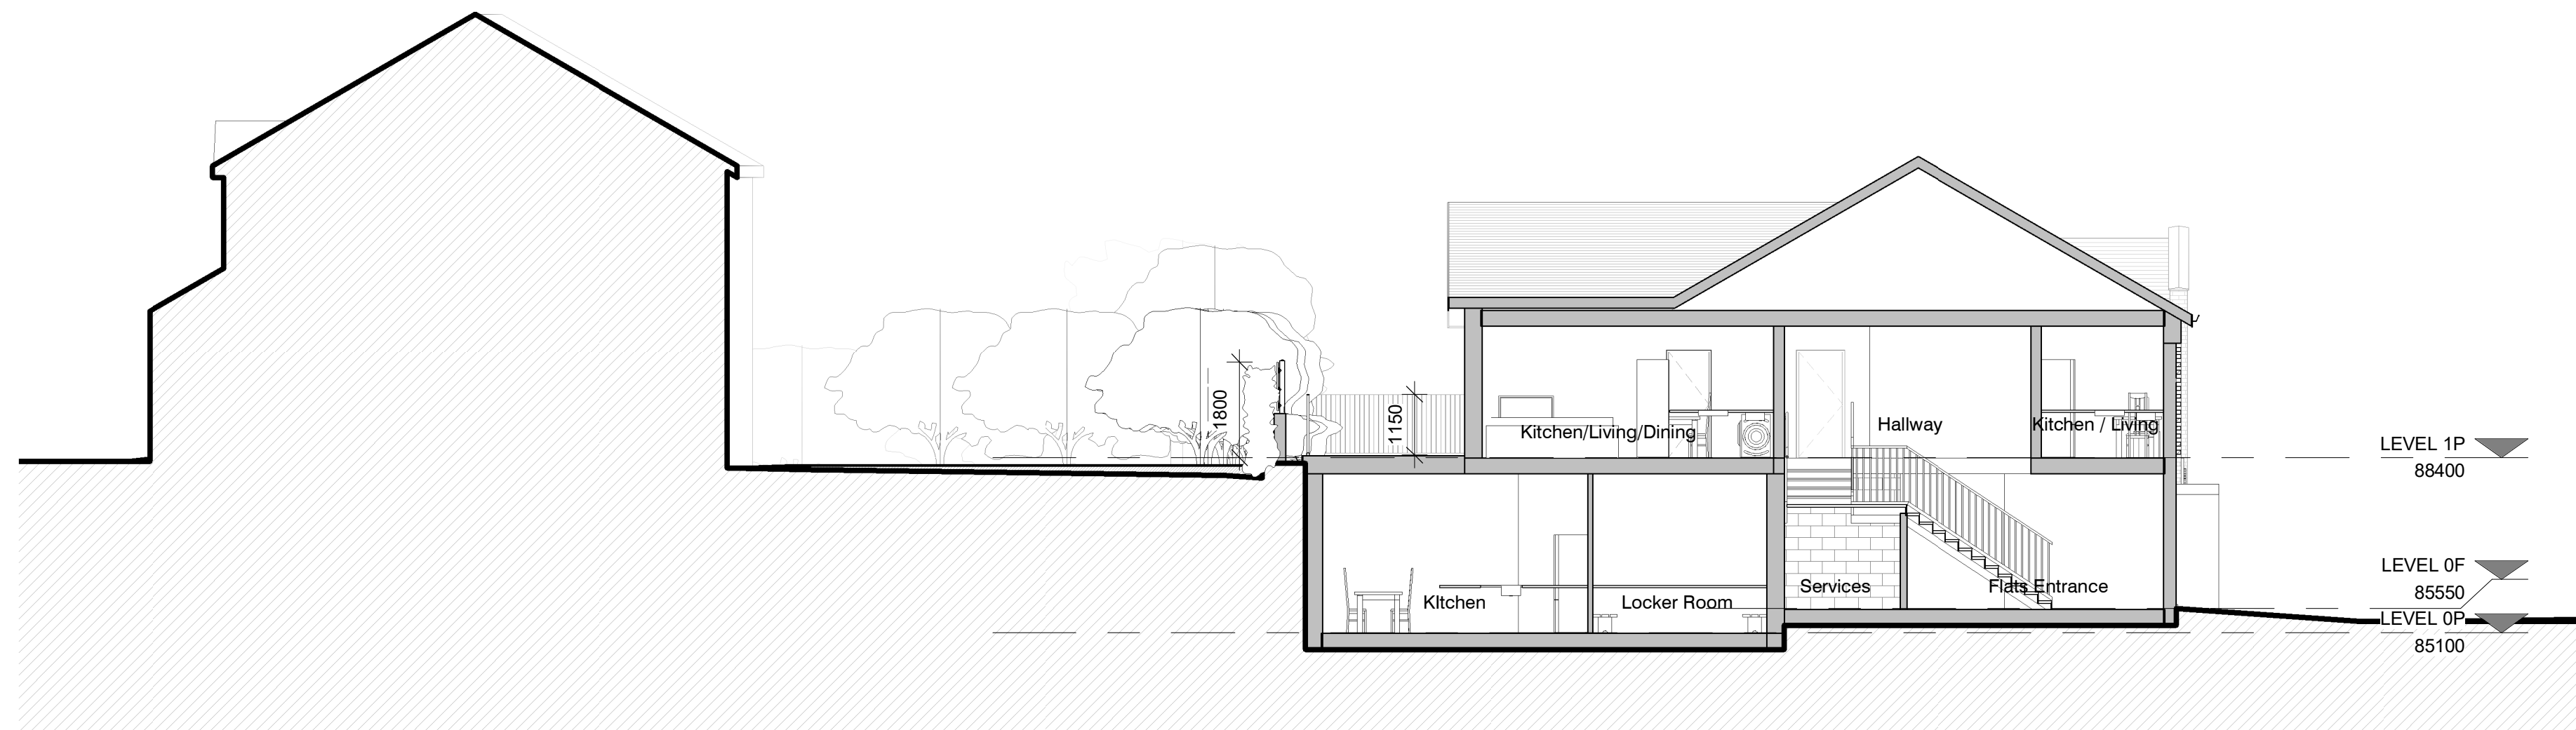

5. Section AA - Proposed

1 : 100

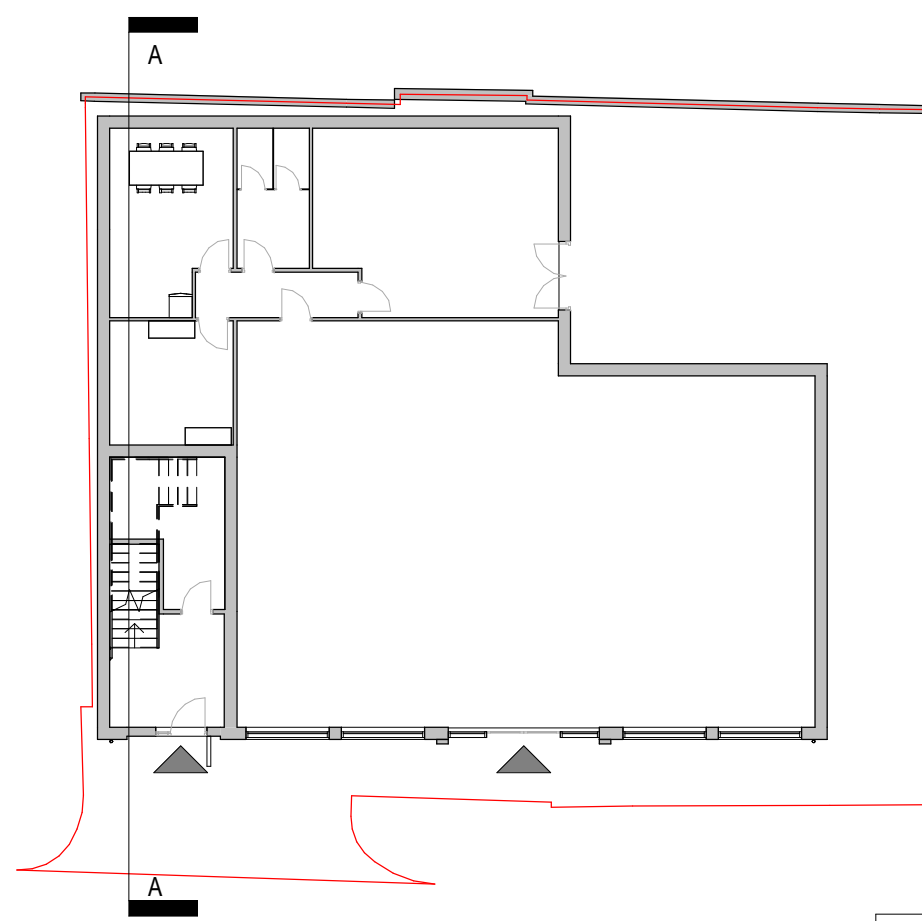

1 0 1 2 3 4 5
SCALE 1 : 100 m

Note Block - Elevations - GA

- 1 Natural slate roofing tiles.
- 2 Natural grey stone capping.
- 3 Black UPVC gutters and downpipes.
- 4 Brick facing wall.
- 5 Double glazed white uPVC framed windows.
- 6 Entrance canopy painted in grey.
- 7 Retail signage.
- 8 Balcony railing.
- 9 Timber fence on top of existing brick boundary wall.

PROJECT	136 Stand Lane	SCALE & A1	As indicated	DATE	28 Feb 2023	DRAWN BY	ET
CLIENT	Mr. Kajan Thayalan	STATUS	PLANNING				
TITLE	Proposed Elevations & Section	PROJECT NO.	DA20070.1.	DRAWING NO.	005.	REV.	1
NOTES		DISCLAIMER: ALL RIGHTS RESERVED. THIS DRAWING MUST NOT BE REPRODUCED WITHOUT PRIOR WRITTEN CONSENT. DEBTAL ARCHITECTURE AND ITS PARTNERS SHALL BE CONSIDERED AND COMPENSATED FOR THE WORK PROVIDED TO THE CLIENT AND FOR THE DESIGN AND CONSTRUCTION OF THE PROJECT. ALL DIMENSIONS AND LEVELS SHALL BE IN ACCORDANCE WITH THE CURRENT STATUTORY REGULATION, RELEVANT CODES OF PRACTICE AND PREVIOUS AGREEMENTS. ALL DIMENSIONS ON THIS DRAWING ARE IN MILLIMETRES UNLESS OTHERWISE STATED.					