




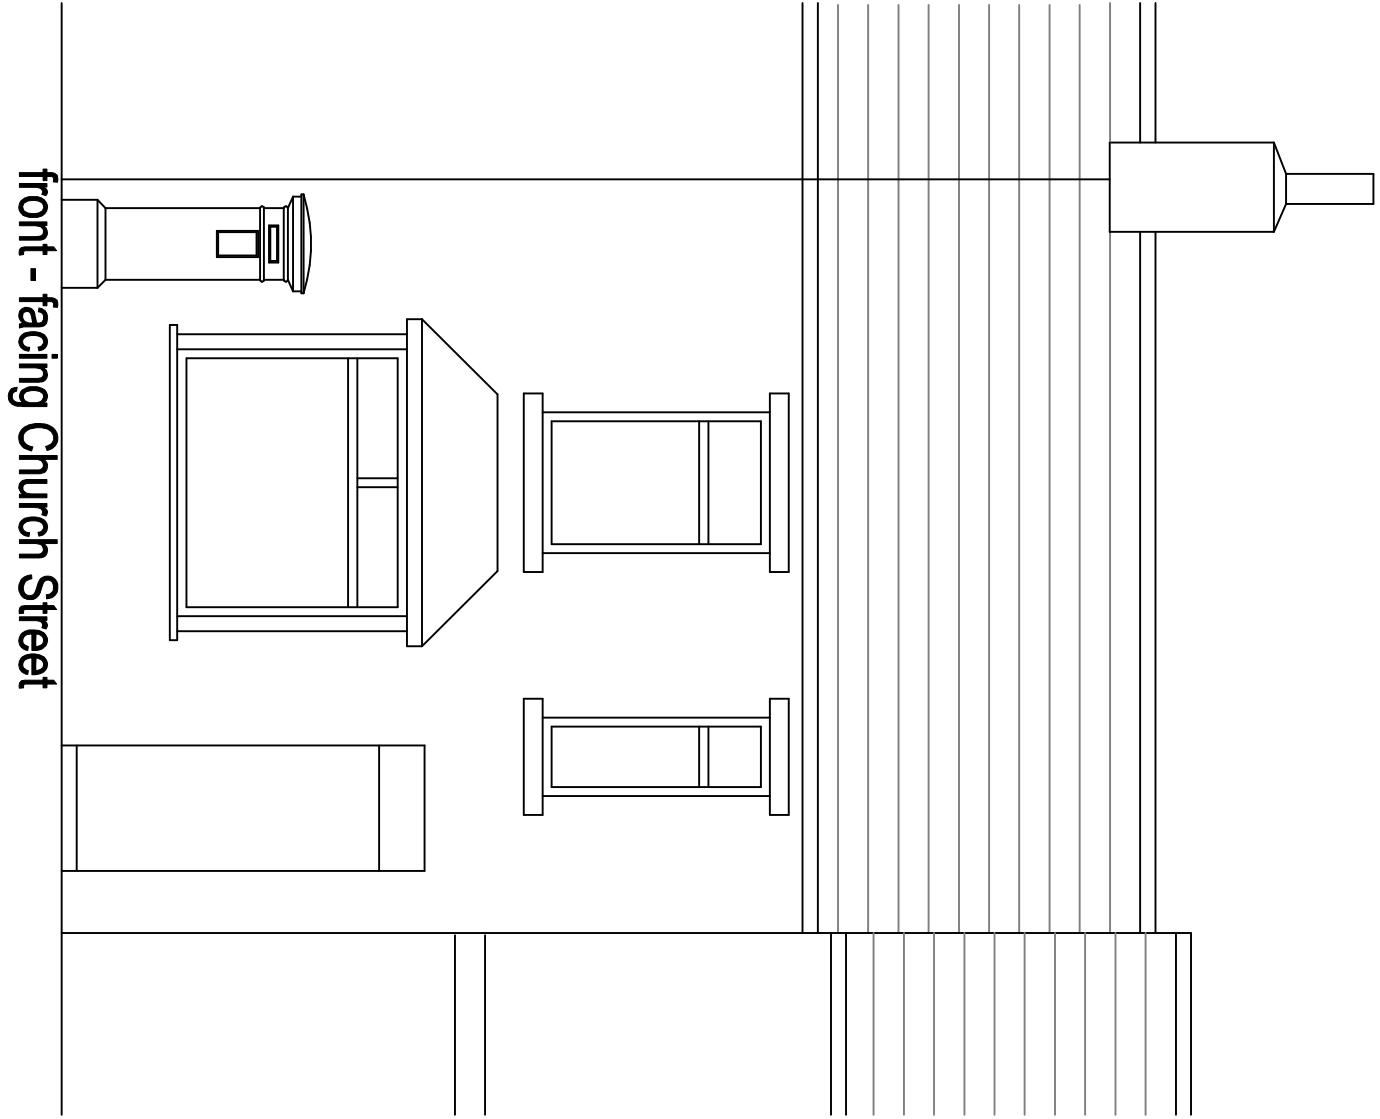

front - facing Church Street

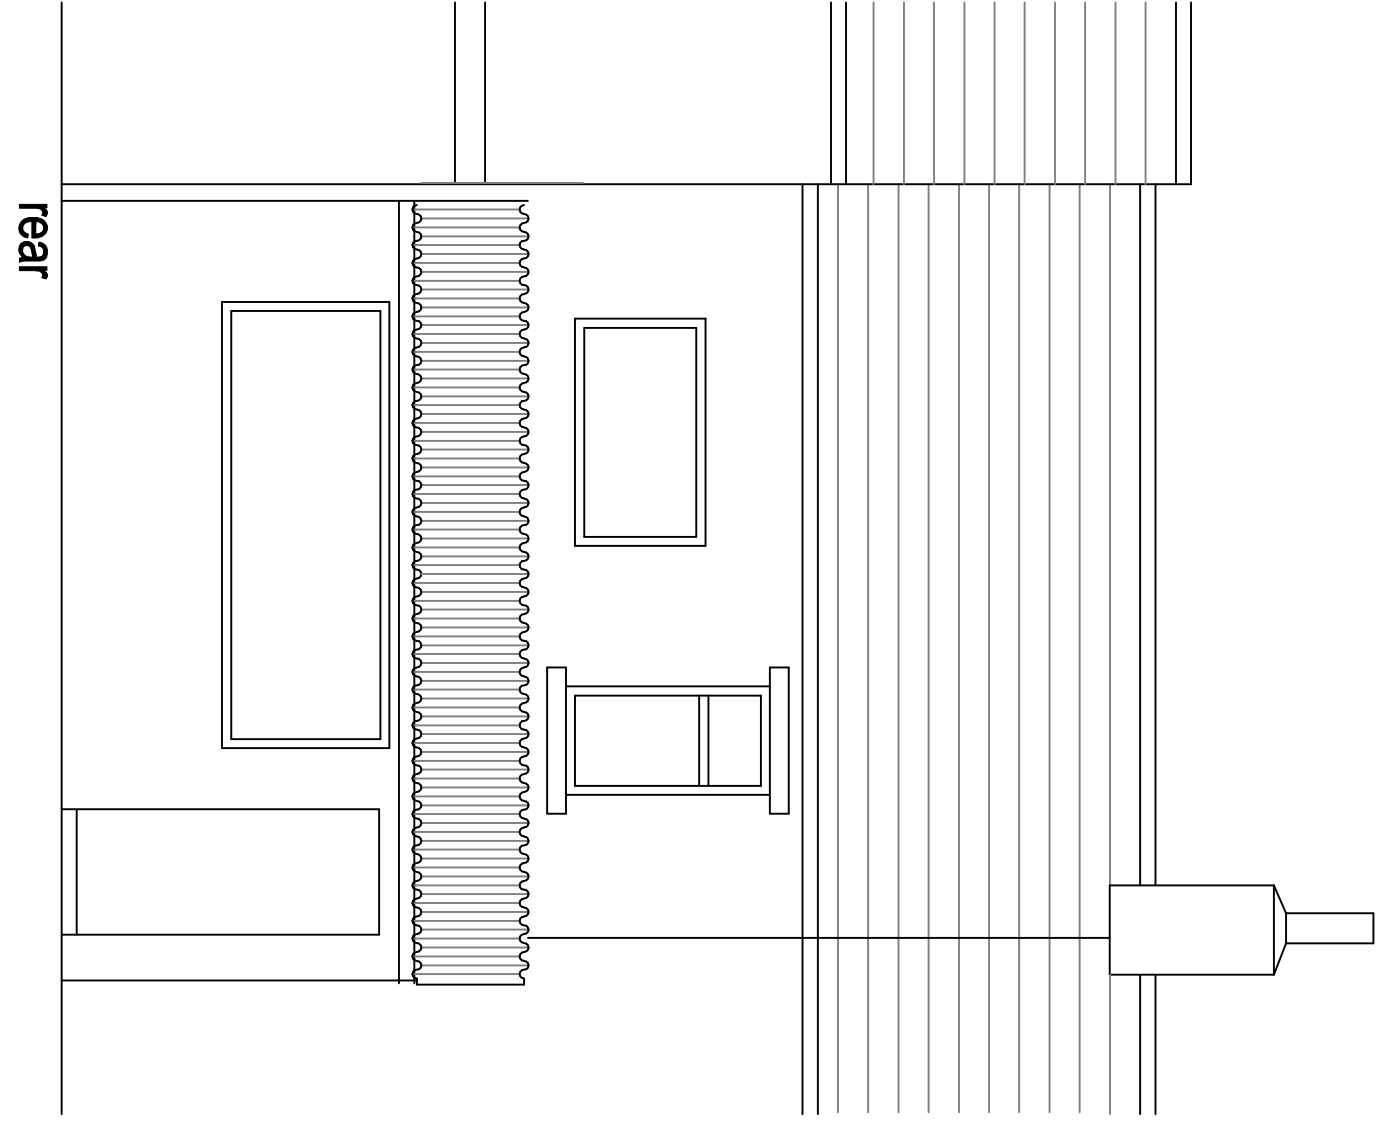


rear

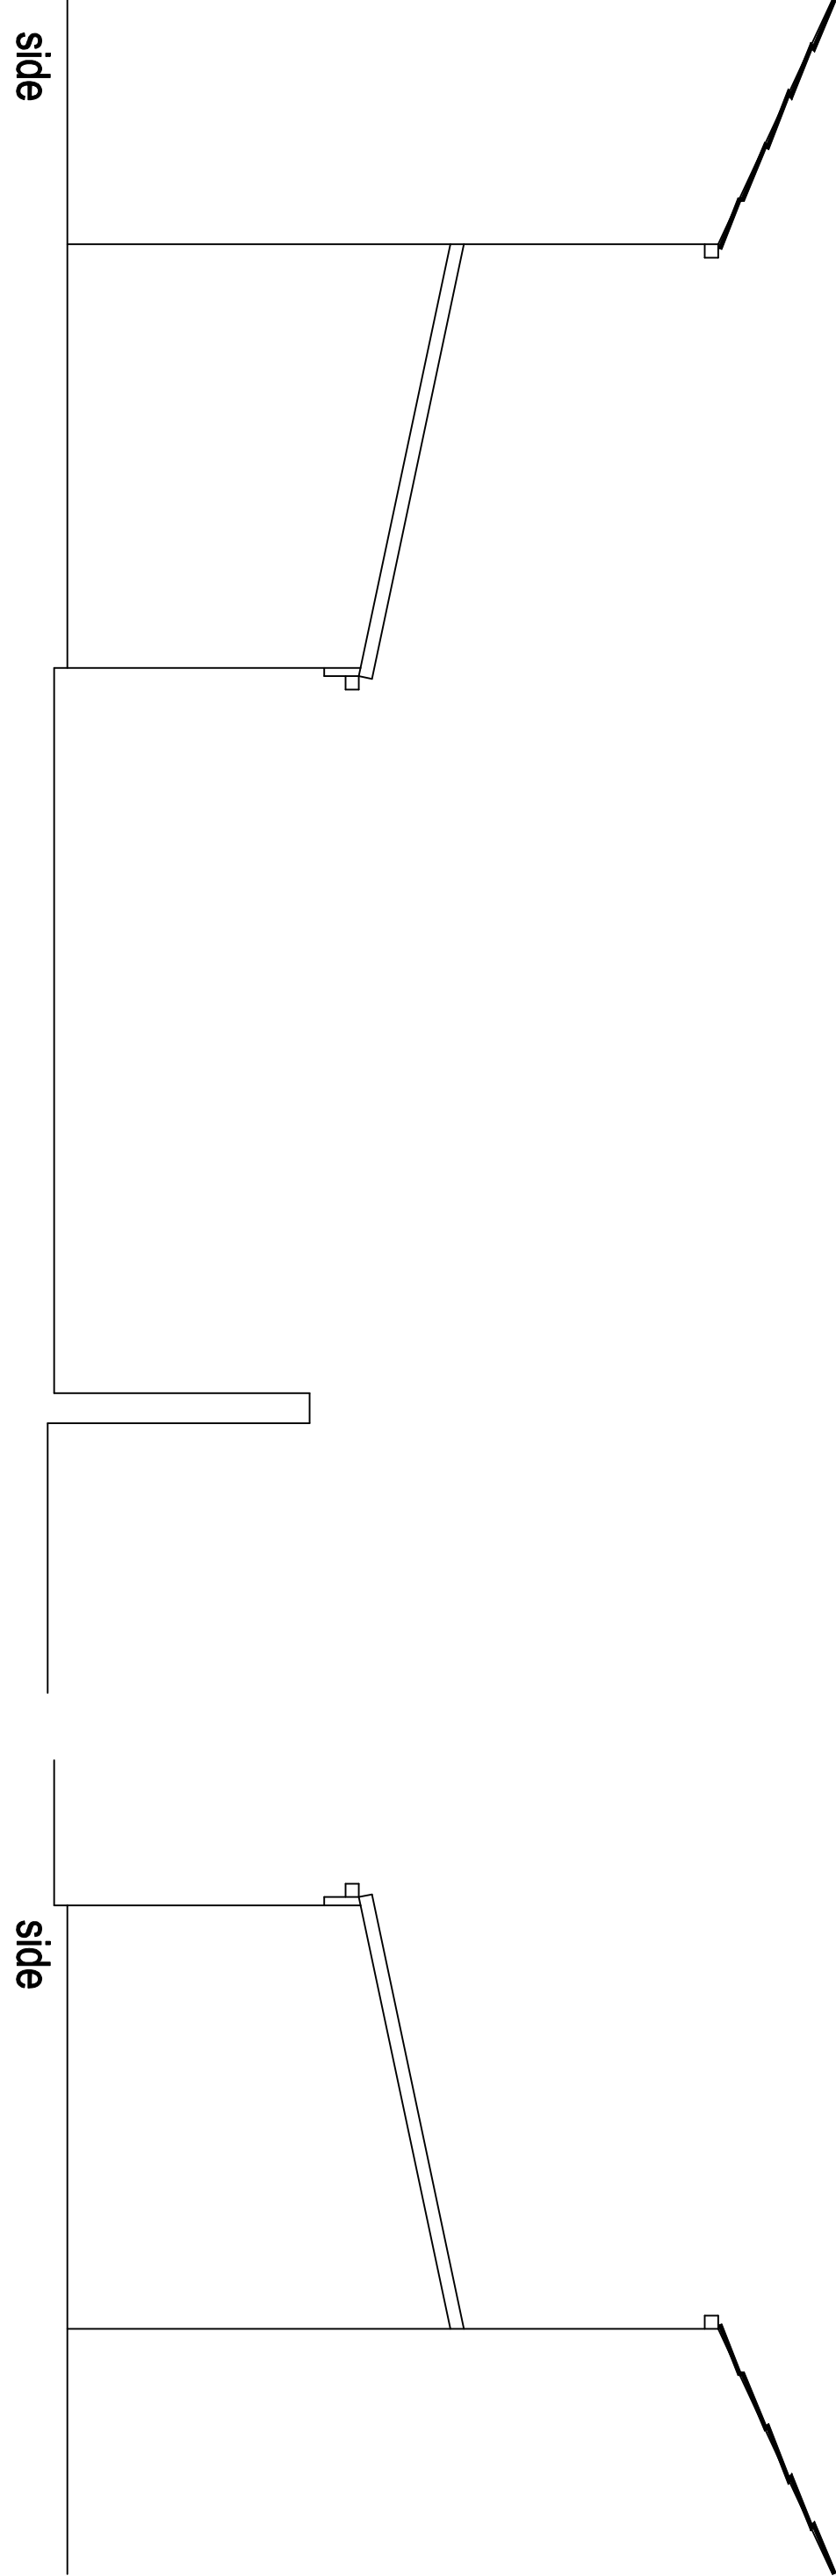

side

side

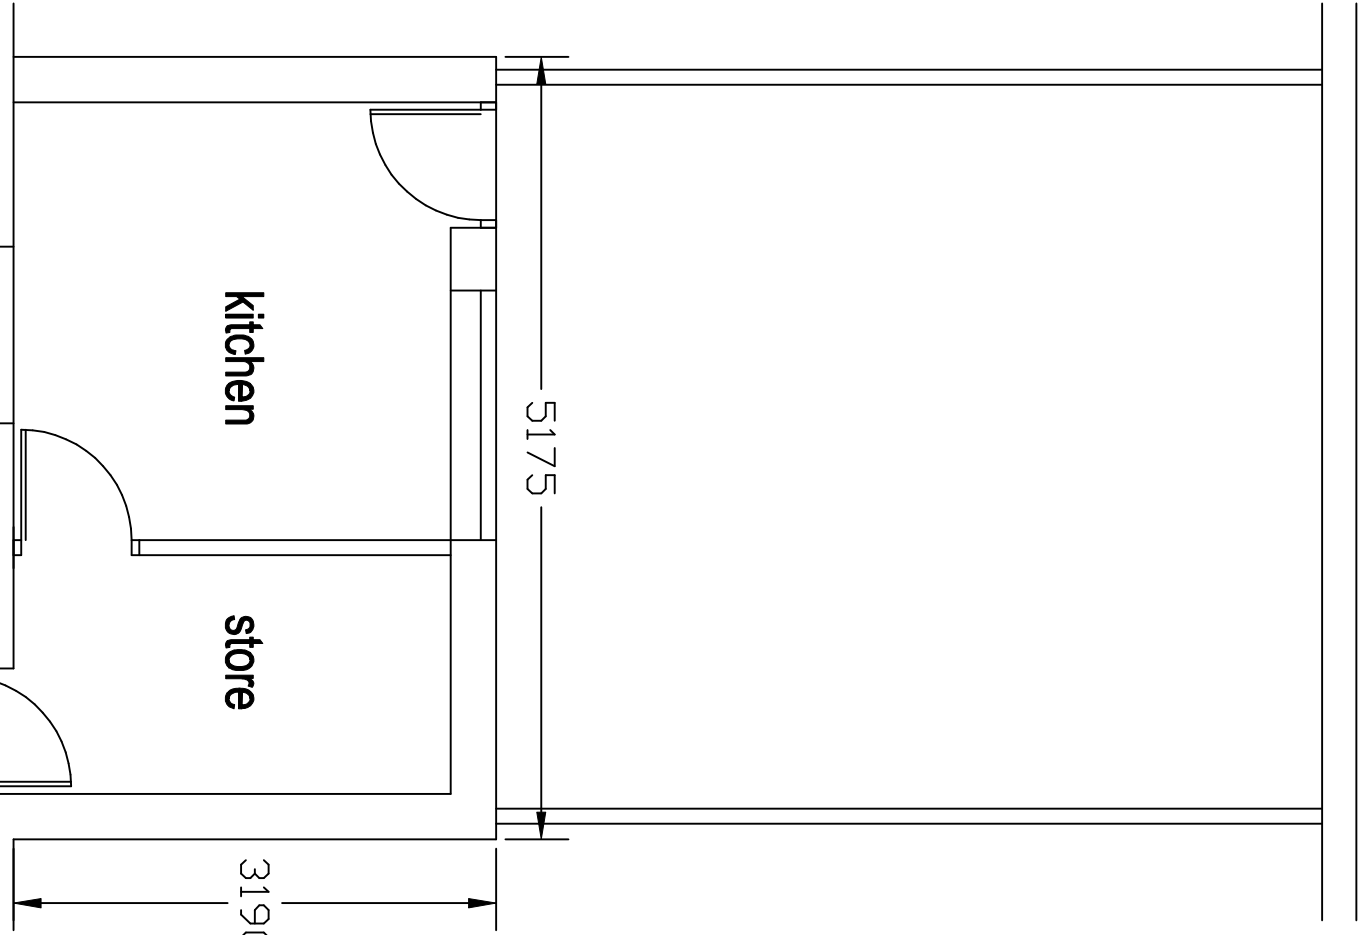

kitchen


store

3190

retail

retail

ground floor

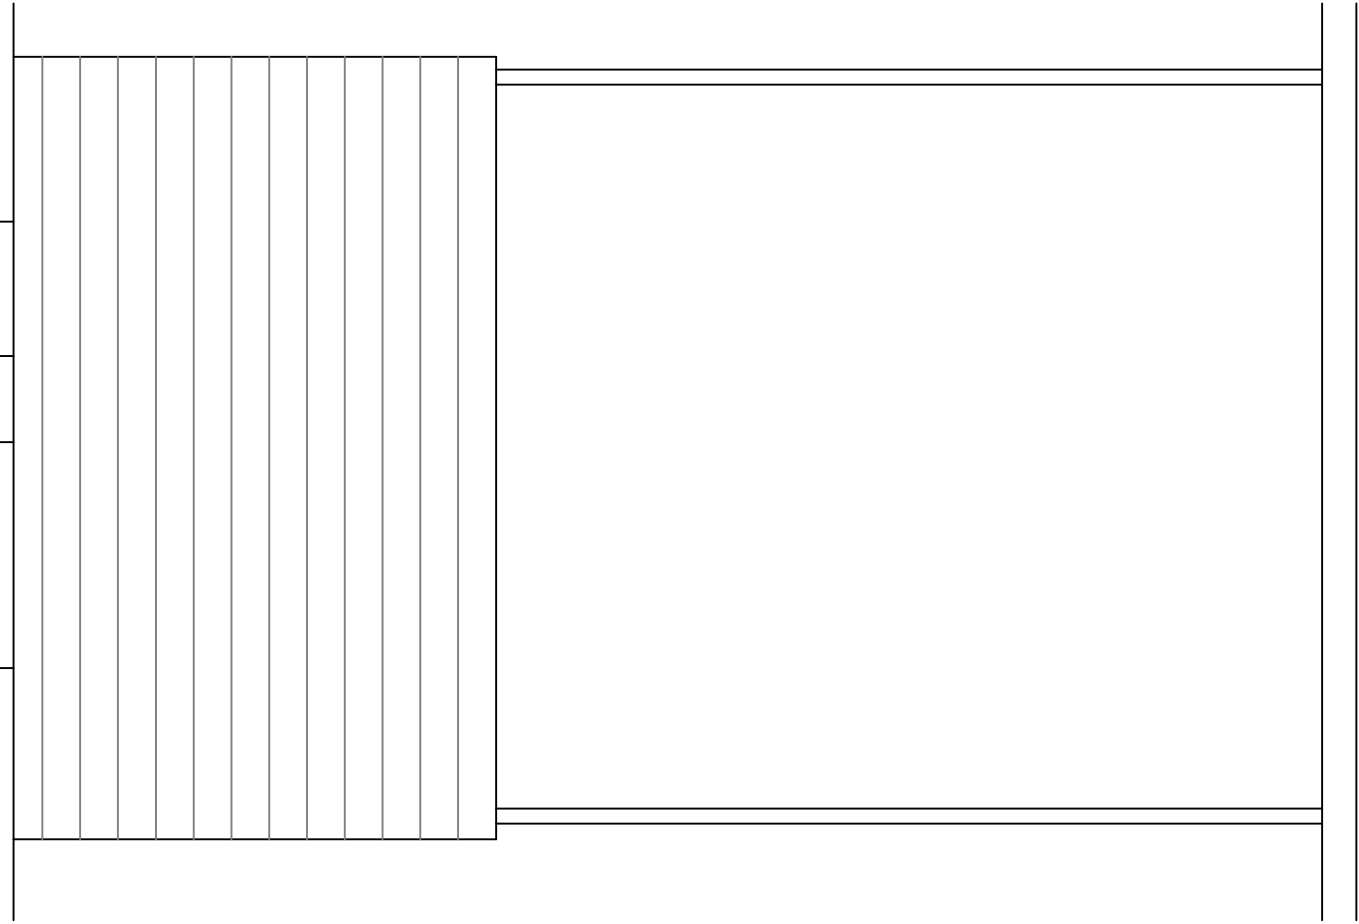


bed

bath

lounge

first floor

cross section

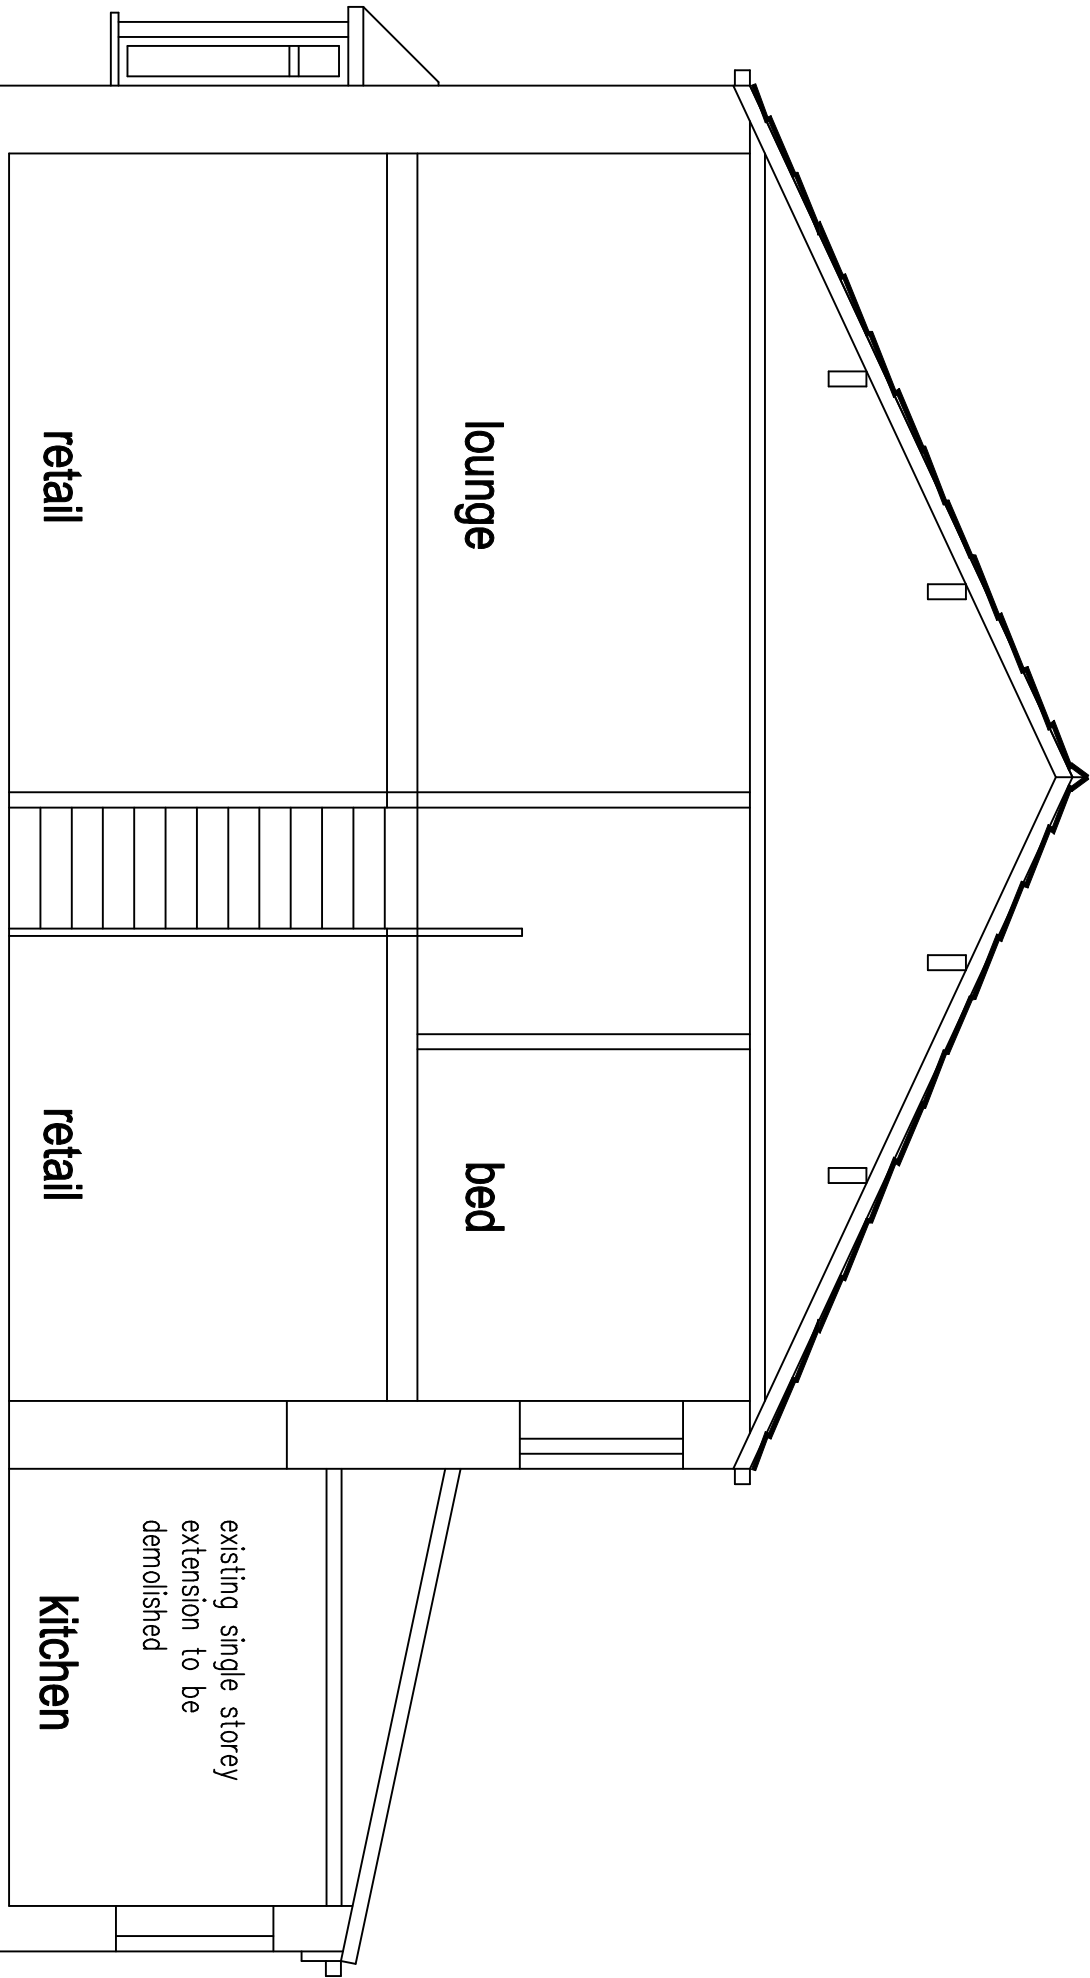

lounge

bed

retail

retail

kitchen

existing single storey extension to be demolished

existing

proposed extensive alterations and improvements including 2 storey extension to the rear to form shop with living accommodation at

7 Church Street
Ainsworth
Bolton

scale 1:50 @ A1

0m 5m
linear scale 1:50 @ A1

drawing number GS-24-07-24-A

Rae Connell Associates Building Design and Planning Consultants
214 Burnley Road Bacup Lancashire OL706 873000