

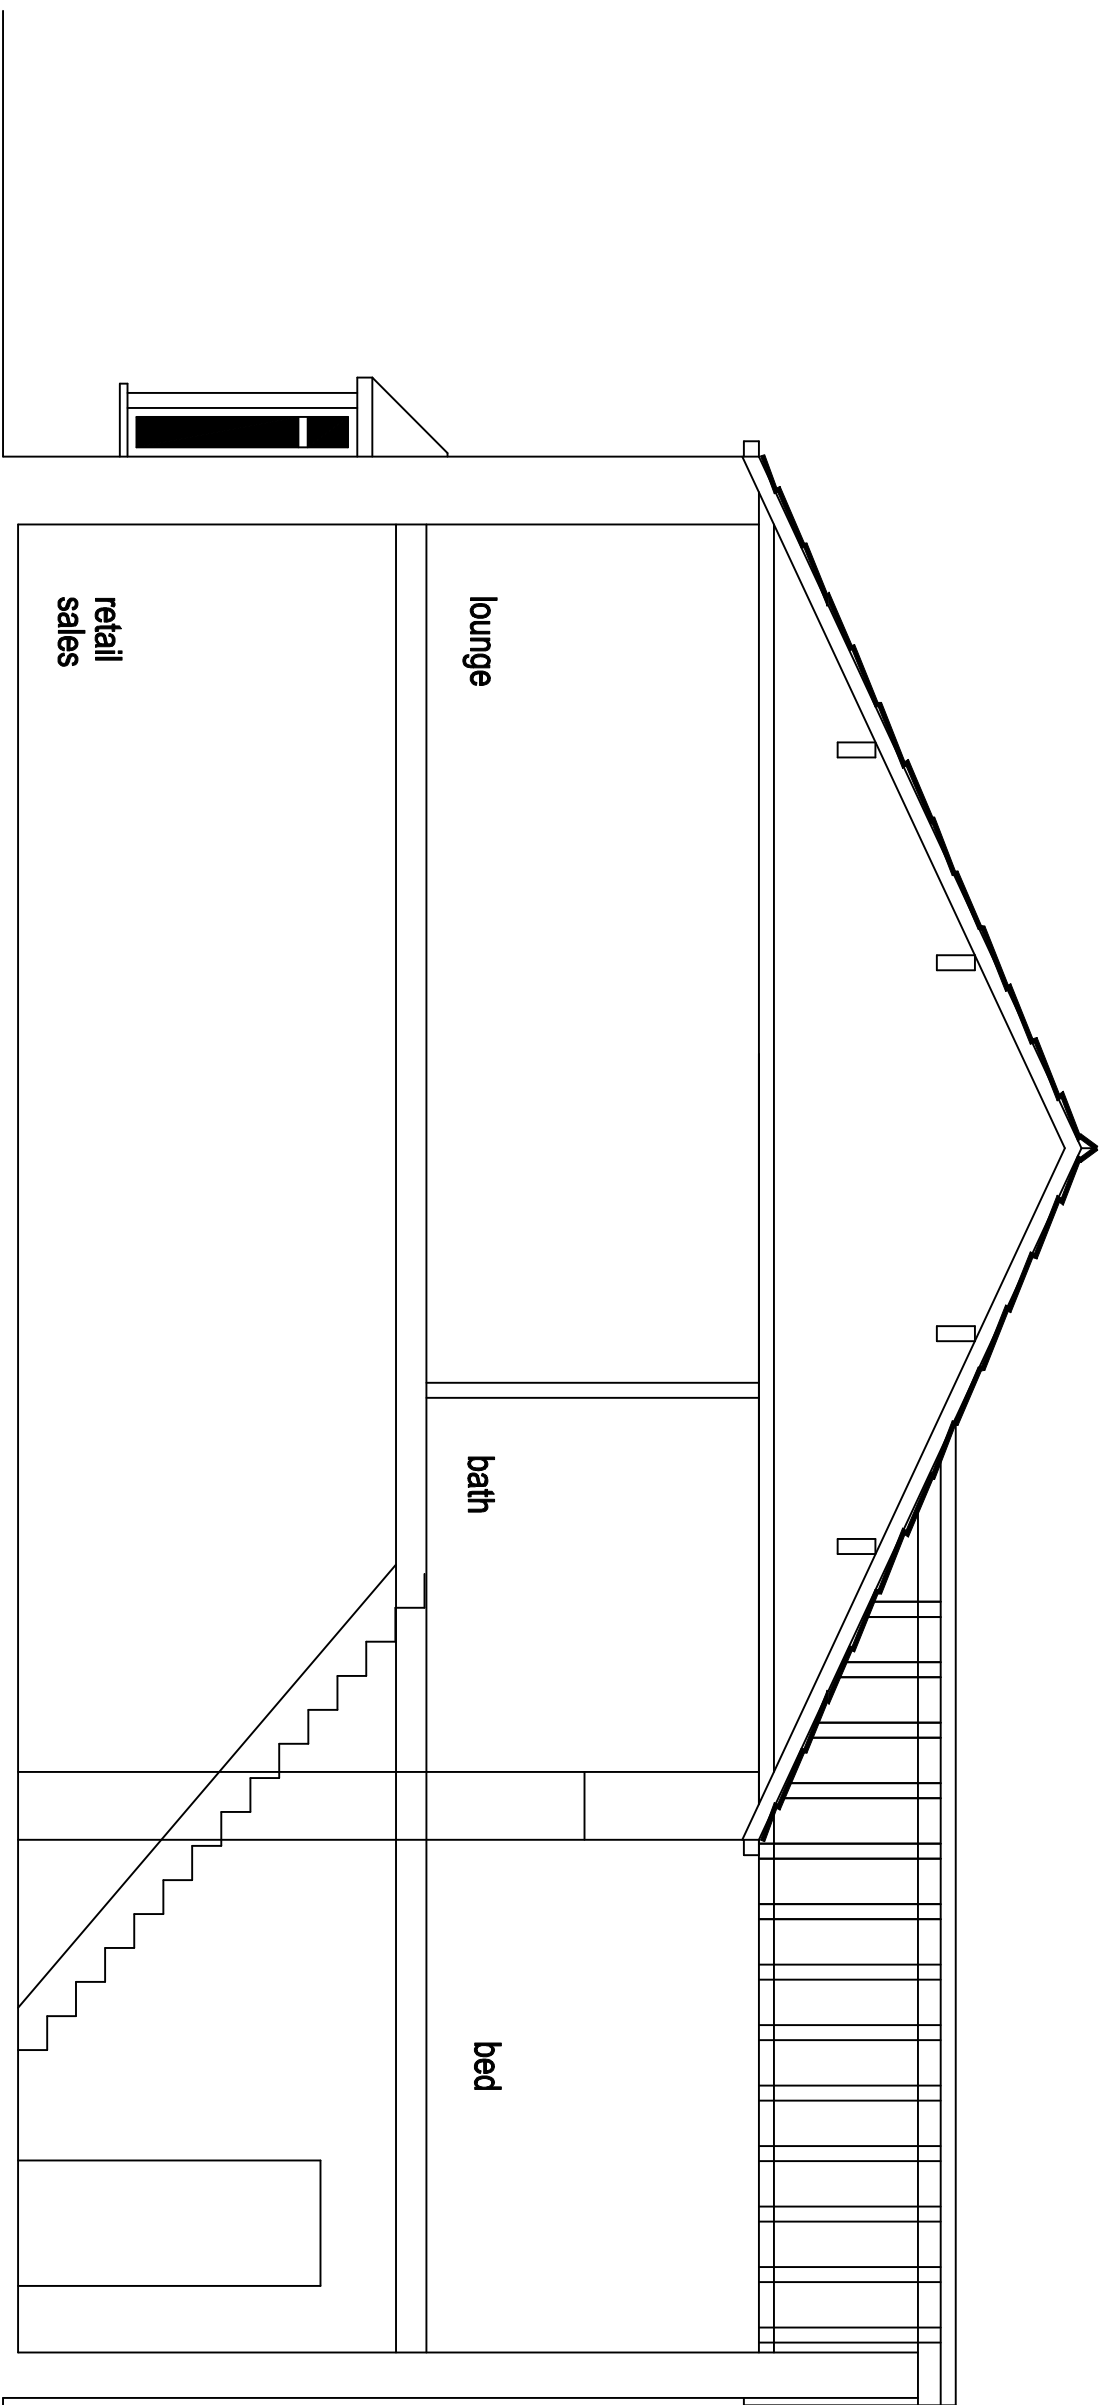
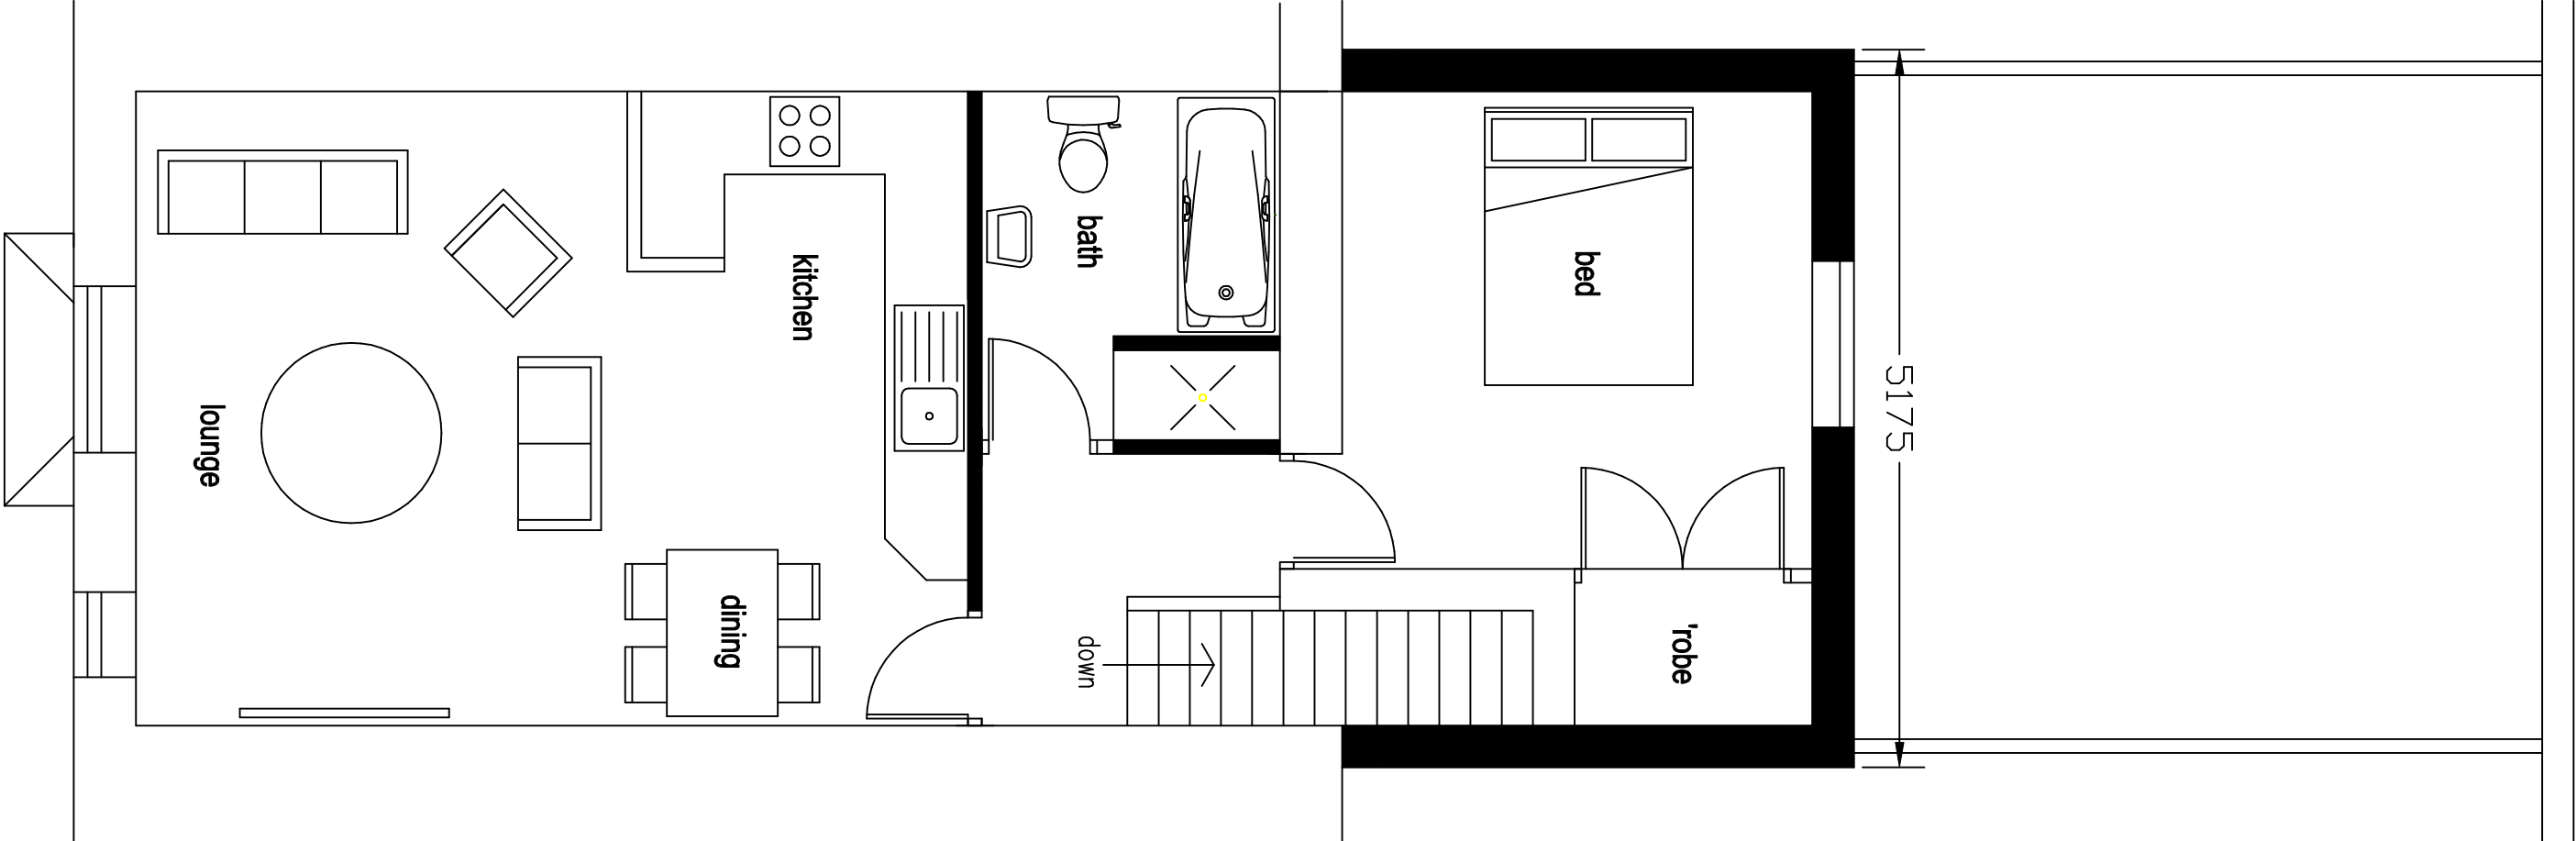
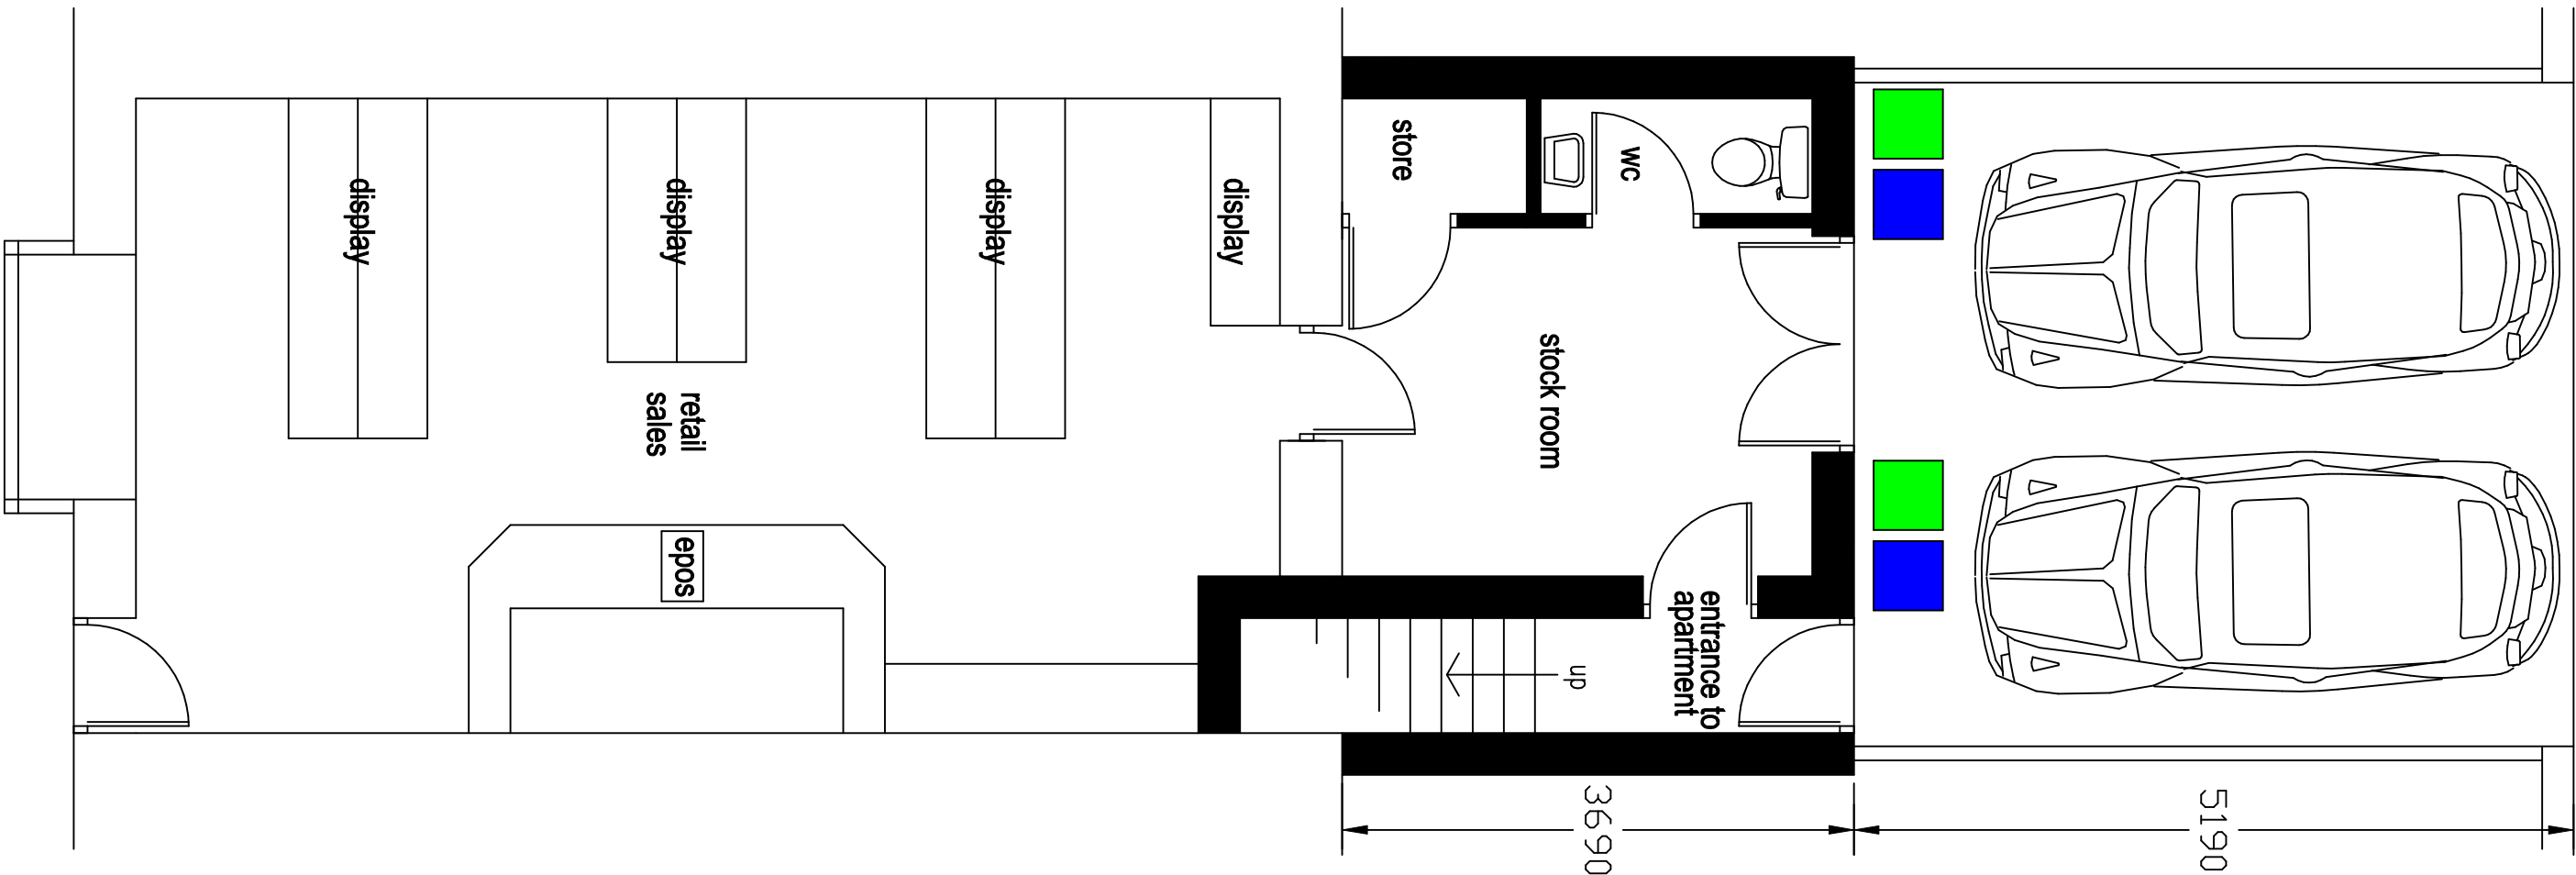
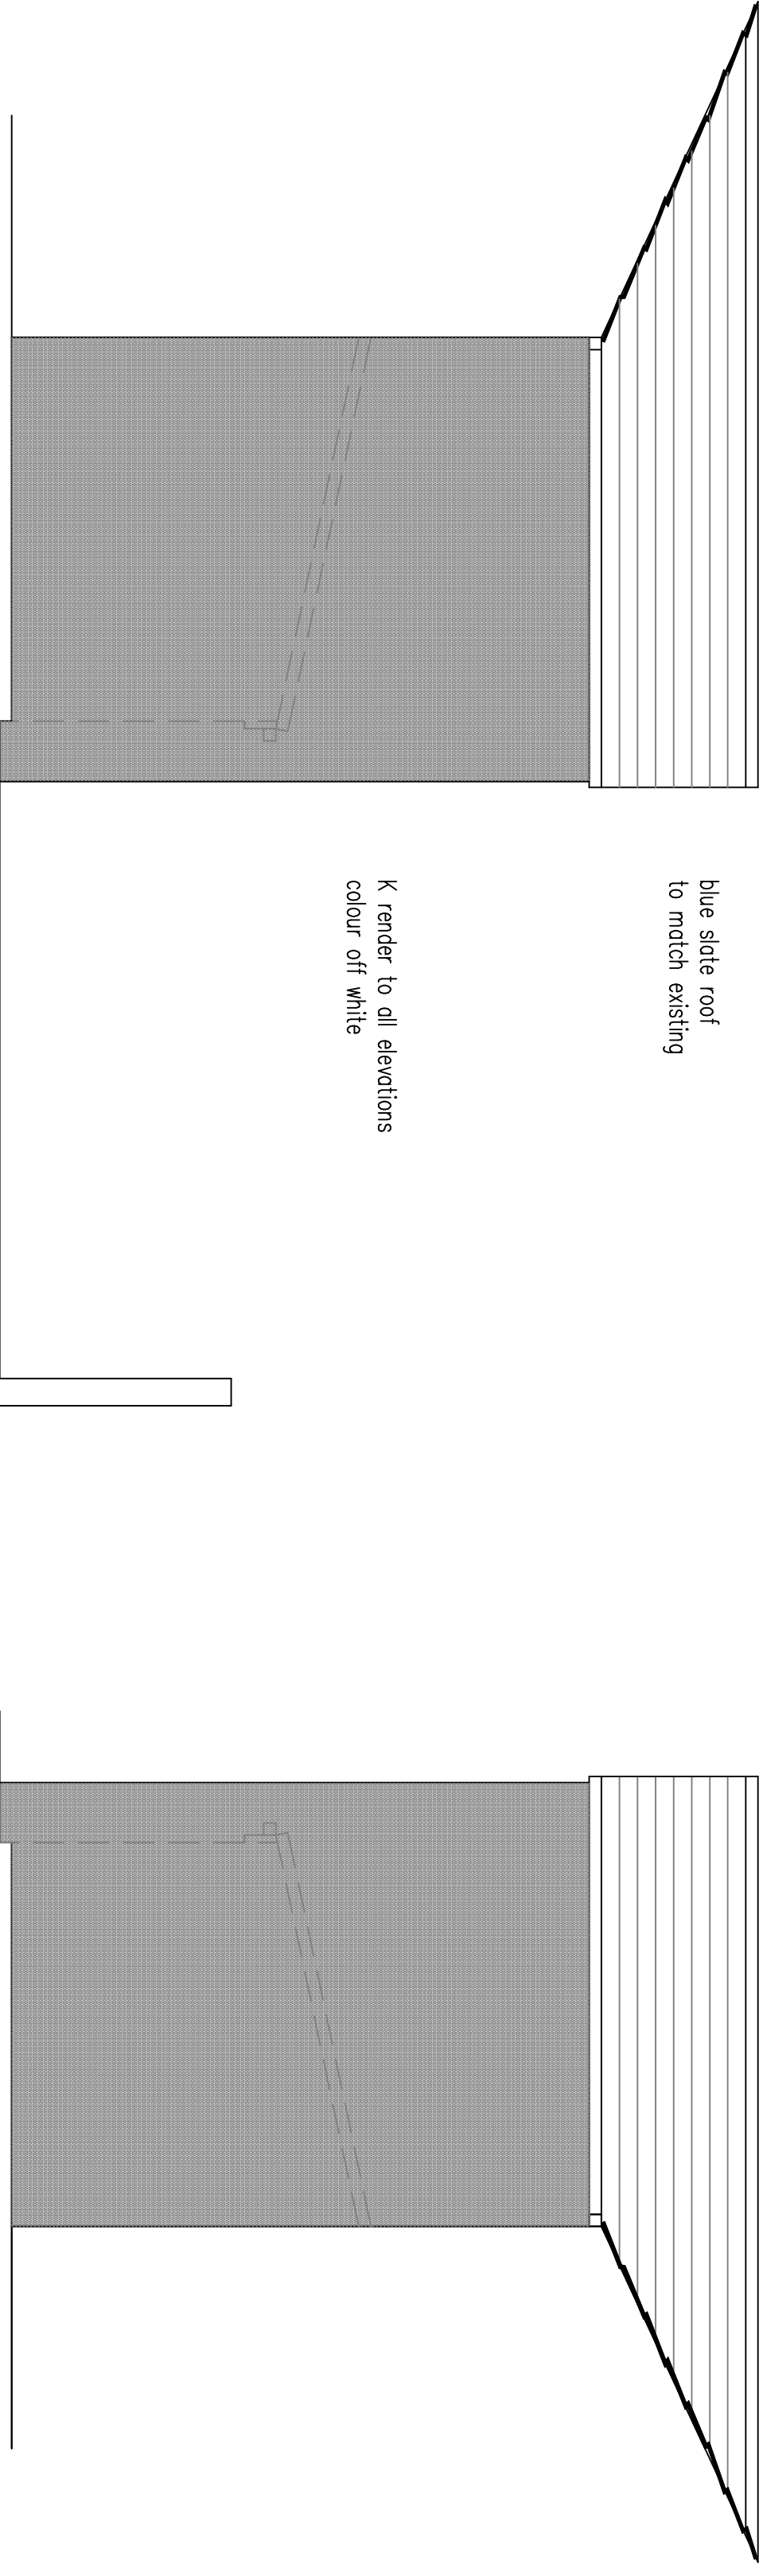
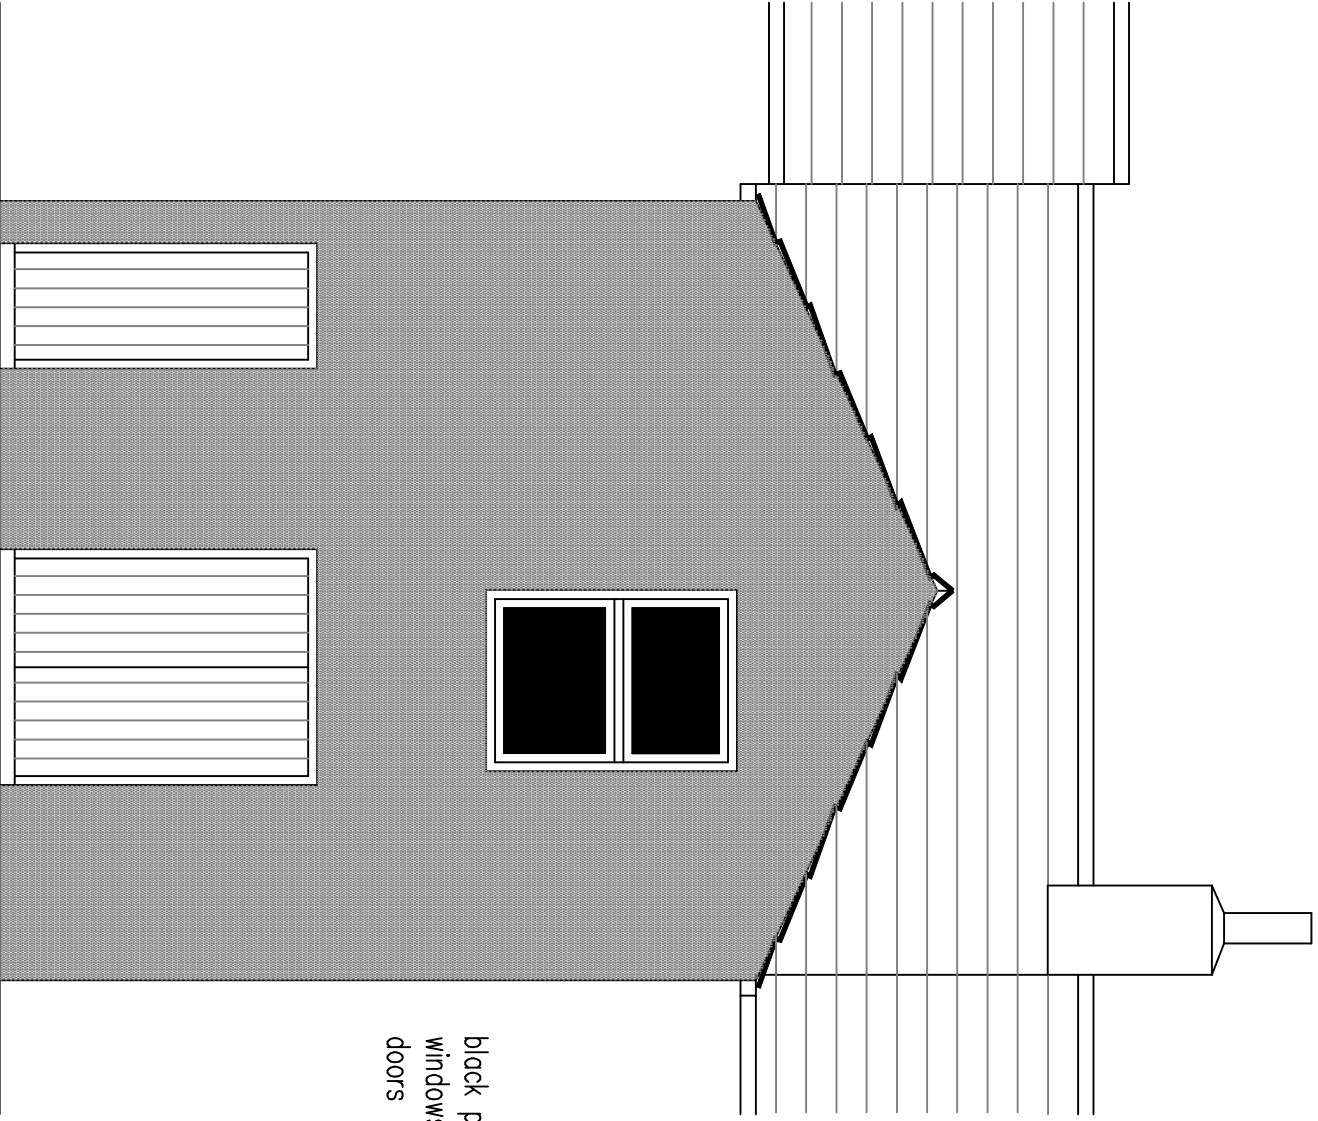


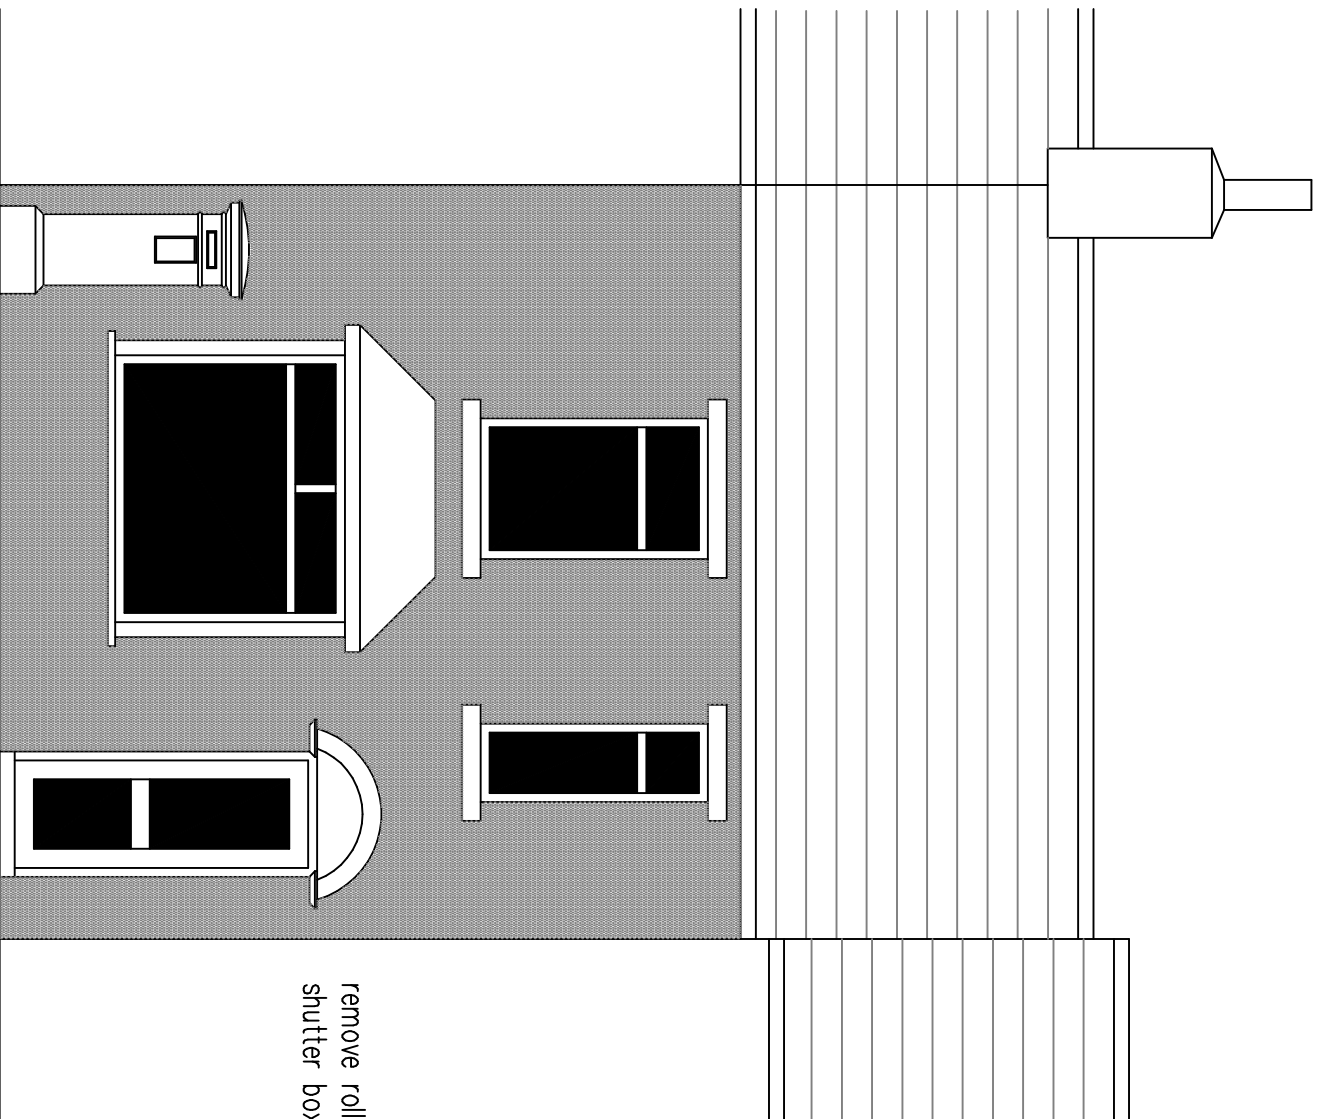

proposed

proposed extensive alterations and improvements
including 2 storey extension to the rear to form
shop with living accommodation at
7 Church Street
Ainsworth
Bolton

scale 1:50 @ A1

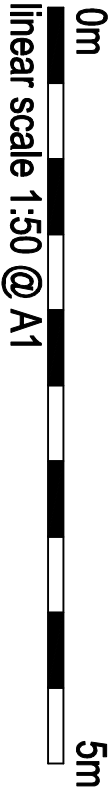

drawing number GS-24-07-24-B

Rae Connell Associates Building Design and Planning Consultants
214 Burnley Road Bacup Lancashire
01706 873000