





1 Front - Proposed
1 : 100

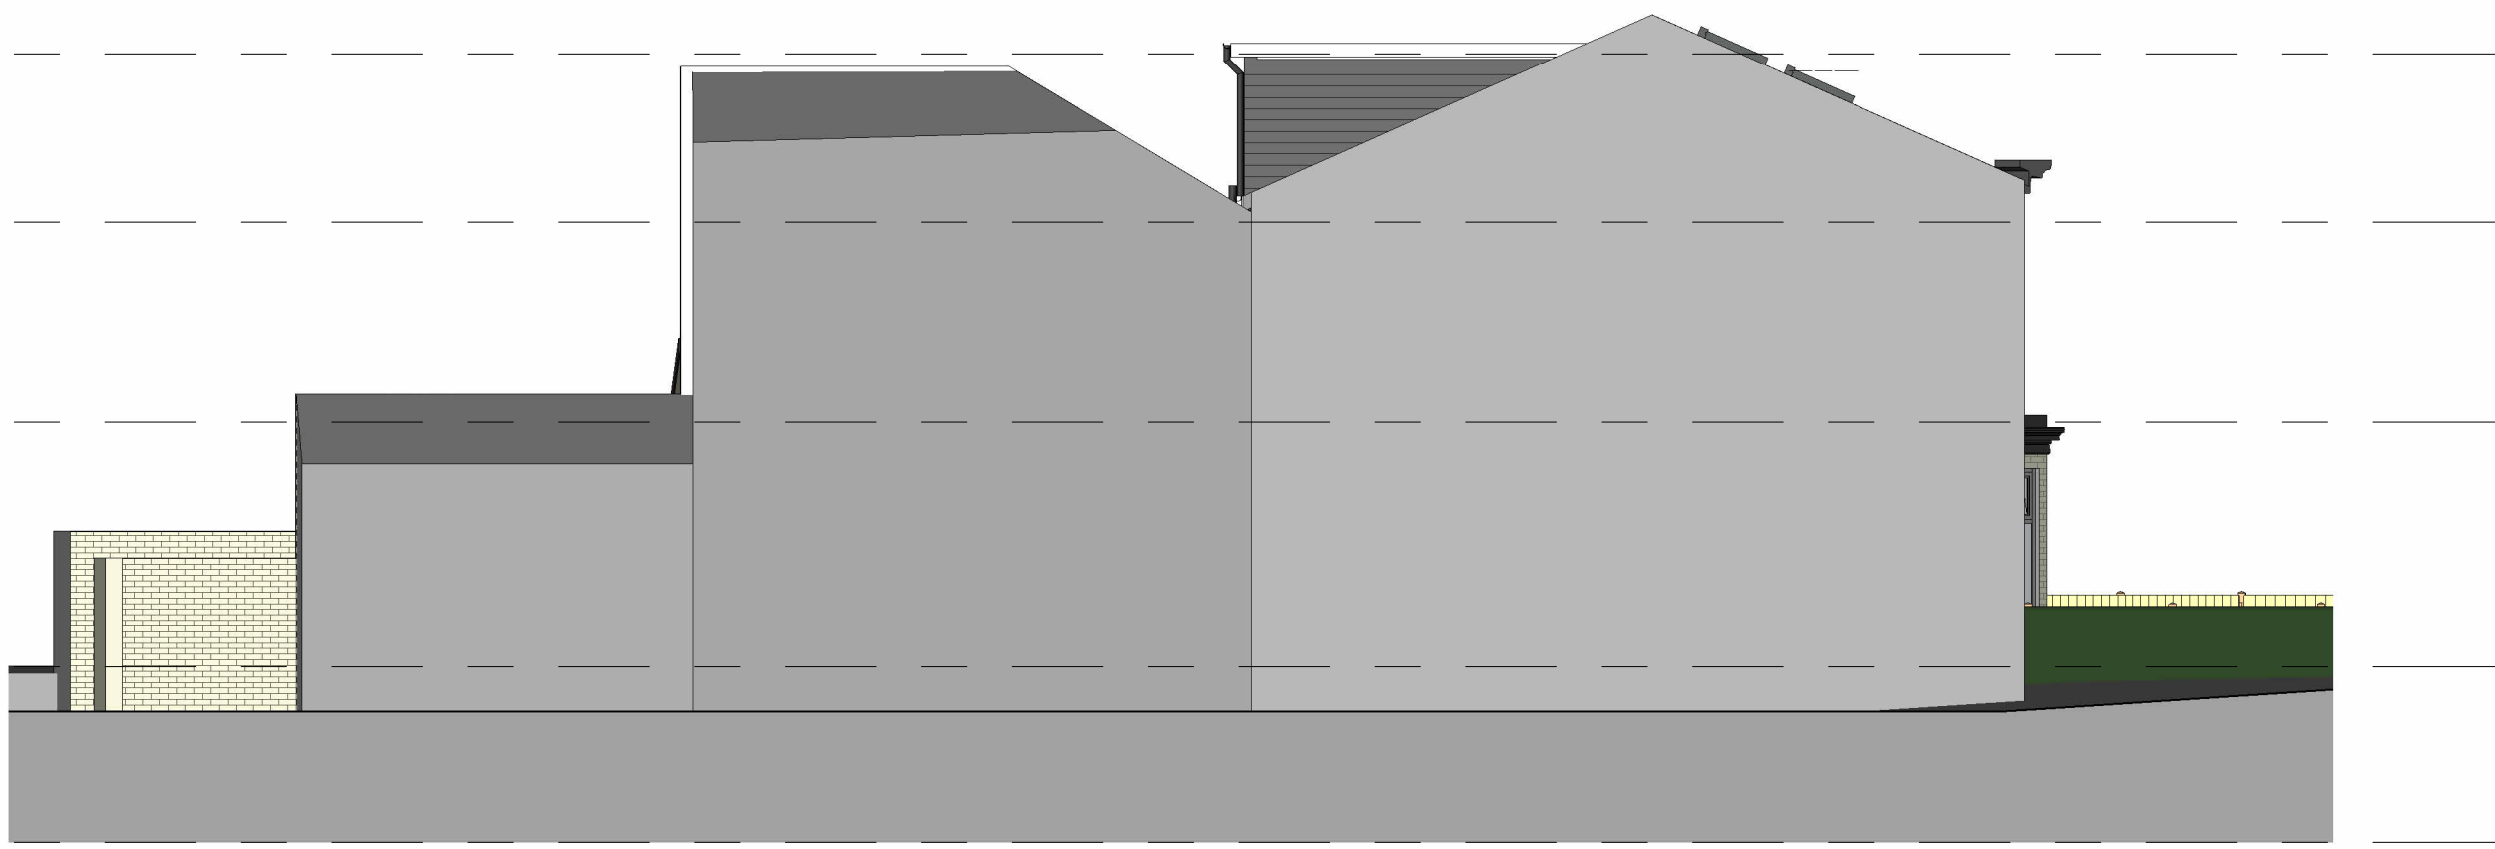

2 Left Side - Proposed
1 : 100

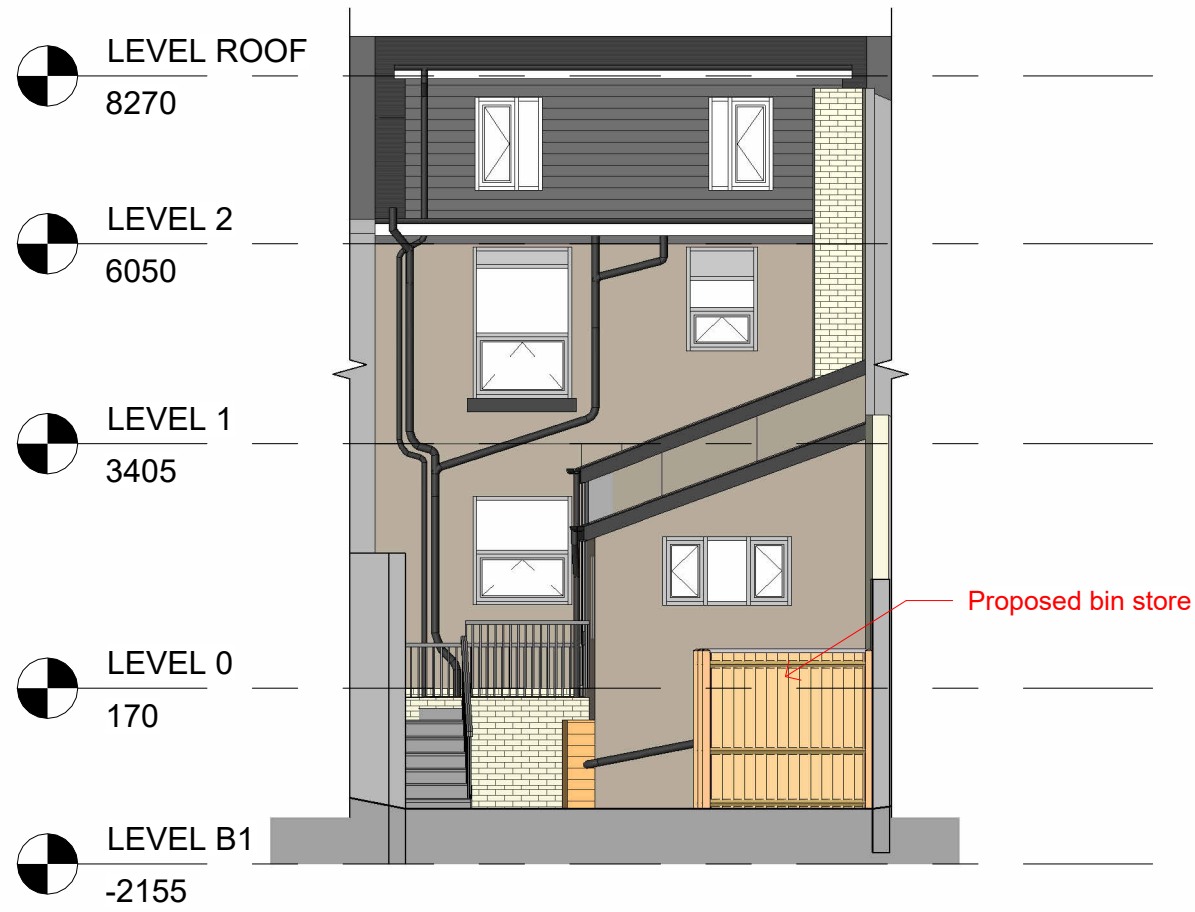

3 Rear - Proposed
1 : 100



4 Right Side - Proposed
1 : 100

1	Planning Revised	23/02/2026	JB
No.	Description	Date	Initial

PROJECT 17 Belle Vue Terrace, Bury		
TITLE Proposed Elevations		
STATUS DESIGN		
DRAWN BY CB	DATE 19/2026	SCALE (@ A1) 1 : 100
PROJECT NUMBER GSS25219	DRAWING NUMBER OP1	REV 1
GOLD SKETCH S T U D I O S www.goldsketch.co.uk info@goldsketch.co.uk 0161 792 9595		
NOTES: © COPYRIGHT - ALL RIGHTS RESERVED. THIS DRAWING SHALL NOT BE REPRODUCED WITHOUT PRIOR WRITTEN CONSENT. DRAWING TO BE USED FOR THE STATUS INDICATED ONLY. ALL DIMENSIONS AND SETTING OUT SHALL BE CHECKED AND CONFIRMED ON SITE. ANY DISCREPANCIES TO BE REPORTED TO THE LEGISLATION RELEVANT CODES OF PRACTICE AND BRITISH STANDARDS. ALL DIMENSIONS ARE IN MILLIMETRES UNLESS OTHERWISE STATED.		

