


THE BUILDER MUST CHECK THE SITE AND THE APPROVED DRAWINGS BEFORE COMMENCING THE WORKS AND MUST TAKE ANY WORKING MEASUREMENTS AS NECESSARY.ANY DISCREPANCY IN THE DRAWING MUST BE REPORTED TO THE CLIENT .

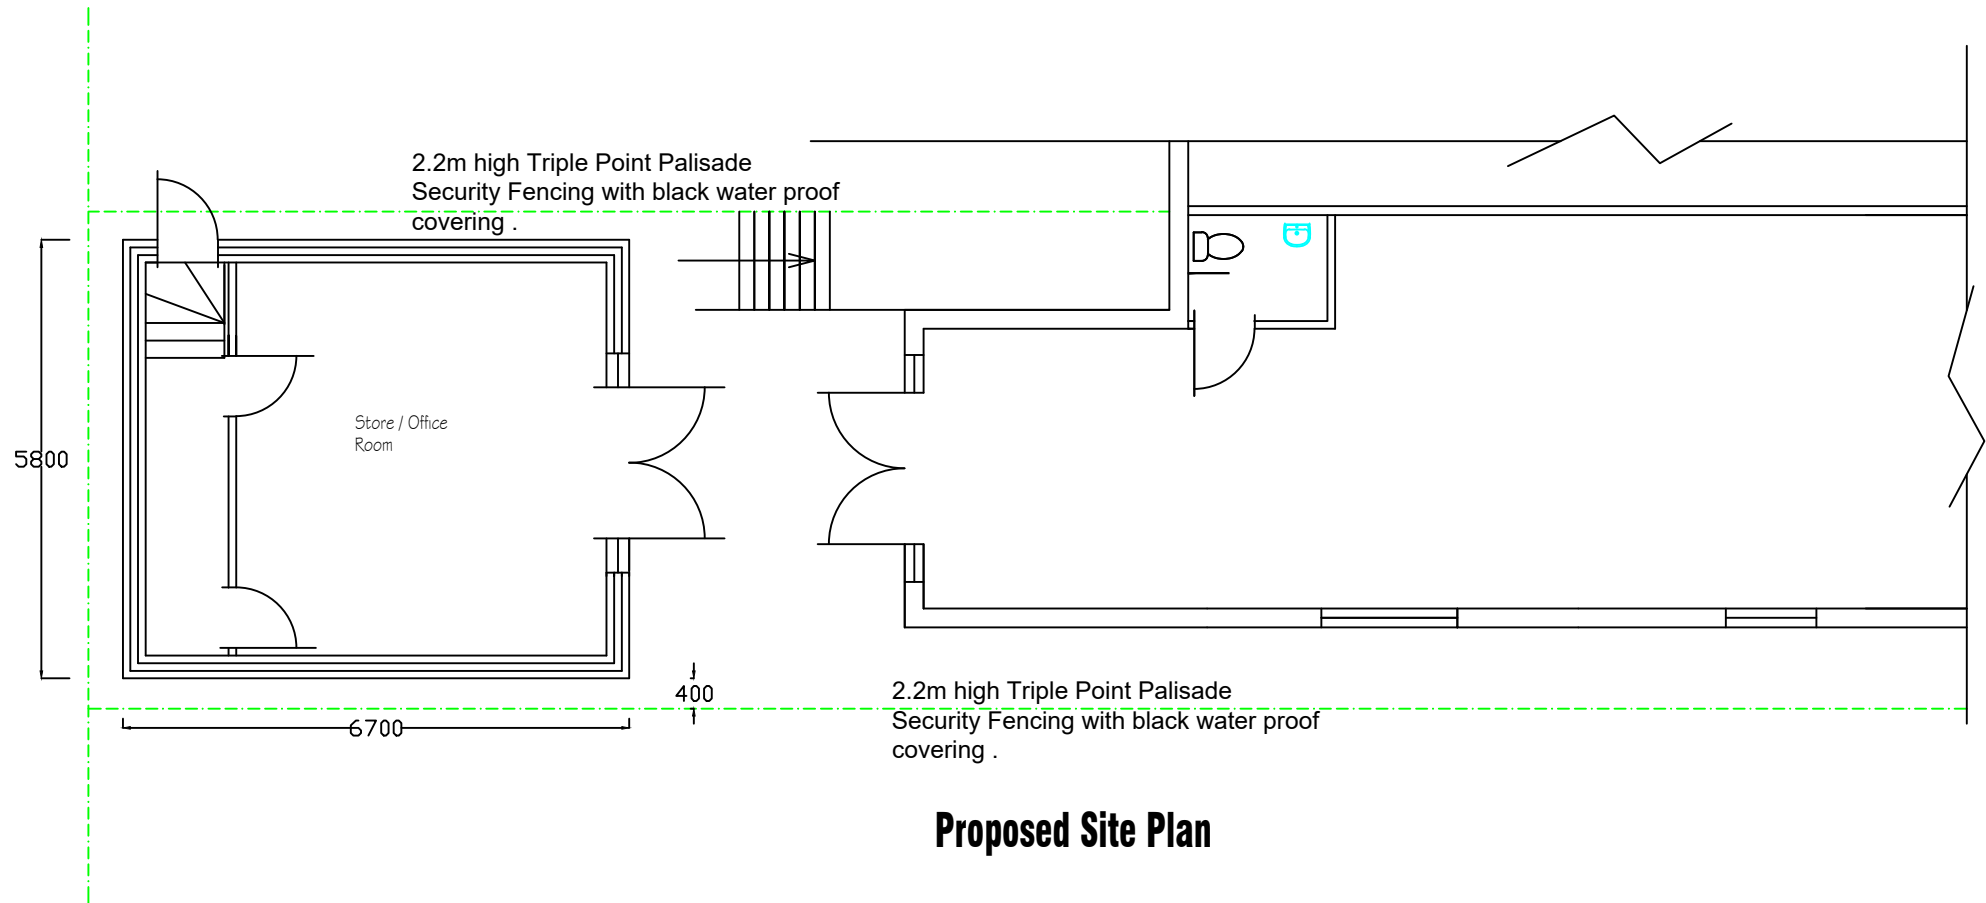

|  |  |  |  |
|--|--|--|--|
|  |  |  |  |
|  |  |  |  |
|  |  |  |  |
|  |  |  |  |

H

S

H

Engineering Design Services Ltd  
428 Cheetham Hill Road Cheetham Manchester  
M8 9LE. UK 01617956385,07940197 333

|                                   |                                                    |              |           |
|-----------------------------------|----------------------------------------------------|--------------|-----------|
| project title                     | Proposed out building at the rear of the building. |              |           |
| client                            | Mr Asim Humza                                      |              |           |
| dwg. title                        | Proposed Plan                                      |              |           |
| dwg.no.                           | sheet no.                                          | scale.       | job no.   |
| 03                                |                                                    | 1:100 ● A3   |           |
| 65B Windsor Road Pretwich M25 0DB |                                                    |              |           |
| drawn by.                         | checked by.                                        | approved by. | date      |
| TZ                                |                                                    |              | June 2025 |