




6 Front - Existing
1 : 100

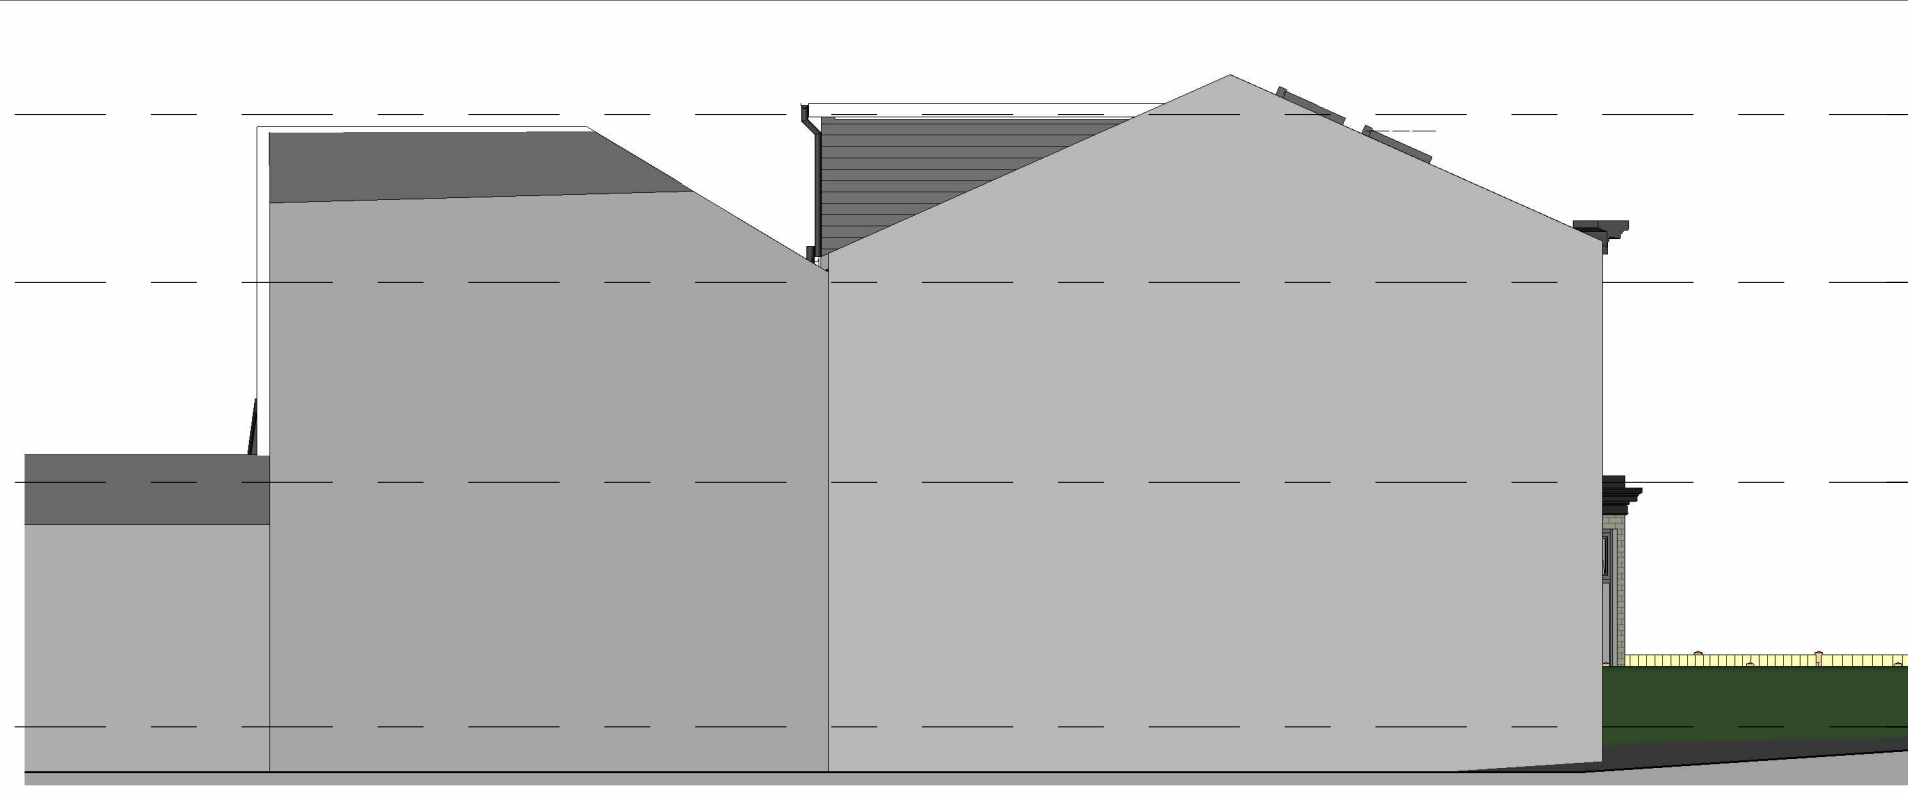


5 Left Side - Existing
1 : 100




7 Rear - Existing
1 : 100




8 Right Side - Existing
1 : 100

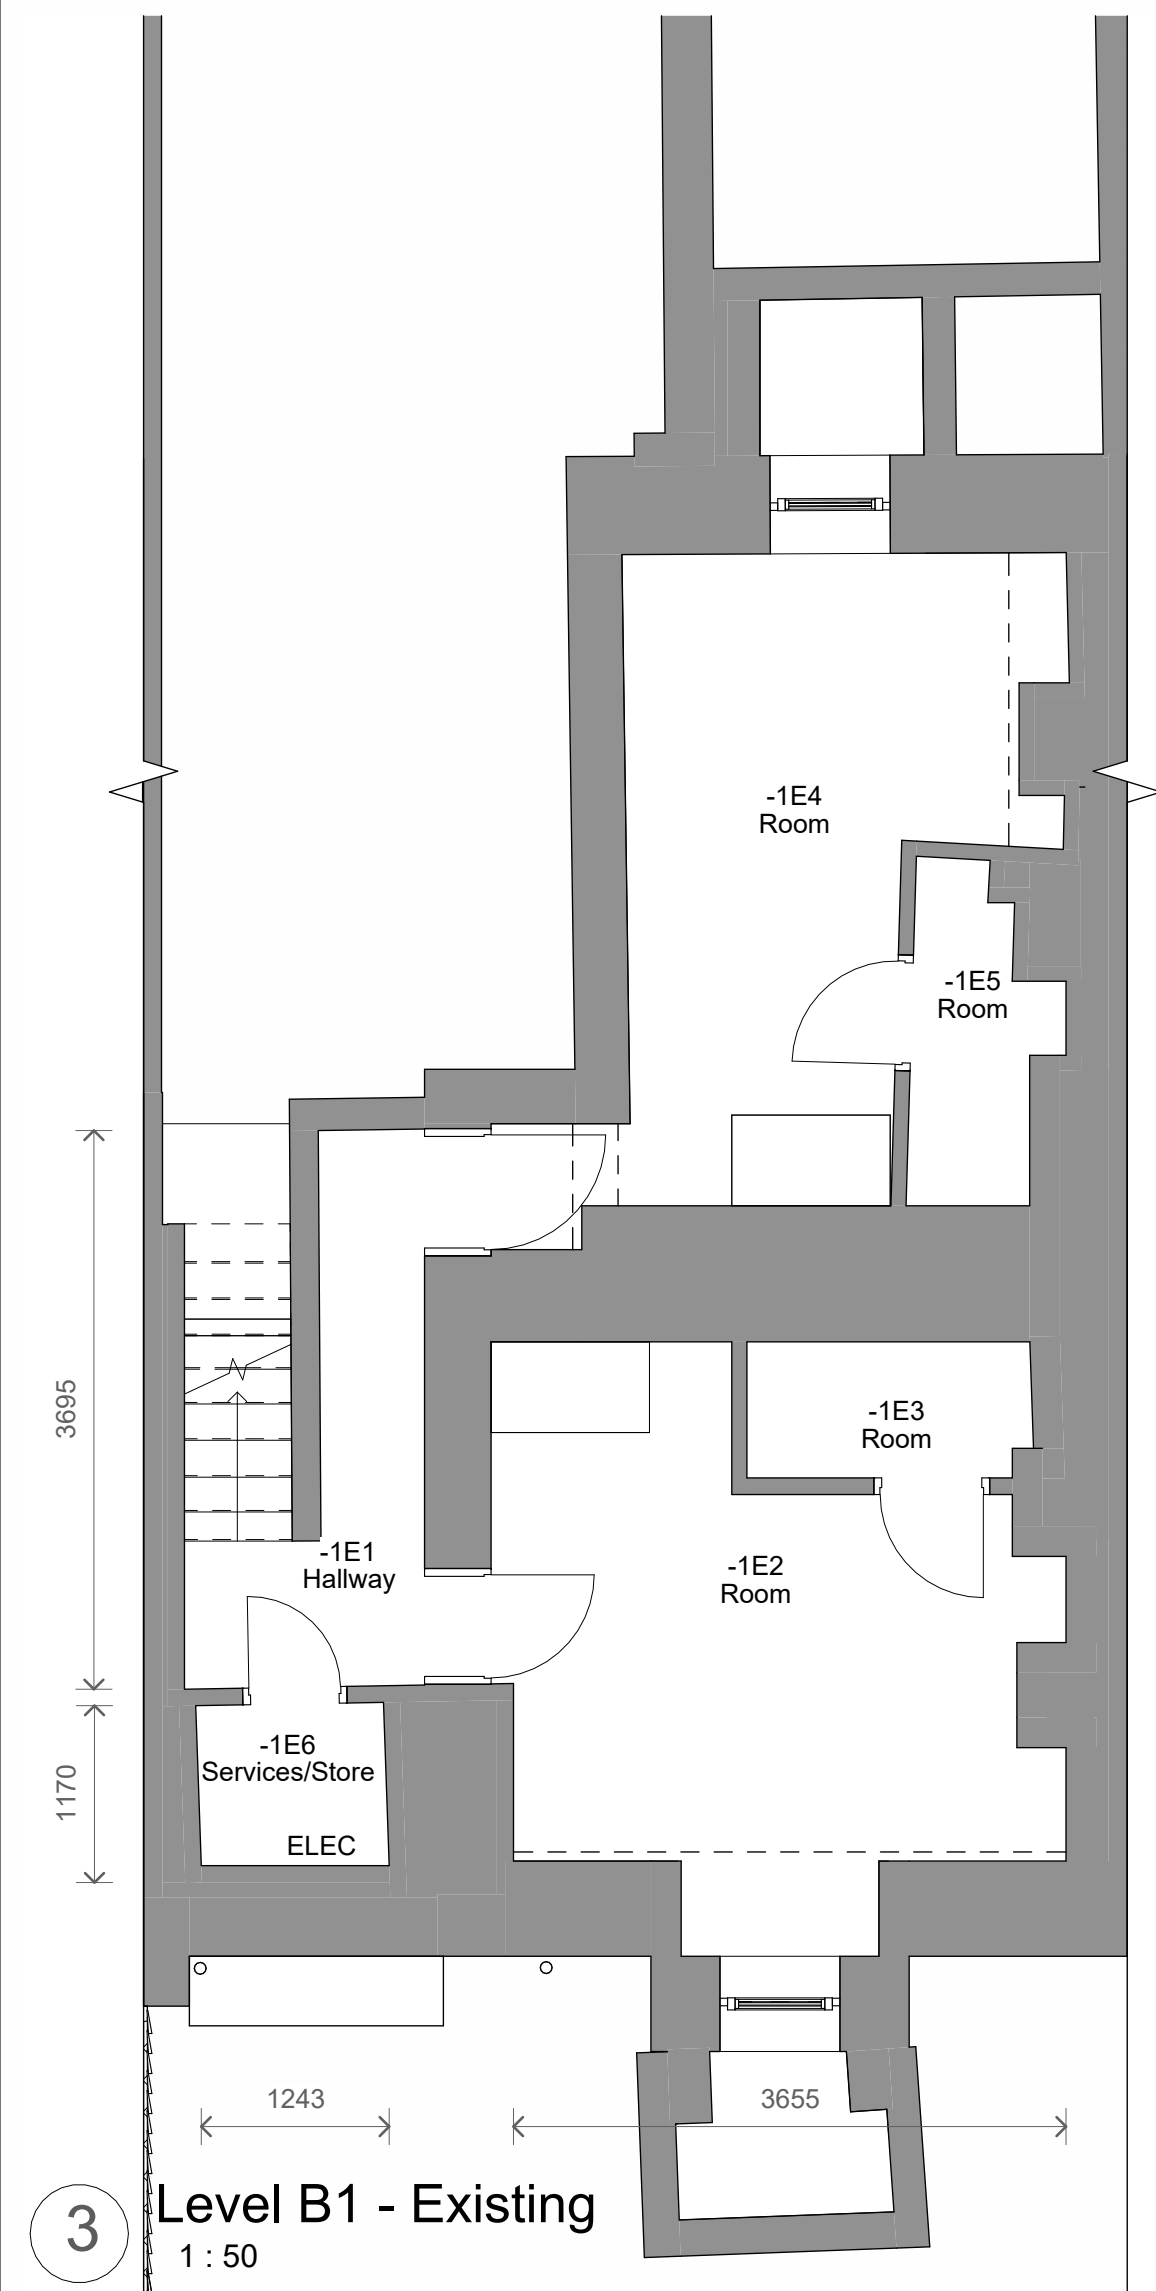


3 Level B1 - Existing
1 : 50

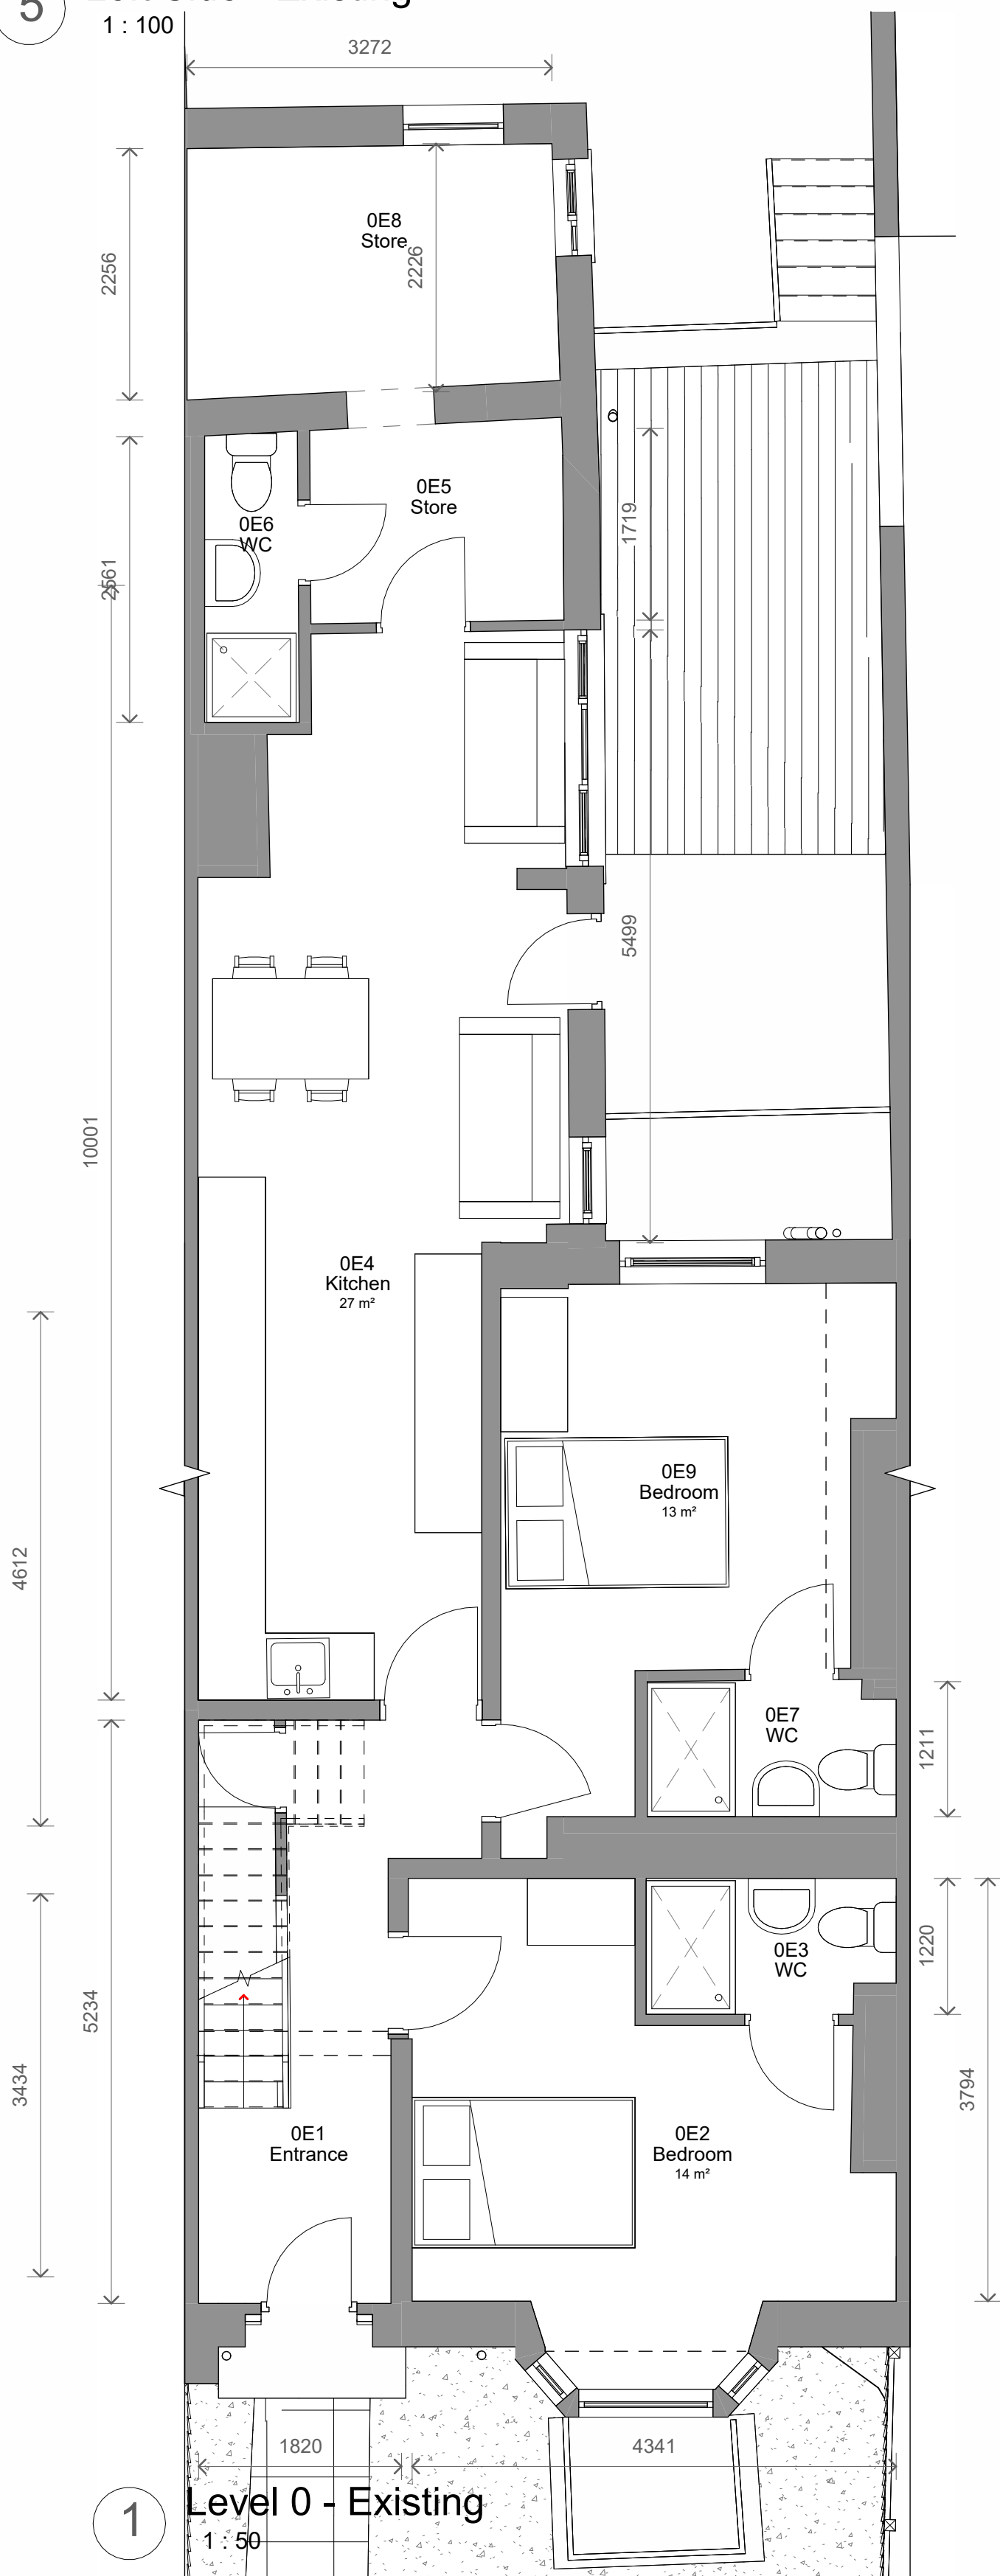


1 Level 0 - Existing
1 : 50

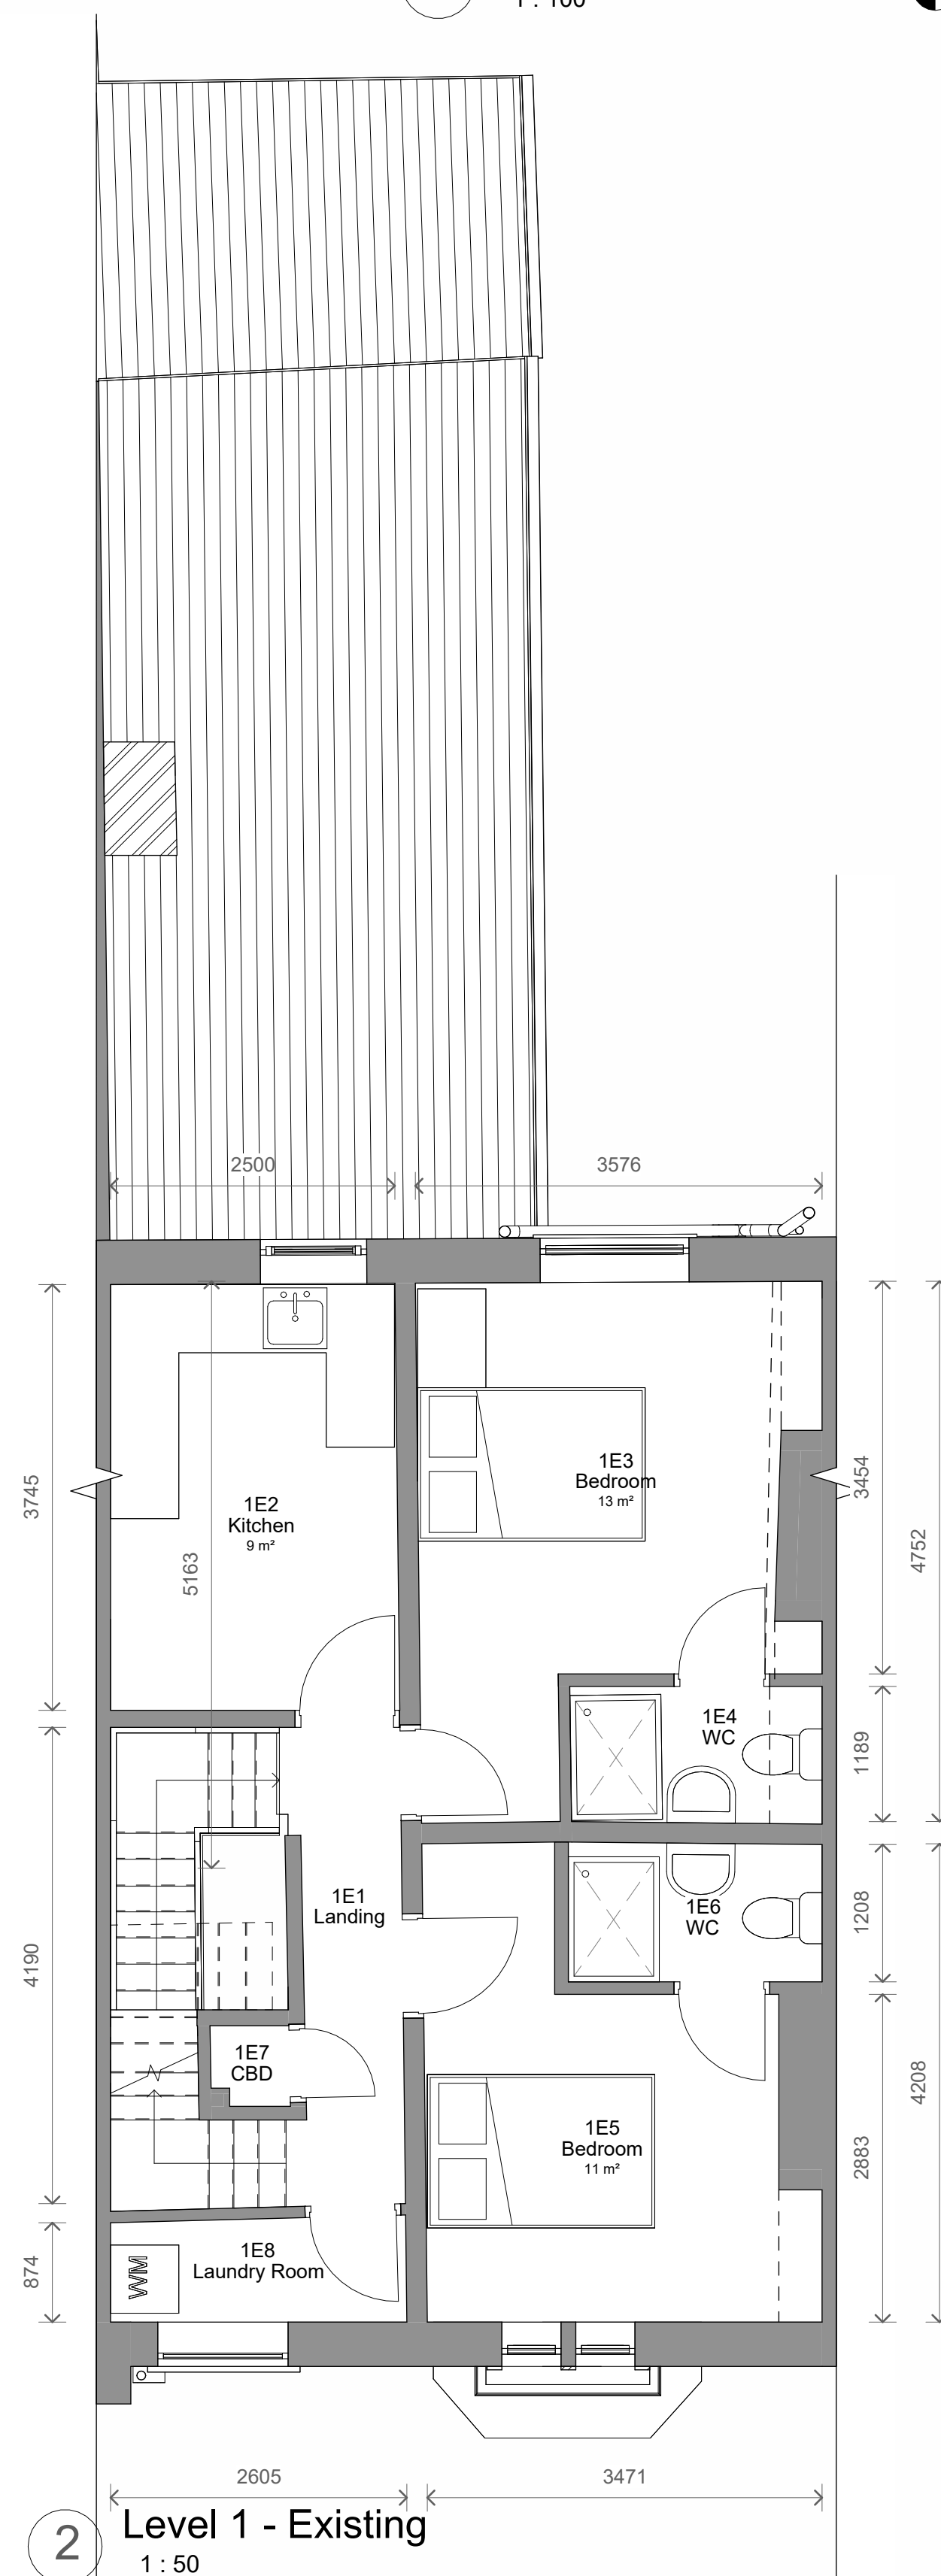

2 Level 1 - Existing
1 : 50

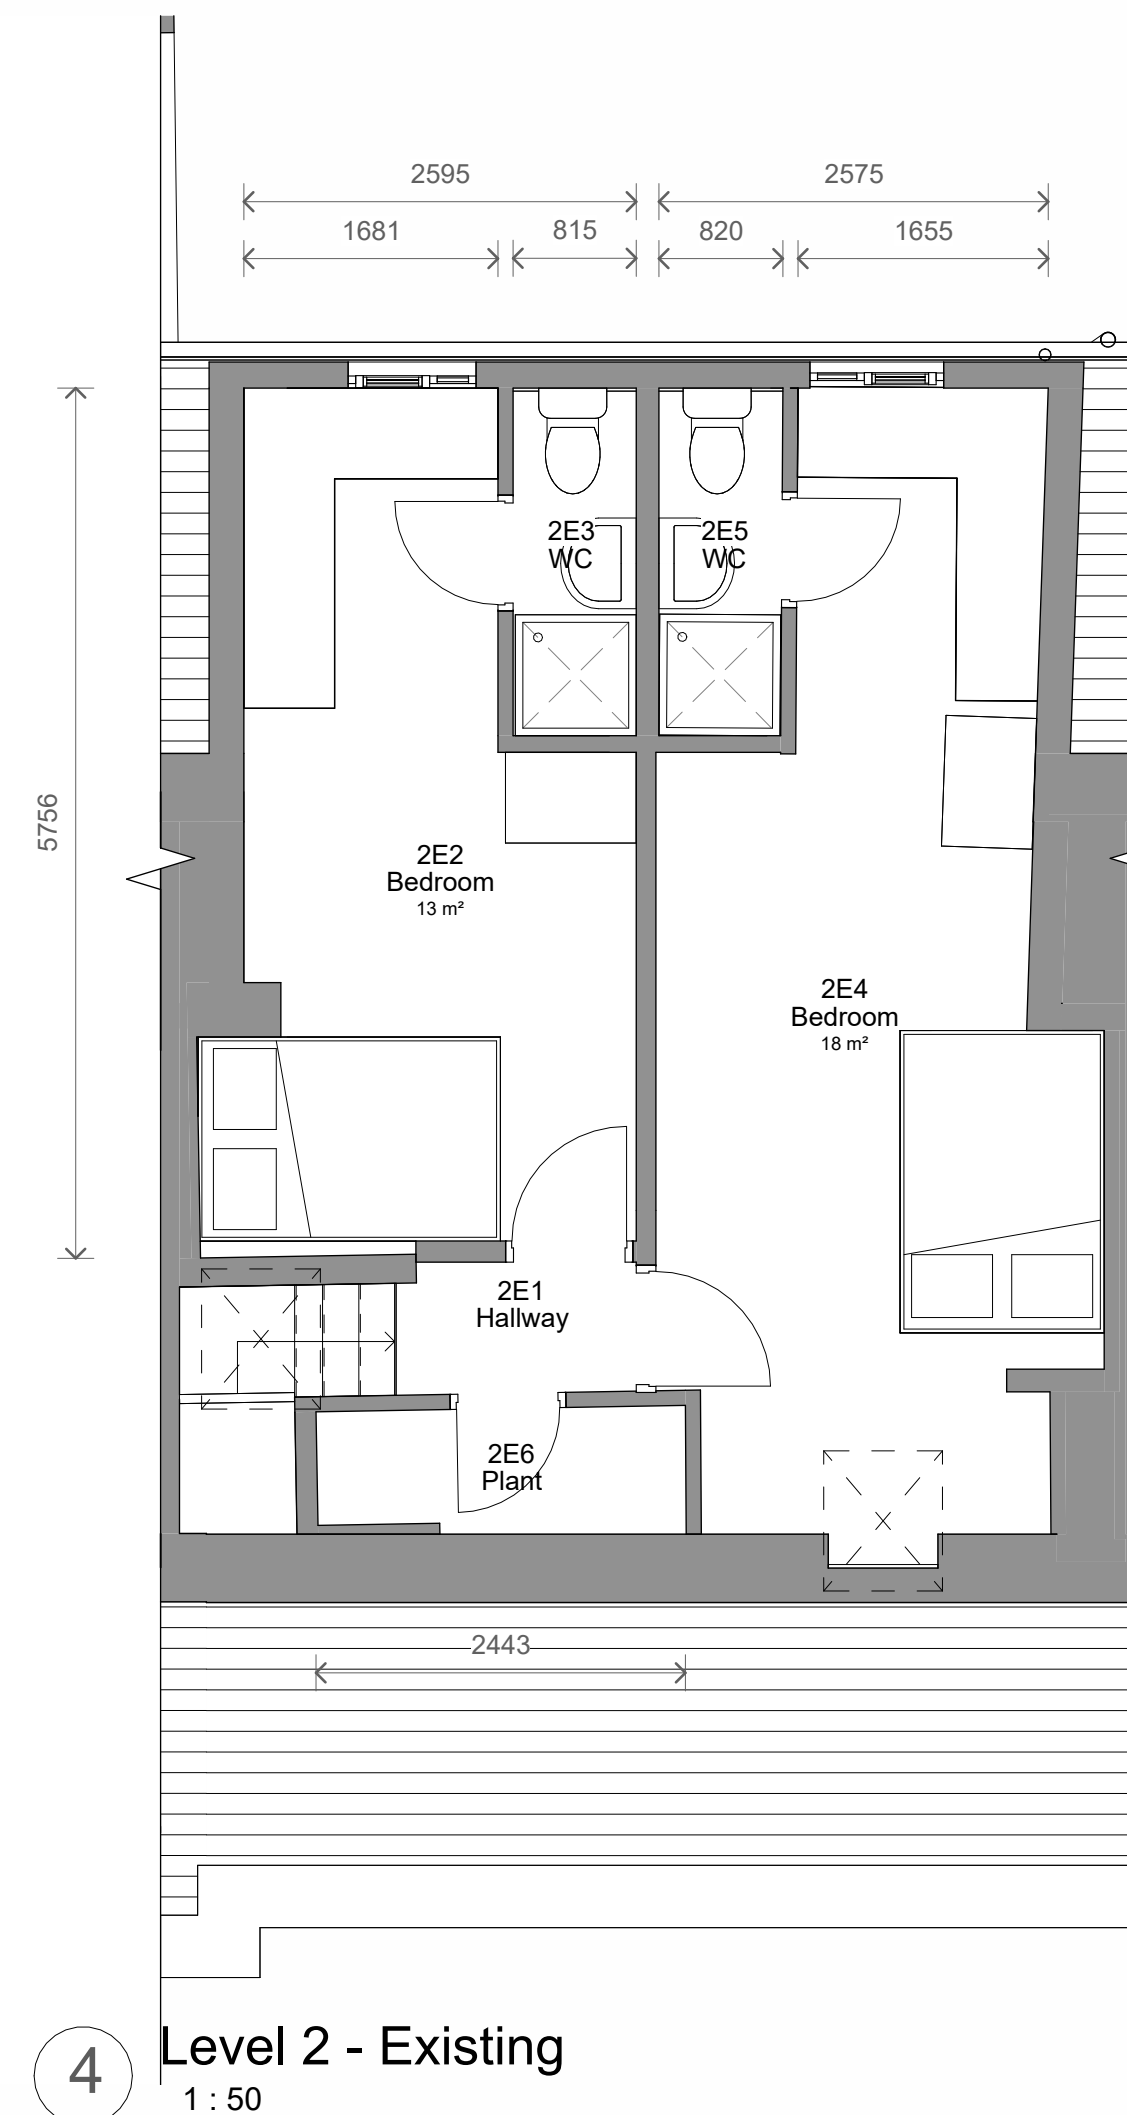

4 Level 2 - Existing
1 : 50

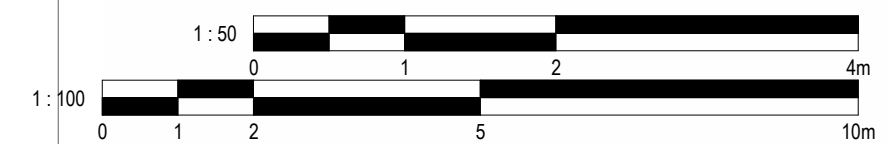

1	Revised Existing	26/01/2026	CB
No.	Description	Date	Initial

PROJECT			
17 Belle Vue Terrace, Bury			
TITLE			
Existing Plans and Elevations			
STATUS			
DESIGN			
DRAWN BY		DATE	
BH		19/2026	
		SCALE (@ A1)	
		As indicated	
PROJECT NUMBER		DRAWING NUMBER	
GSS25219		0E1	
		REV	
		1	
GOLD SKETCH			
S T U D I O S			
www.goldsketch.co.uk		info@goldsketch.co.uk	
		0161 792 9595	
NOTES			
© COPYRIGHT - ALL RIGHTS RESERVED.			
THIS DRAWING SHALL NOT BE REPRODUCED WITHOUT PRIOR WRITTEN CONSENT.			
DRAWING TO BE USED FOR THE STATUS INDICATED ONLY.			
ALL DIMENSIONS AND SETTING OUT SHALL BE CHECKED AND CONFIRMED ON SITE. ANY DISCREPANCIES TO BE REPORTED TO THE ARCHITECT IMMEDIATELY.			
THE CONSULTANT'S LIABILITY IS LIMITED TO THE PROFESSIONAL SERVICES PROVIDED AND DOES NOT EXTEND TO THE CONSTRUCTION OF ANY WORK.			
ALL WORK AND MATERIALS TO BE IN ACCORDANCE WITH CURRENT BUILDING REGULATIONS, RELEVANT CODES OF PRACTICE AND BRITISH STANDARDS.			
ALL DIMENSIONS ON THIS DRAWING ARE IN MILLIMETRES UNLESS OTHERWISE STATED.			