



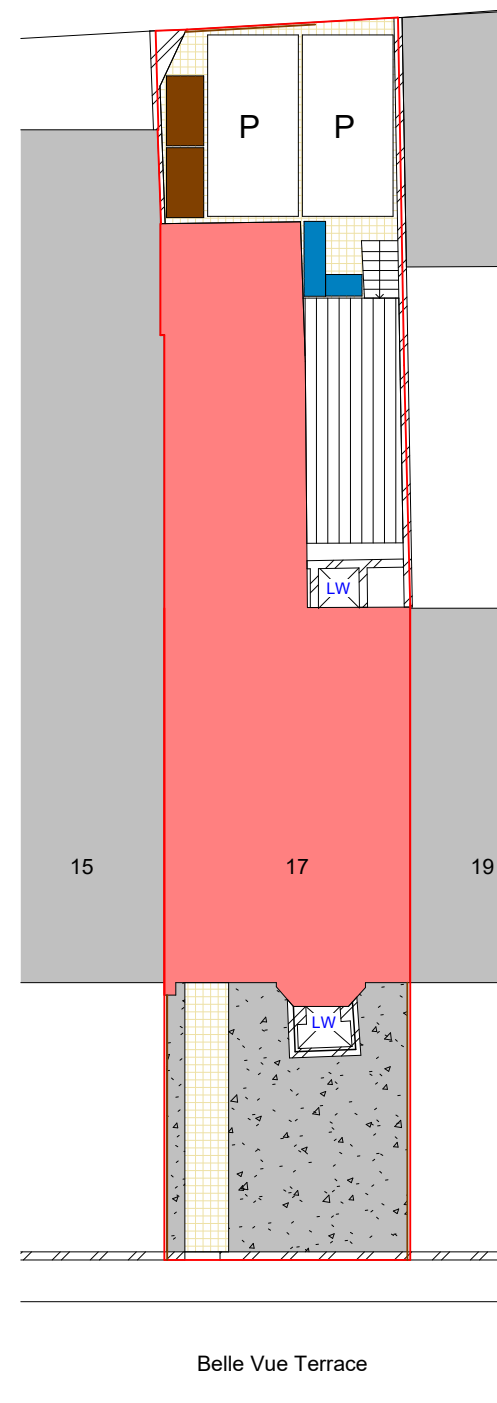

- ### Site Key
- | | |
|---|--|
|  | Grass |
|  | Paving Stones |
|  | Hard landscape |
|  | Timber Fencing |
|  | Brickwork |
|  | Decking |
|  | Parking |
|  | Light Well |
|  | Existing Bin Location |
|  | Existing Building |
|  | Proposed Bike Store (Up to 4 bikes each) |


COLOURS

- Dark Grey
- Cream
- Brown
- Fir Green
- Lakeland Light Green

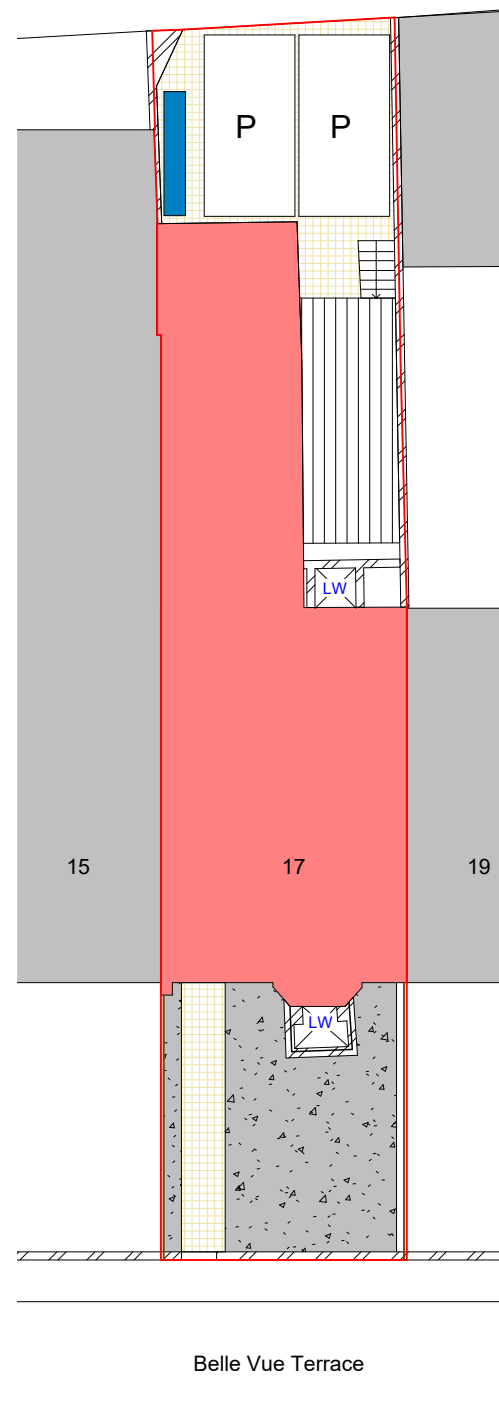

DIMENSIONS

Height	1256mm
Width	1850mm
Depth (doors closed)	996mm
Depth (doors open)	1544mm
Door aperture width	1168mm
Door aperture height	1140mm
Weight	107kg

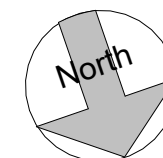

PROJECT	17 Belle Vue Terrace, Bury	PROJECT NUMBER		DRAWING NUMBER		REV		GOLD SKETCH STUDIOS www.goldsketch.co.ukinfo@goldsketch.co.uk0161 792 9595					
TITLE	Site - Existing & Proposed	GSS25219		502		1							
STATUS	PLANNING	DRAWN BY	CHECKED BY	DATE	SCALE (@ A1)	1 No.	Revised 502 Description					26/01/2026 Date	CB Initial
		CB	SG	21/01/2026	As indicated					NOTES © COPYRIGHT : ALL RIGHTS RESERVED. THIS DRAWING MUST NOT BE REPRODUCED WITHOUT PRIOR WRITTEN CONSENT. DRAWING TO BE USED FOR THE STATUS INDICATED ONLY. ALL DIMENSIONS AND SETTING OUT SHALL BE CHECKED AND CONFIRMED ON SITE. ANY DISCREPANCIES TO BE REPORTED TO THE DESIGNER PRIOR TO THE COMMENCEMENT OF ANY WORK. ALL WORK AND MATERIALS TO BE IN ACCORDANCE WITH CURRENT STATUTORY LEGISLATION, RELEVANT CODES OF PRACTICE AND BRITISH STANDARDS. ALL DIMENSIONS ON THIS DRAWING ARE IN MILLIMETRES (UNLESS OTHERWISE STATED).			