




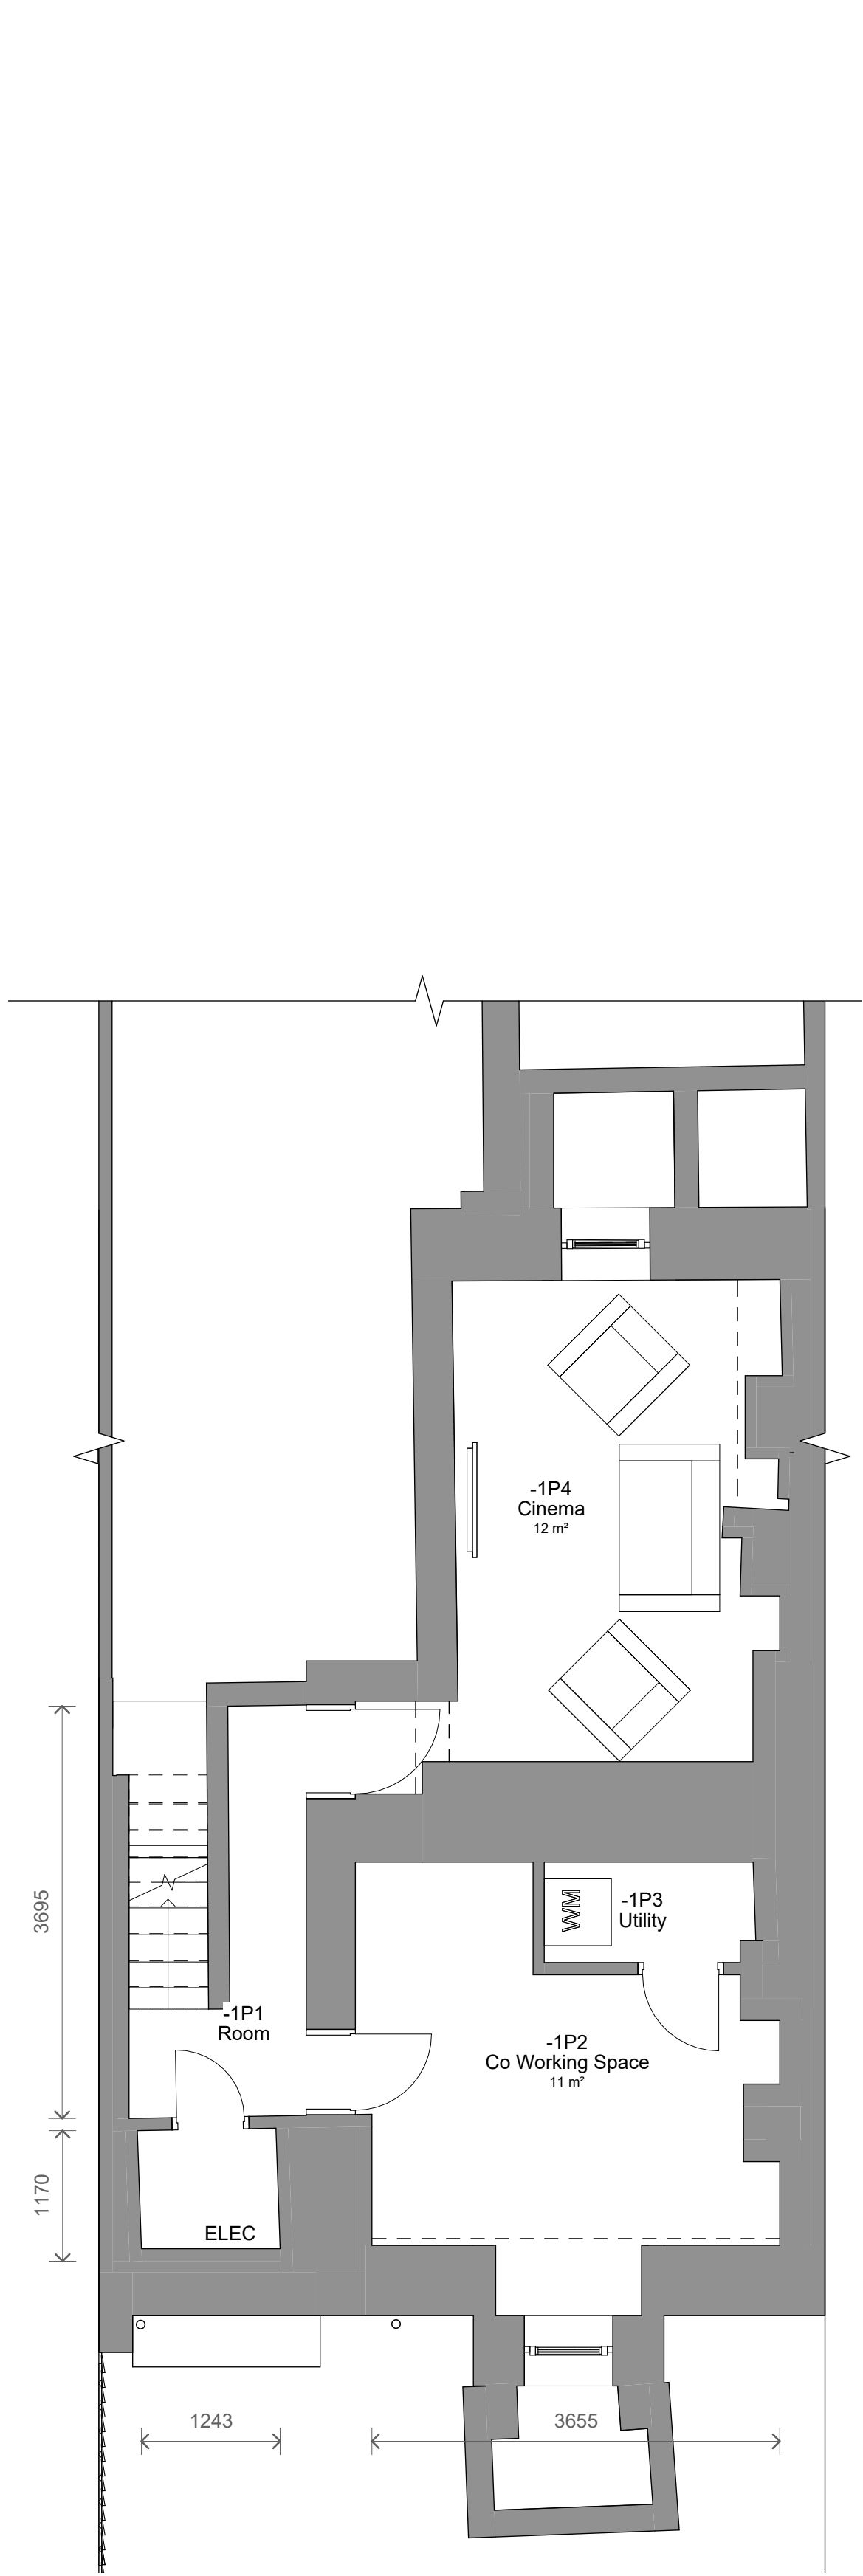


1 Level B1 - Proposed
1 : 50

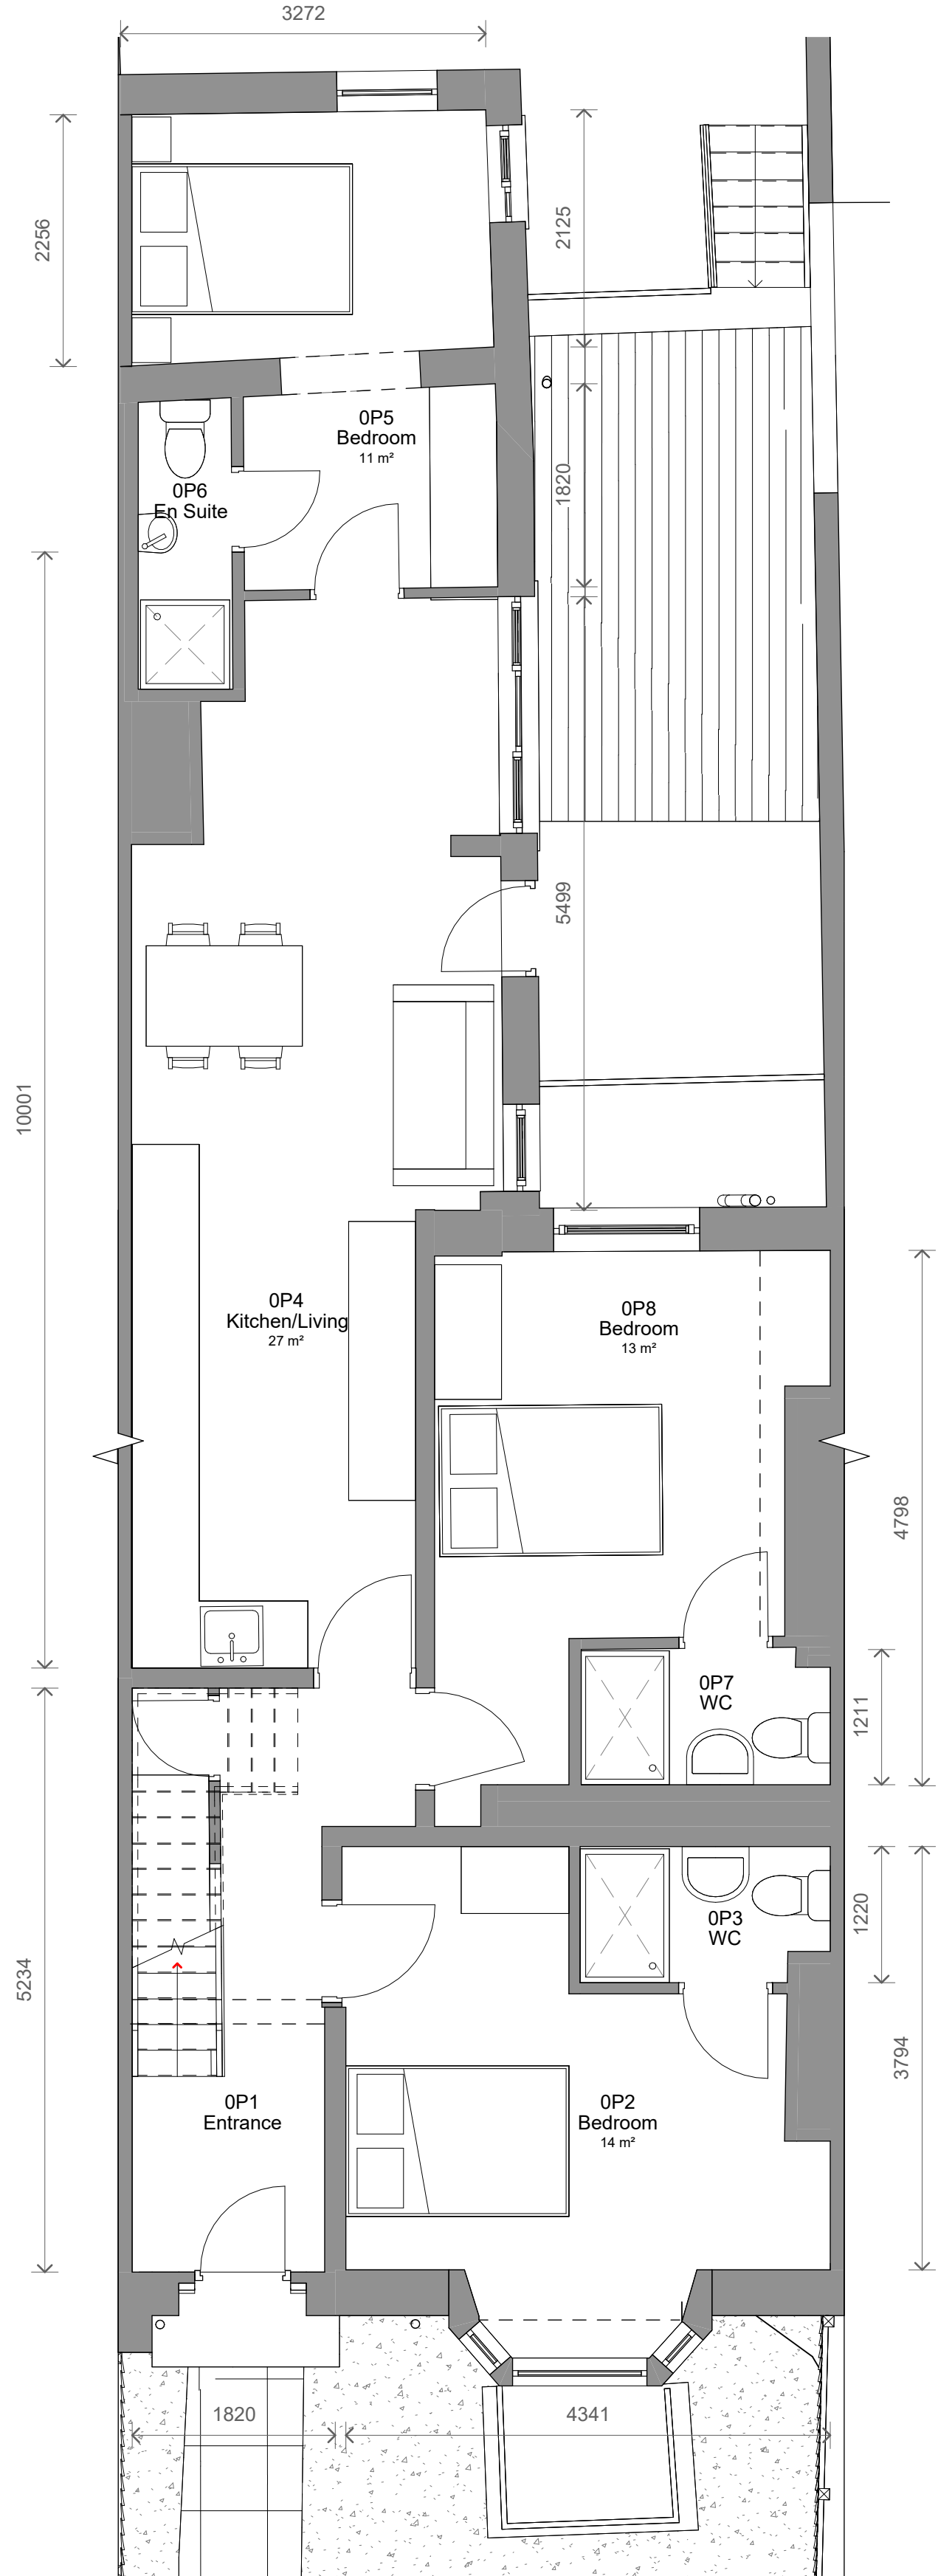



2 Level 0 - Proposed
1 : 50

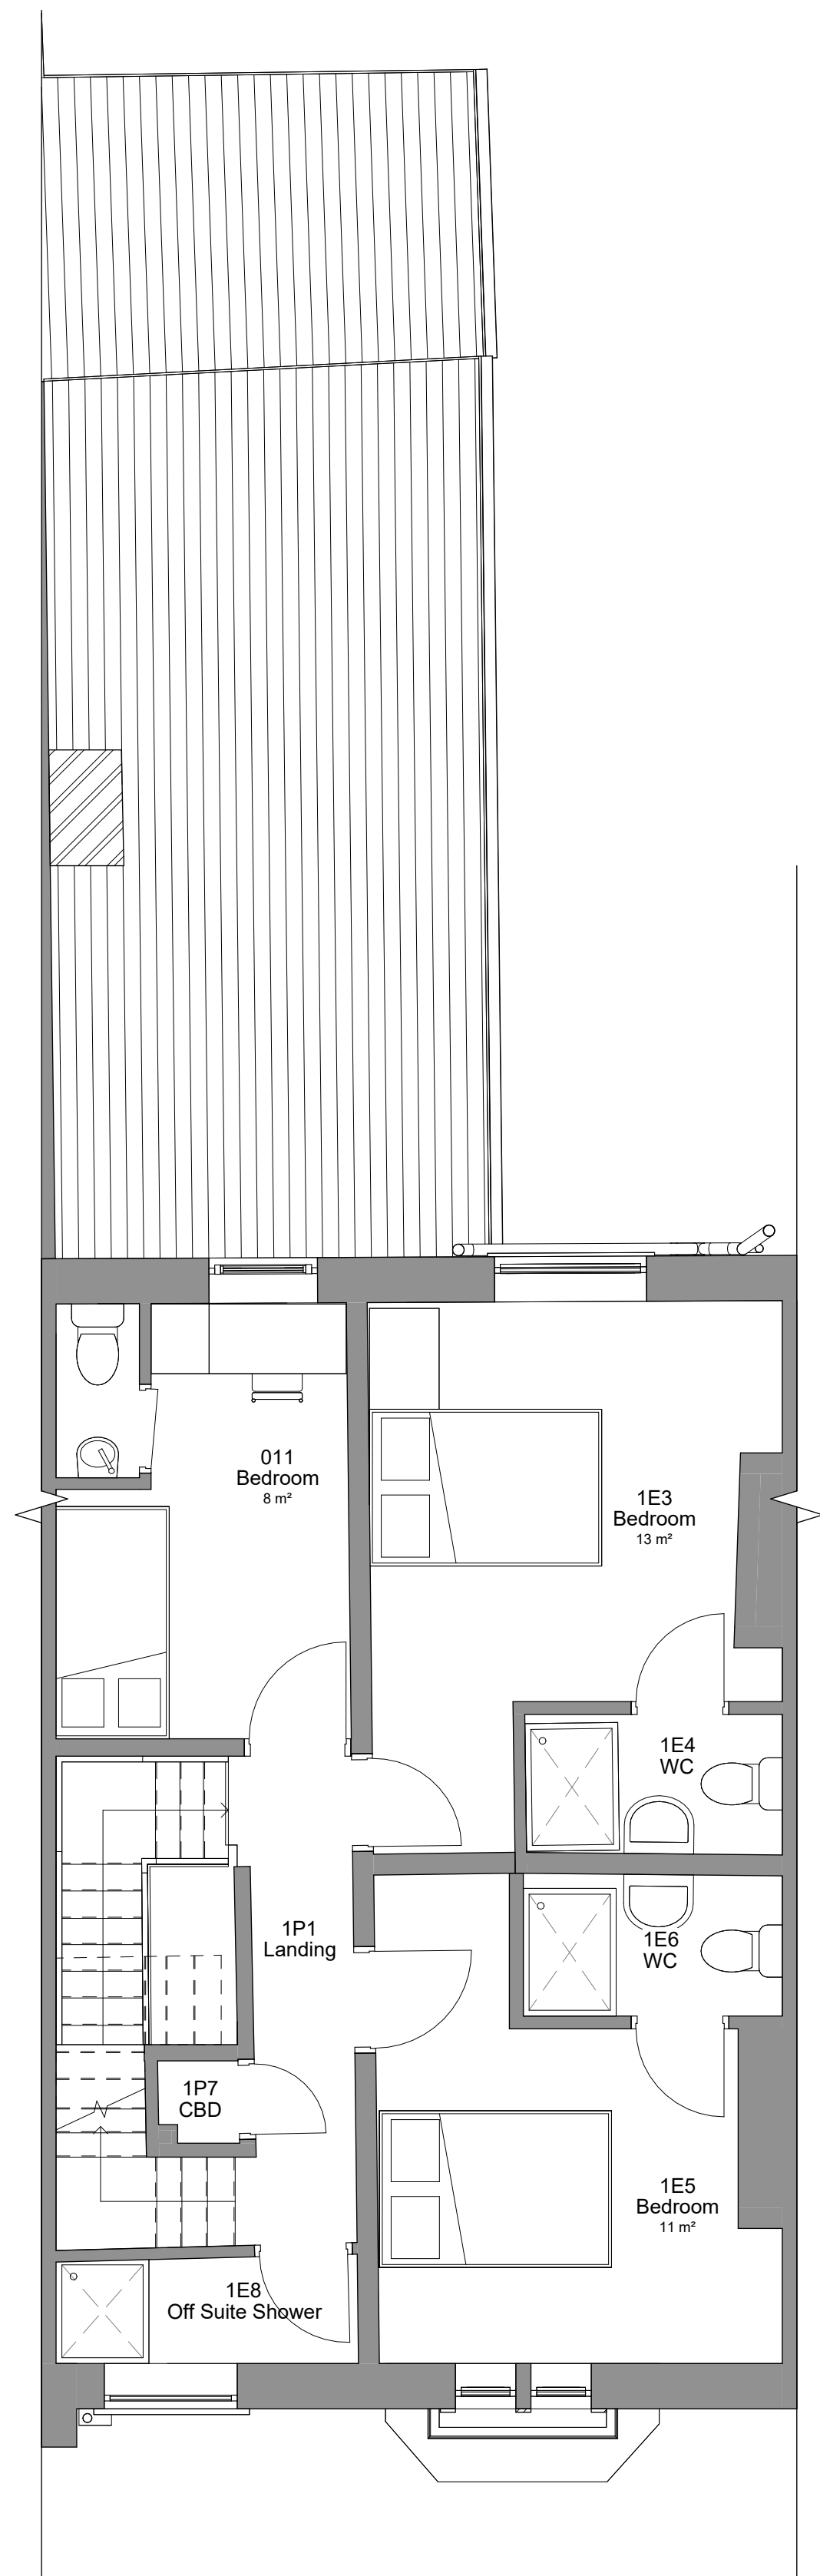


3 Level 1 - Proposed
1 : 50

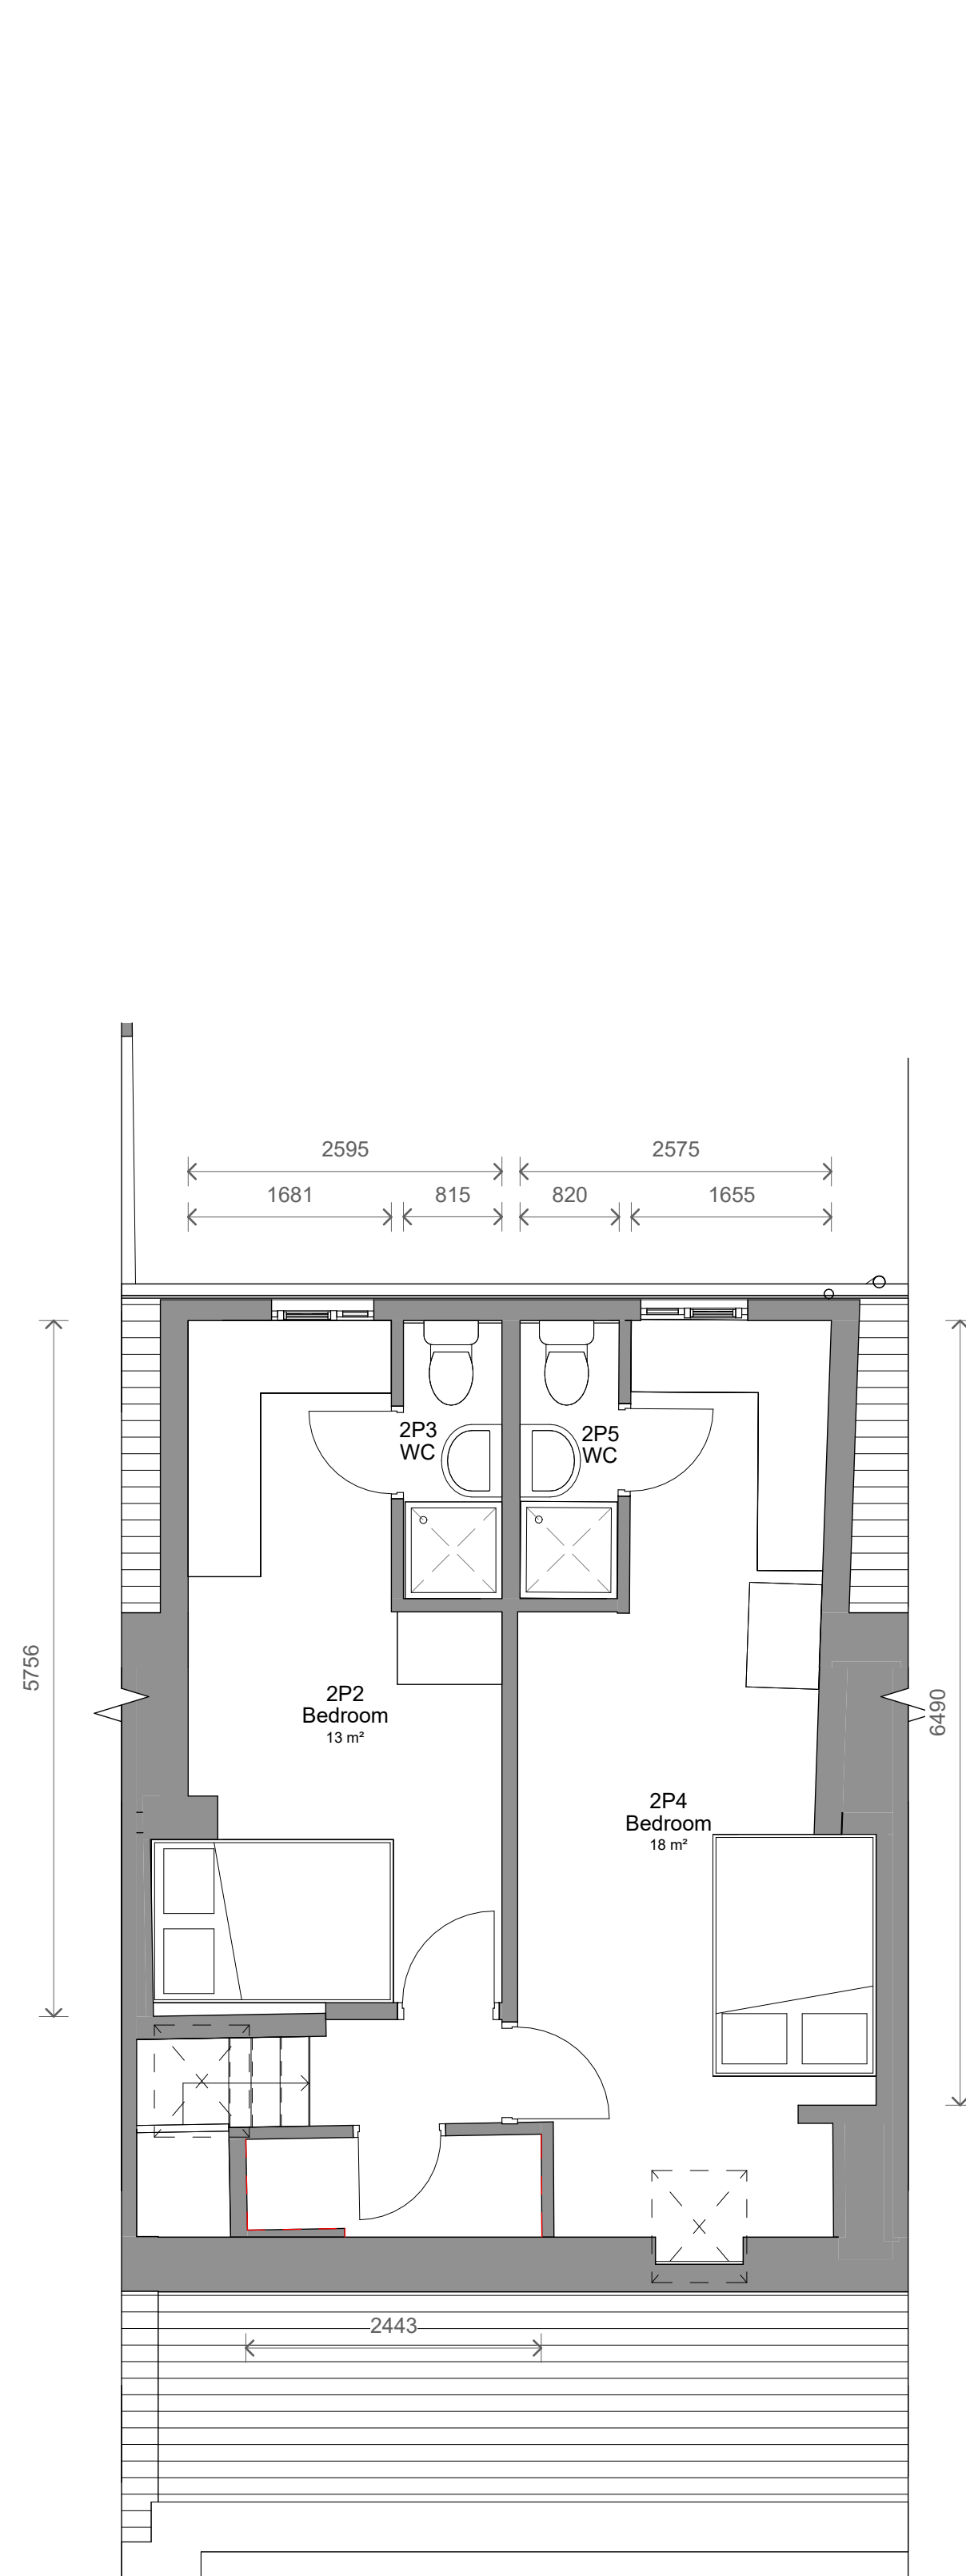

4 Level 2 - Proposed
1 : 50

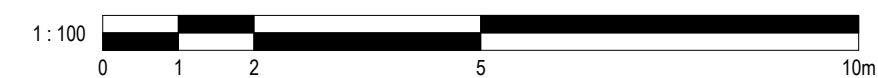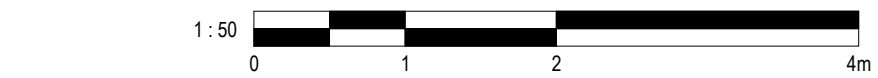

1	Planning	21/01/2026	CB
No.	Description	Date	Initial

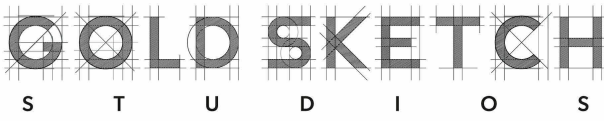PROJECT			17 Belle Vue Terrace, Bury		
TITLE			Proposed Plans		
STATUS			DESIGN		
DRAWN BY	DATE	SCALE (@ A1)			
CB	20/01/2026	1 : 50			
PROJECT NUMBER		DRAWING NUMBER		REV	
GSS25219		0P2		1	
GOLD SKETCH					
S T U D I O S					
www.goldsketch.co.uk		info@goldsketch.co.uk		0161 792 9595	
NOTES					
© COPYRIGHT - ALL RIGHTS RESERVED.					
THIS DRAWING IS NOT TO BE REPRODUCED WITHOUT PRIOR WRITTEN CONSENT.					
DRAWING TO BE USED FOR THE STATUS INDICATED ONLY.					
ALL DIMENSIONS AND SETTING OUT SHALL BE CHECKED AND CONFIRMED ON SITE. ANY DISCREPANCIES TO BE REPORTED TO THE ARCHITECT IMMEDIATELY. THE ARCHITECT SHALL BE RESPONSIBLE FOR THE ACCURACY OF THE INFORMATION PROVIDED. 