



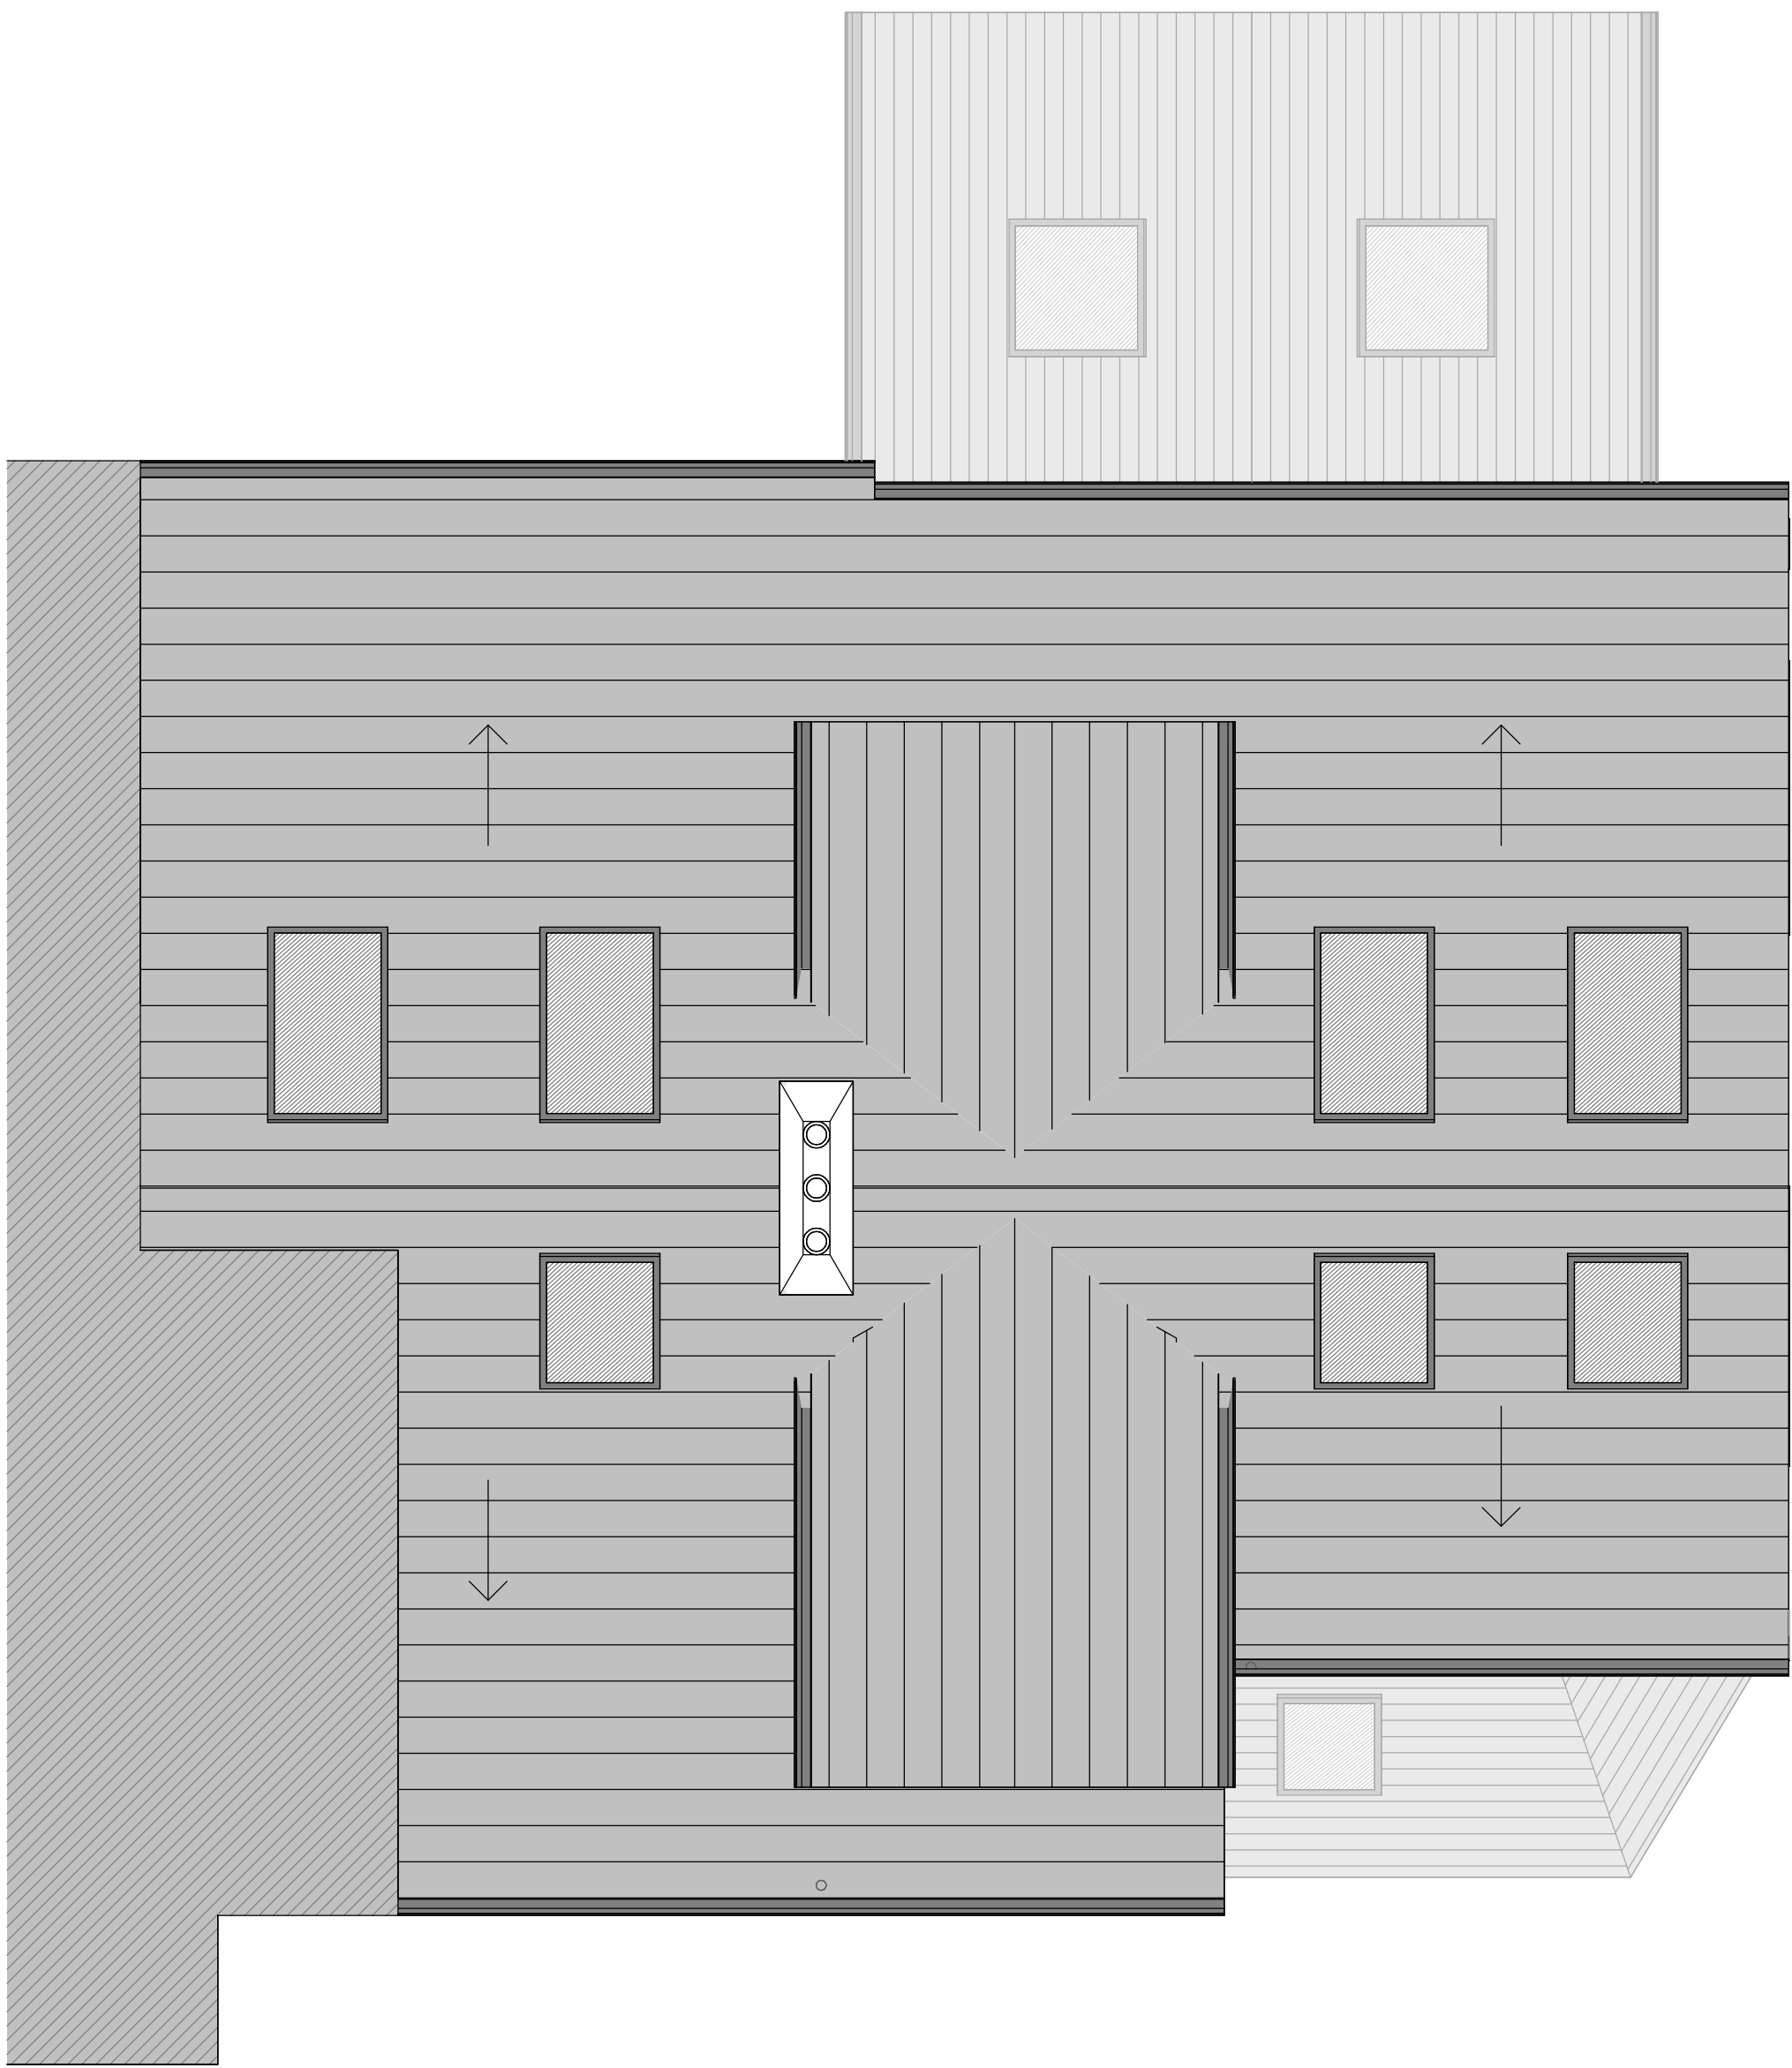

Roof Level

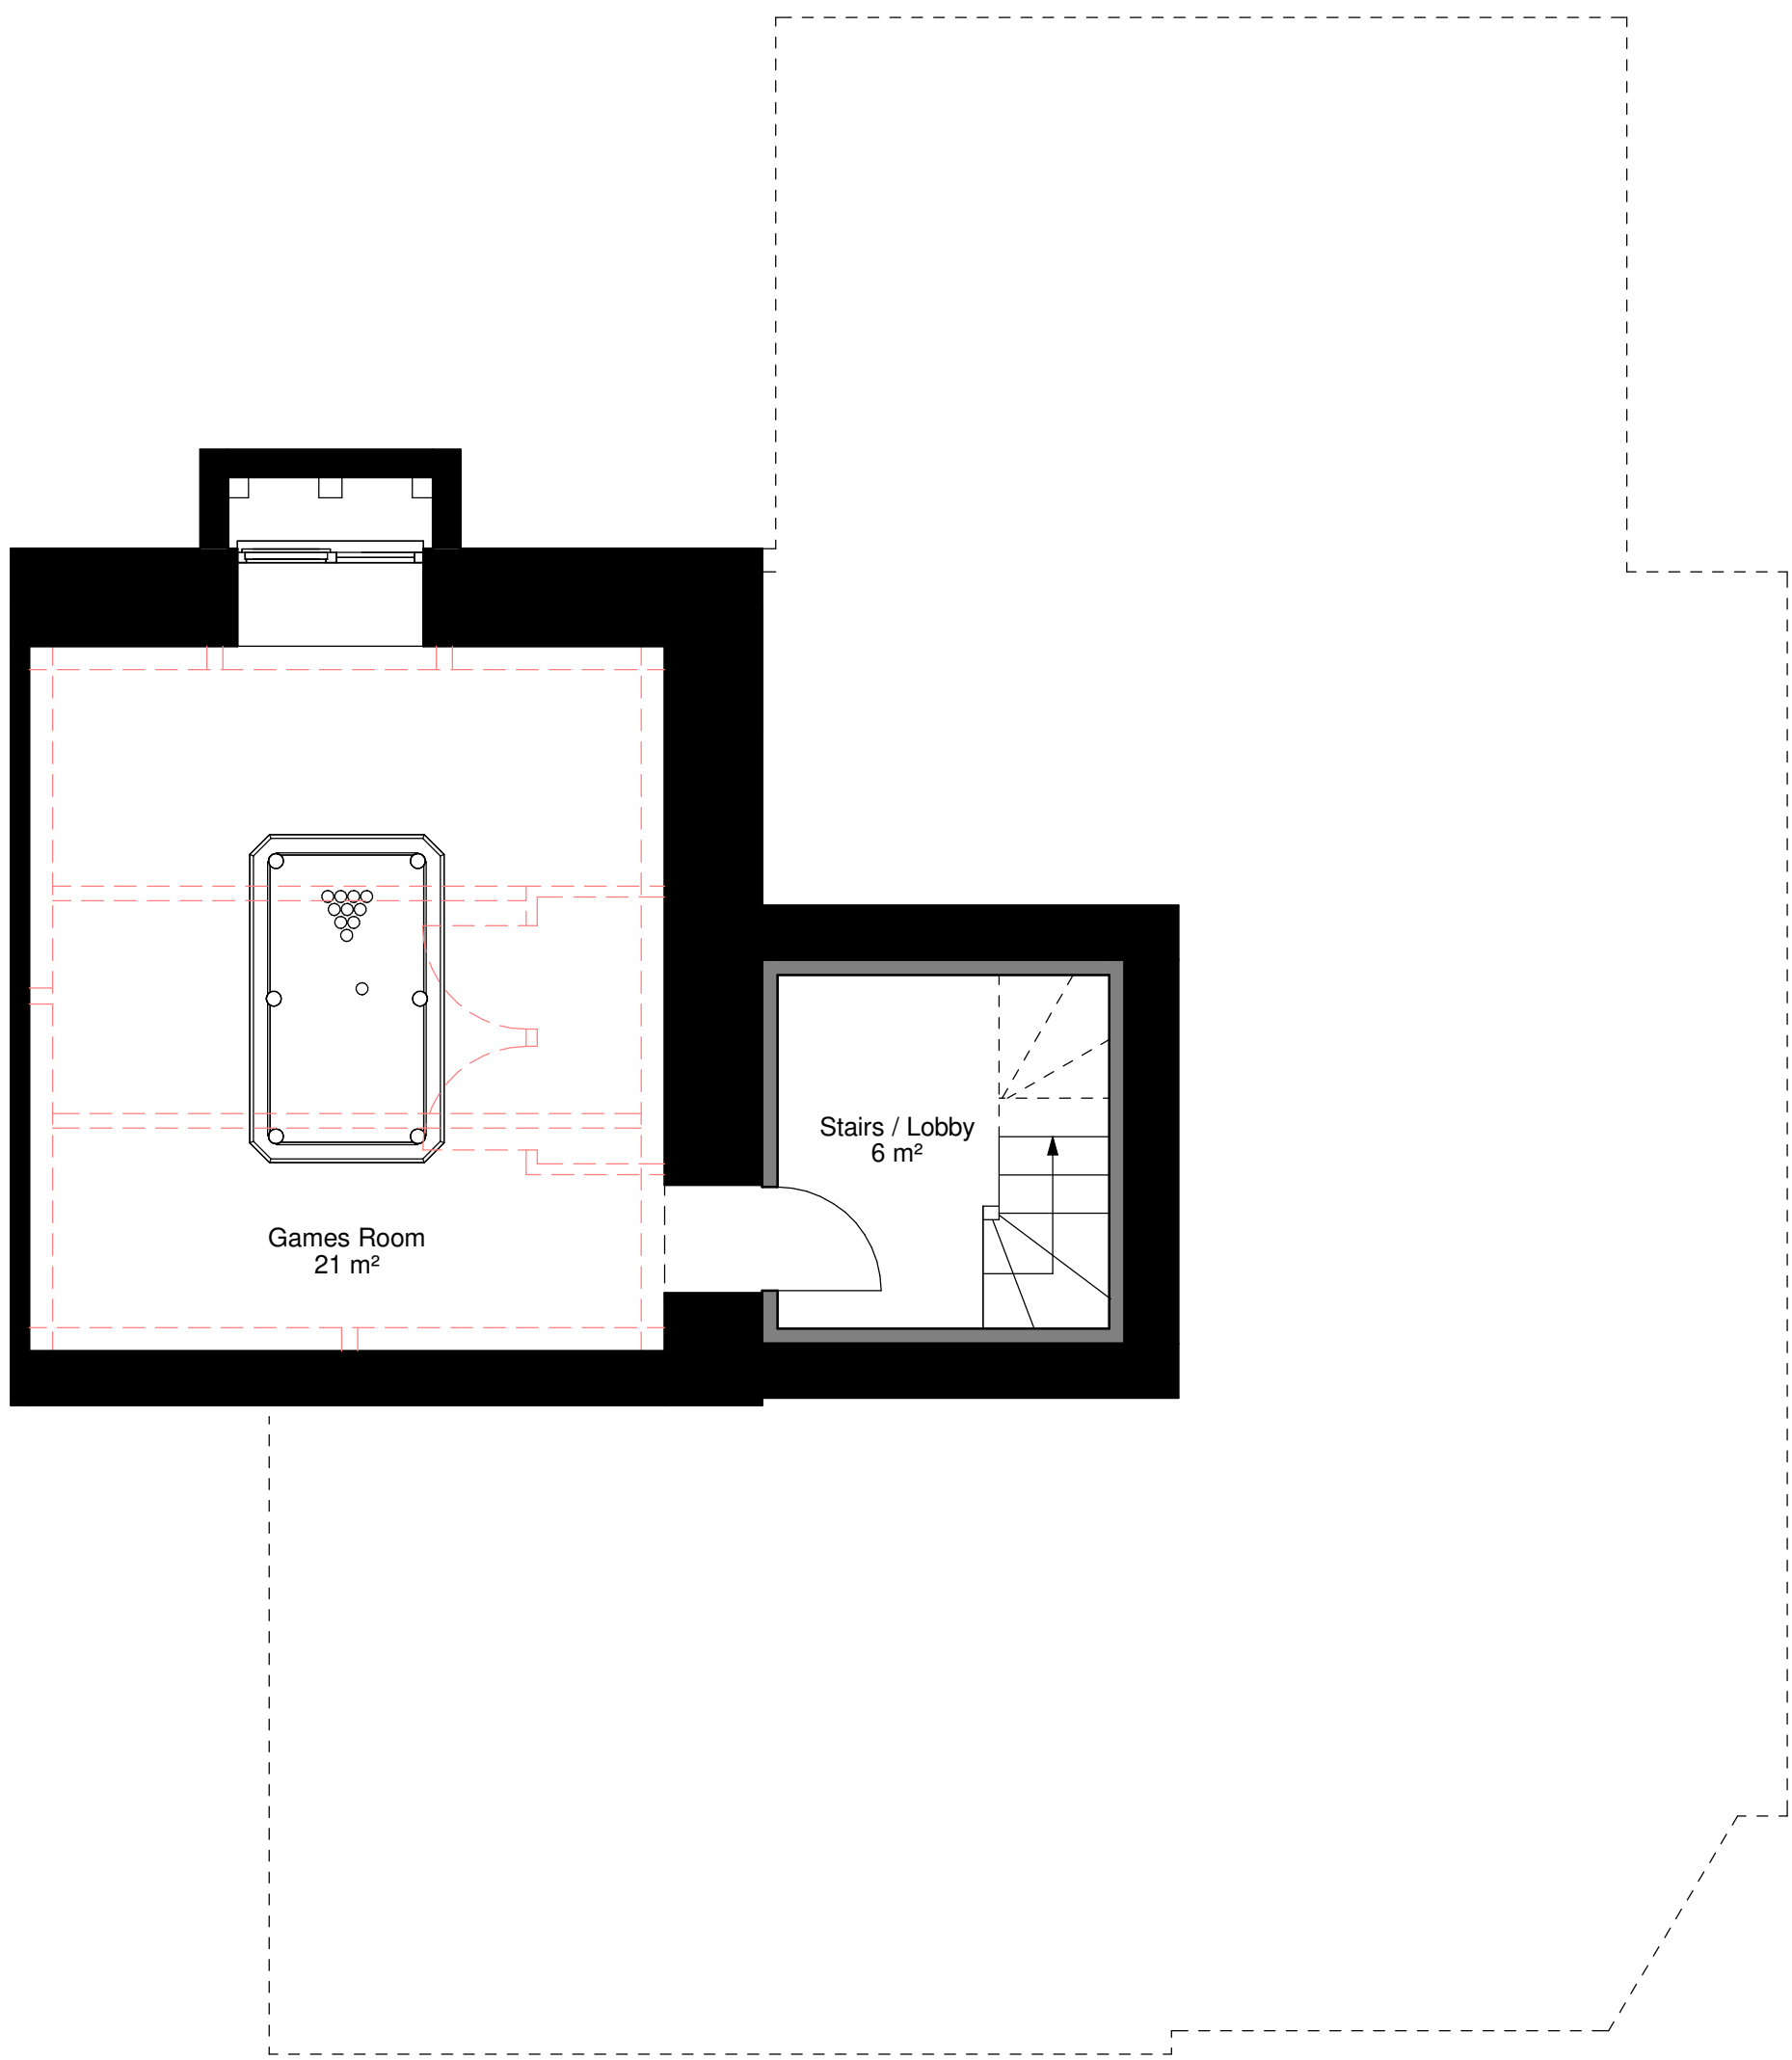

Cellar

Existing
Proposed
Demolish ----

0 1 2 3 4m
1:50

General Notes:

- Do not scale from drawings.
- Errors to be reported immediately to the architect.
- To be read in conjunction with all relevant architect, services and structural engineer, and other consultant information.
- All existing site, tree and building information has been compiled from different sources.
- All dimensions to be checked on site prior to construction, manufacture or installation.
- All information copyright of Tom Attewell Architects.

Status:

Planning

Client:
Anna & Mark

Site:
1 Prospect House, Tanners Street,
Ramsbottom, BL0 9ES

Scale at A1: As indicated	Scale at A3: 203-3	Date: 29.01.26
Project No: 2517	Drawing No: 203-3	Revision:

