


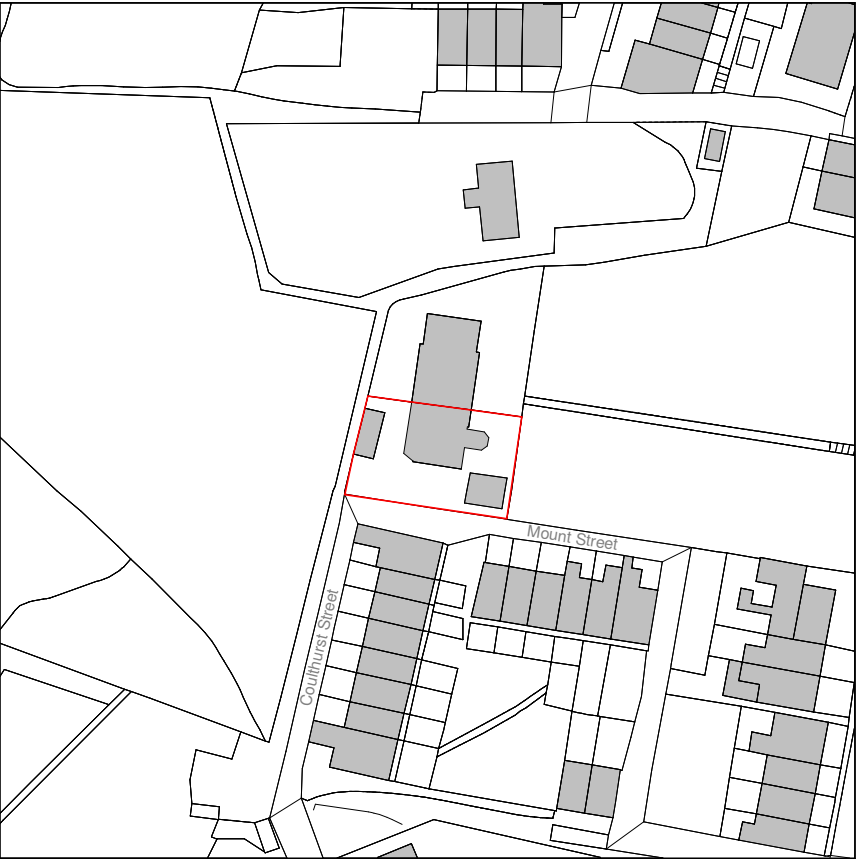

Existing Location Plan

1 : 1250

General Notes:

- Do not scale from drawings.
- Errors to be reported immediately to the architect.
- To be read in conjunction with all relevant architect, services and structural engineer, and other consultant information.
- All existing site, tree and building information has been compiled from different sources.
- All dimensions to be checked on site.
- All information copyright of Tom Attewell Architects.

REV	DESCRIPTION	DATE
-----	-------------	------

Status:

Planning

Client:

Anna & Mark

Site:

1 Prospect House, Tanners Street,
Ramsbottom, BL0 9ES

Scale at A3:

As indicated

Project No:

2517

Drawing No:



001_3

Date:

29.01.26

Revision:

Ownership / Application Boundary

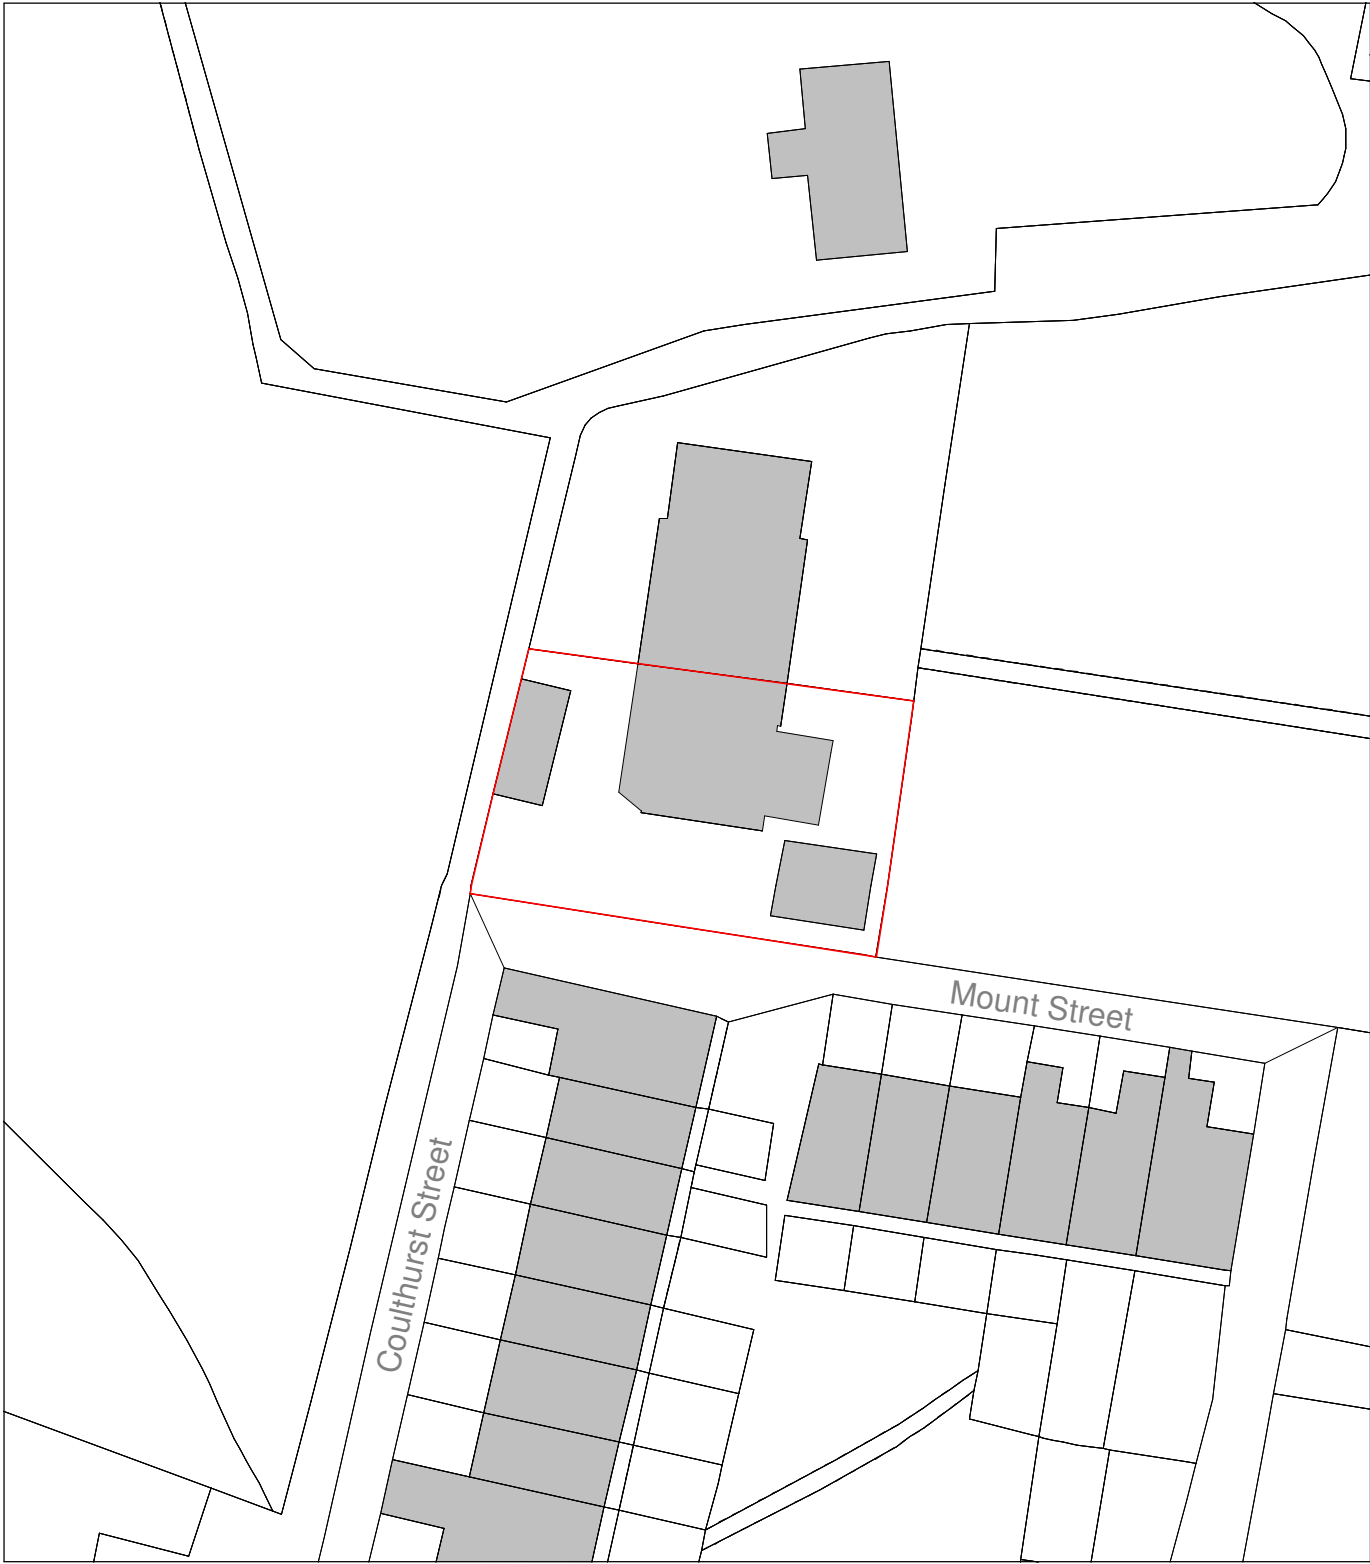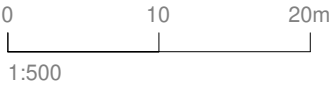

Proposed Block Plan

1 : 500