


REVISION NO.	ISSUE	DATE	ISSUED BY
1	Revision 5	20/10/20	TD
2	Revision 6	20/10/22	




1. Level 0 Proposed
1:70

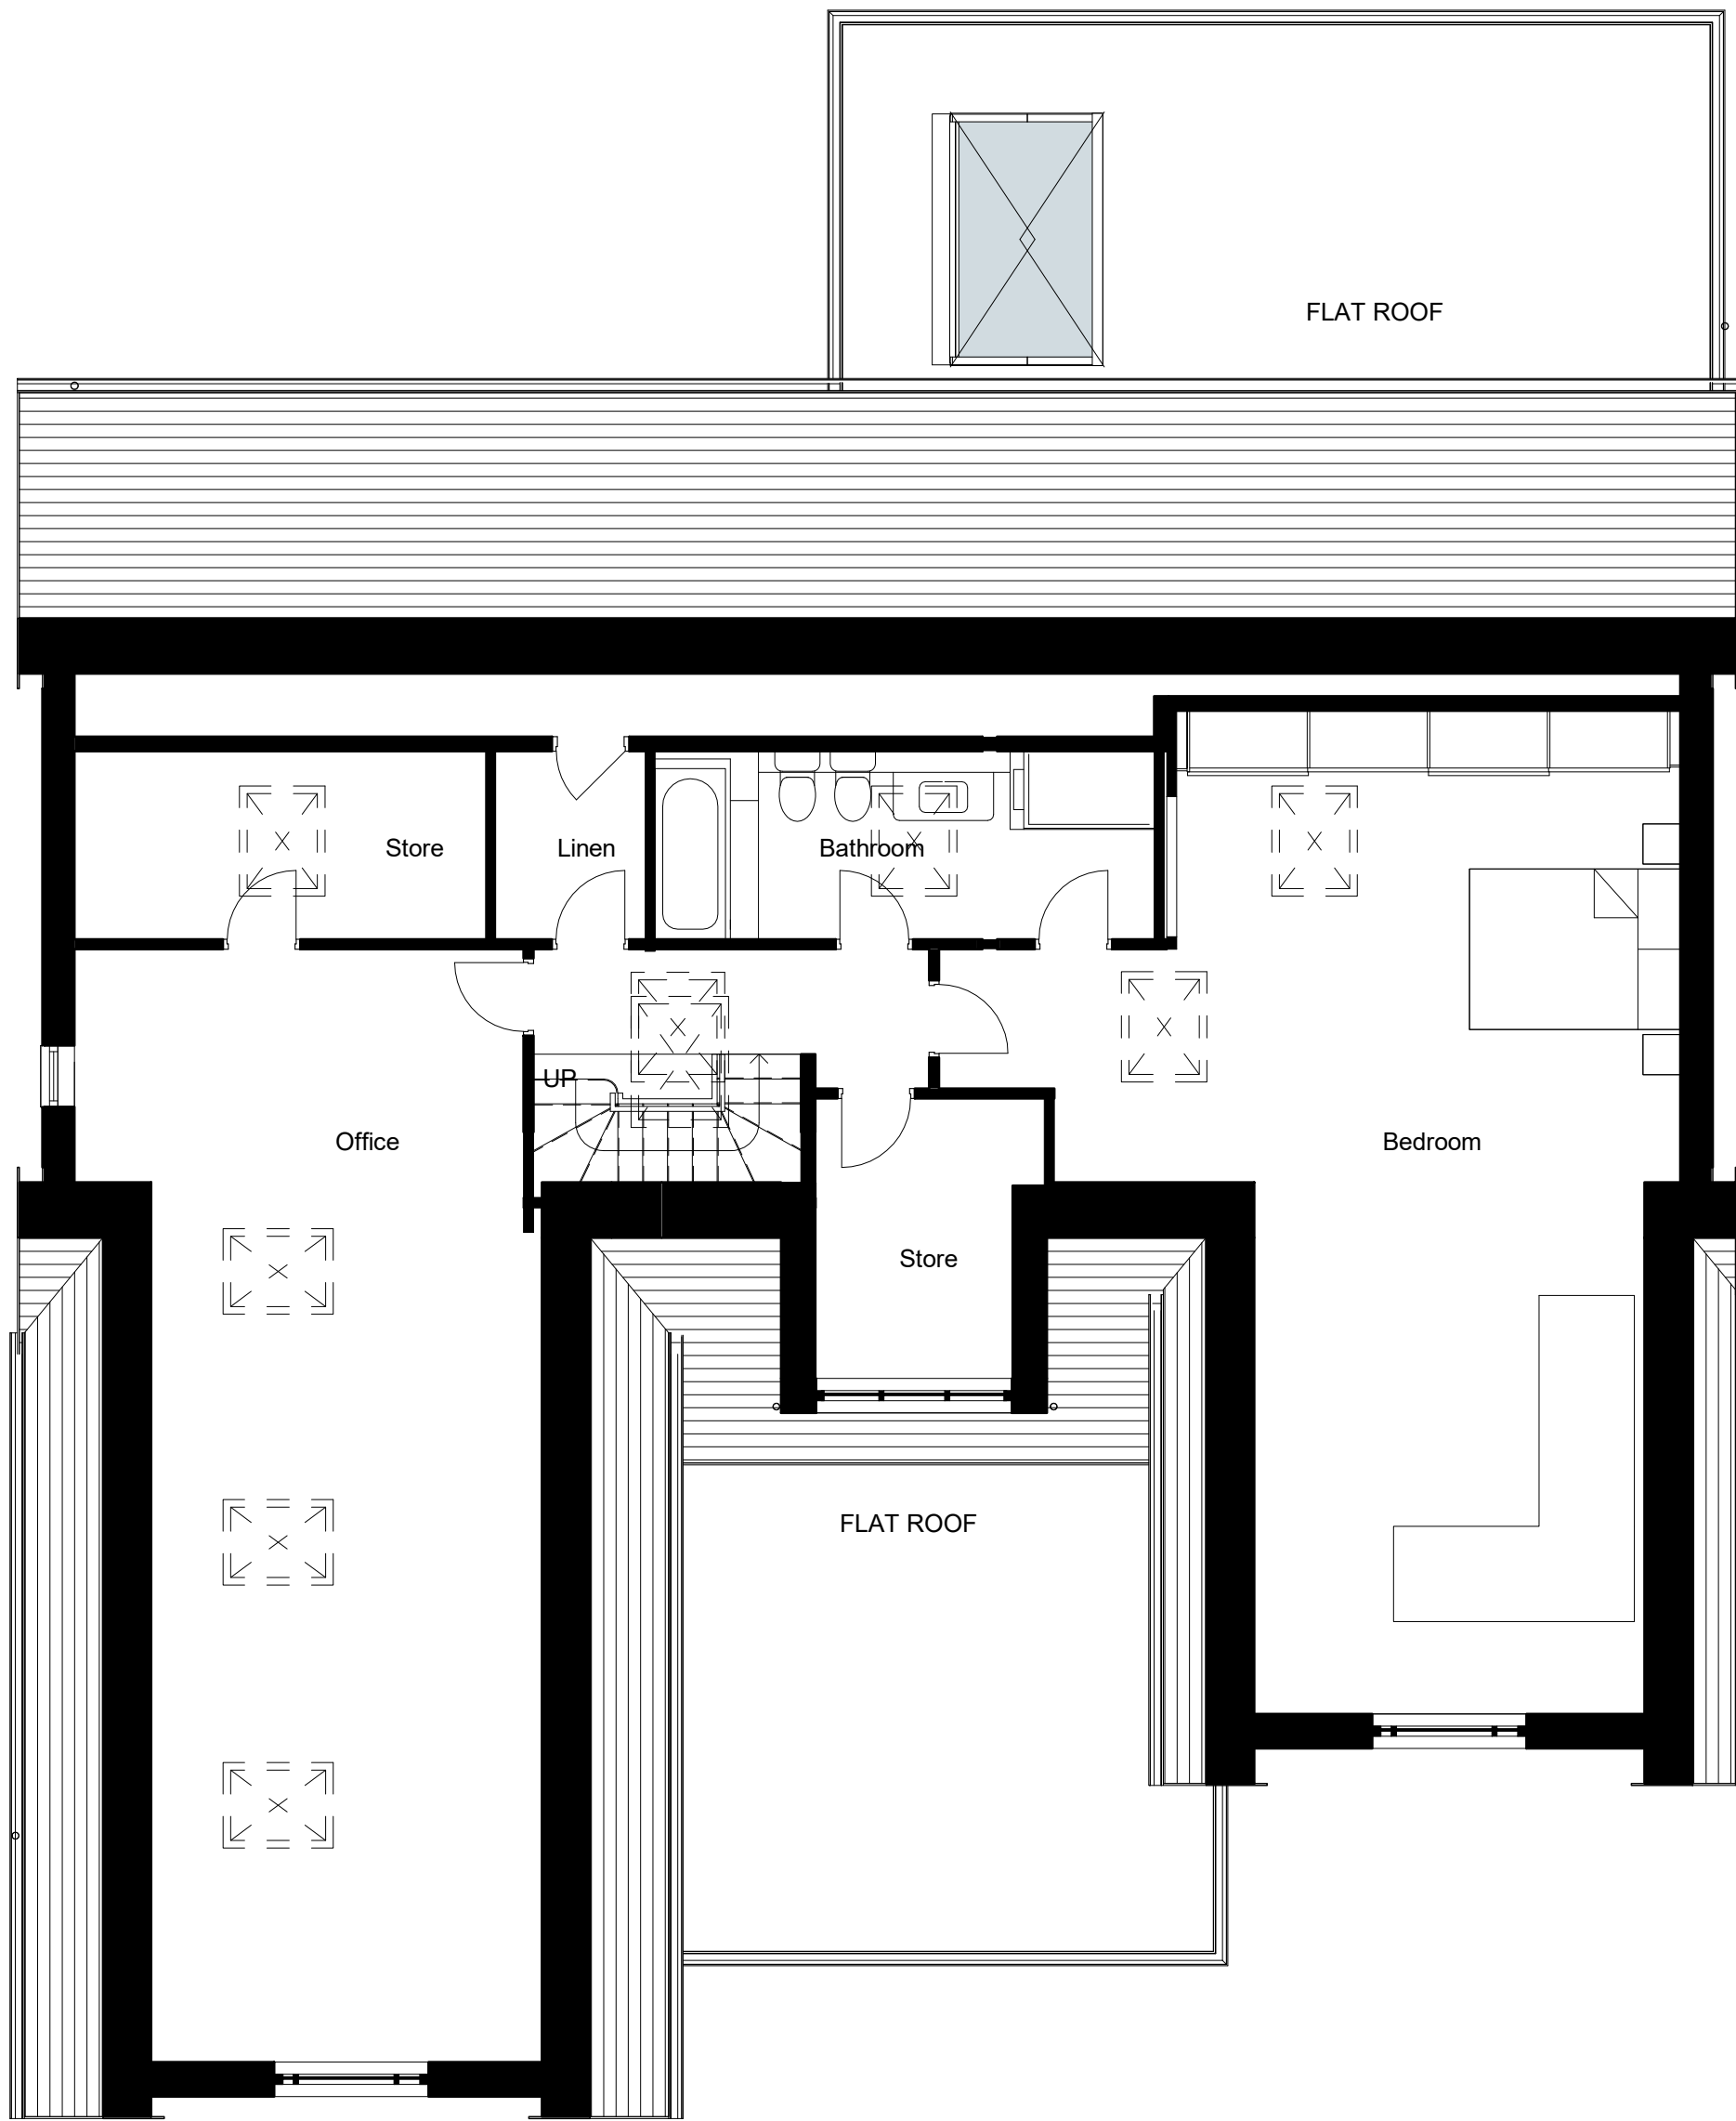

2. Level 1 Proposed
1:70



6. 3D Proposed Front

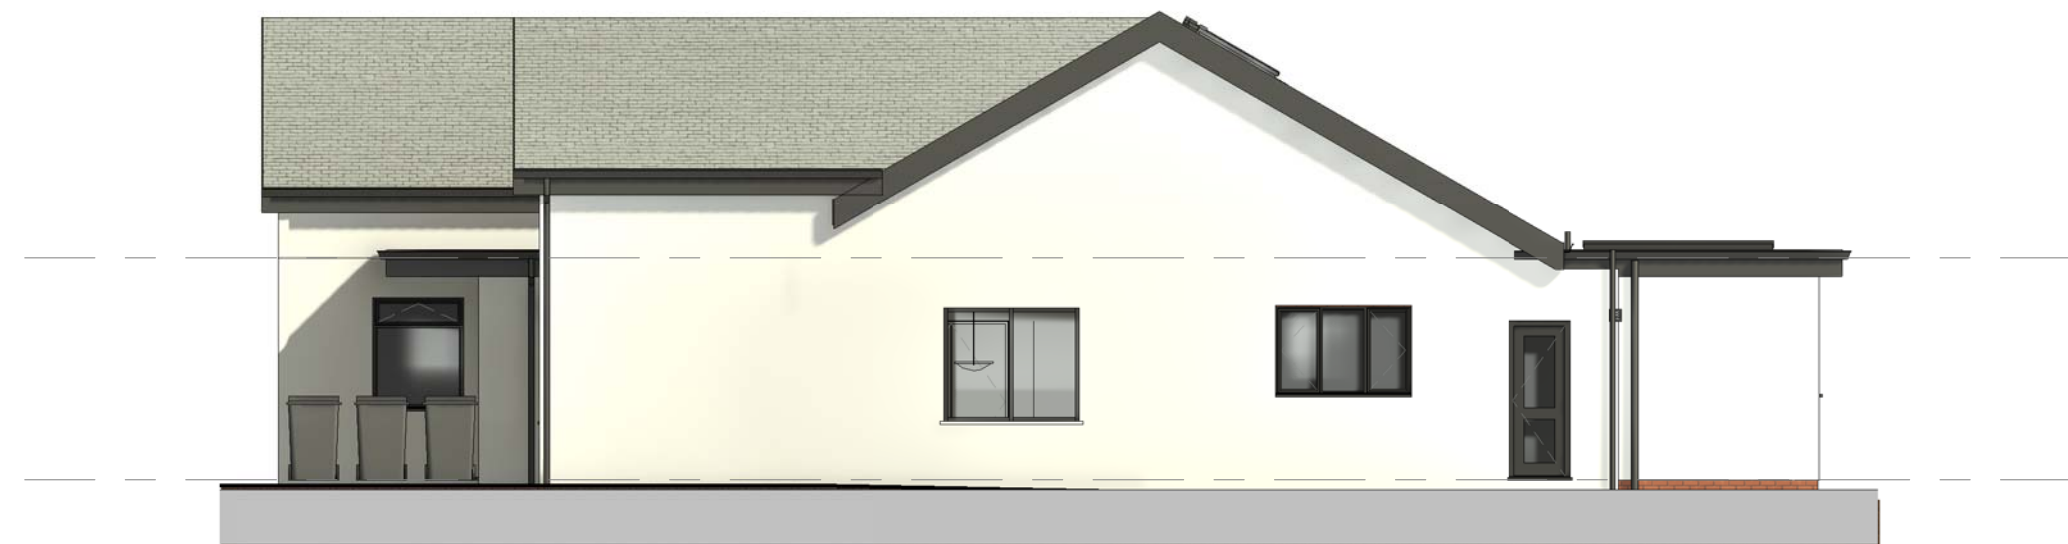

7. Right Side - GA Proposed
1:100



3. Front - GA Proposed
1:100



4. Left Side - GA Proposed
1:100



5. Rear - GA Proposed
1:100

DURBAN
design studio

Manchester
https://durban.design.co.uk/
07788801143
8 Park Lane
Widened
M45 7PB

PROJECT
Mr & Mrs H Jacobson

PROJECT
5 Hamilton Rd

TITLE
Proposed GA Plans and Elevations

SCALE
As indicated@A2
DRAWING No.
004

PROJECT No.
DDS2033.1

REV.
2
STATUS
PLANNING

DATE
20/10/2022 14:17:29

© COPYRIGHT - ALL RIGHTS RESERVED. THIS DRAWING MUST NOT BE REPRODUCED WITHOUT PERMISSION.
ALL DIMENSIONS RELATIVE TO THIS DRAWING TO BE CHECKED ON SITE. DESIGNER TO BE NOTIFIED OF ANY DISCREPANCIES. DESIGNER TO BE NOTIFIED BEFORE WORK COMMENCES. THIS DRAWING MUST BE CHECKED AGAINST ANY OTHER STRUCTURAL/SPECIALIST DRAWINGS PROVIDED. THIS DRAWING MUST NOT BE USED FOR CONSTRUCTION UNLESS ISSUED FOR CONSTRUCTION. ALL DIMENSIONS ON THIS DRAWING ARE IN MILLIMETRES UNLESS OTHERWISE STATED.

