


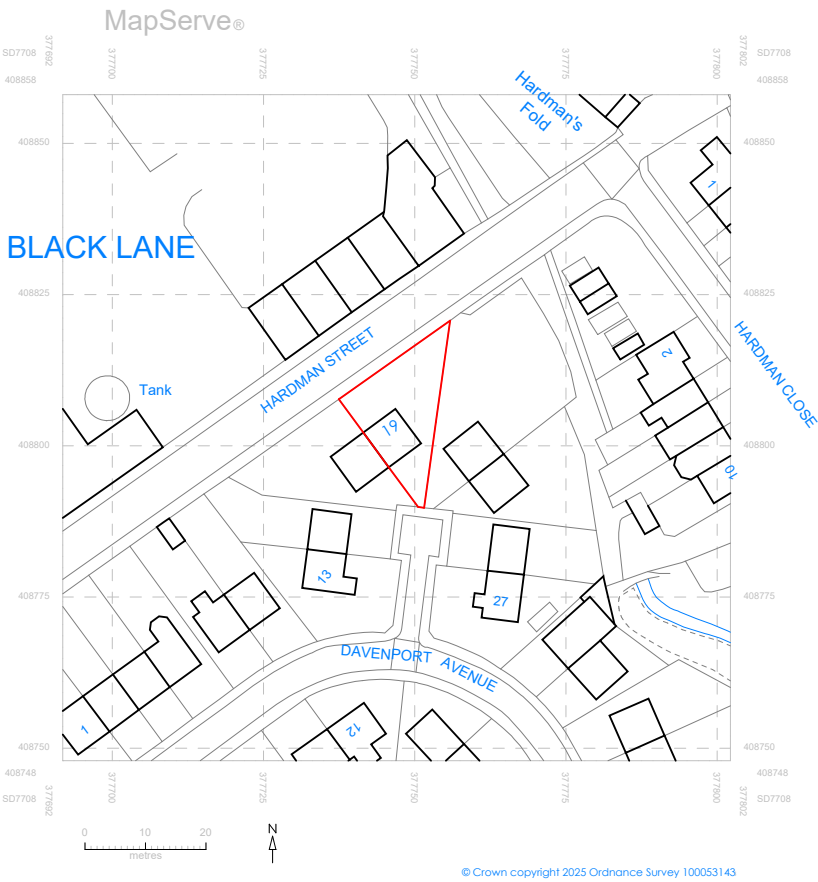


CLIENT: Stuart Outten

© Copyright Diogel Architecture. All dimensions to be checked and verified on site. This drawing is to be read in conjunction with all other relevant drawings and specifications. Any discrepancies in the drawings are to be reported immediately to Diogel Architecture. This drawing is not to be used for construction or sales purposes unless marked 'issued for construction'.
Dimensions and area schedules are subject to change.


DIOGEL
Your Home, Your Safe Place, Your World
adam@diogelarchitecture.co.uk / +44 (0)1248 800 321

REV	DESCRIPTION	DATE

19 Davenport Avenue M26 4HS Location Plan		REVISION
SCALE: 1 : 1250	JOB / DRAWING No. 1390-02-01-01	
DRAWN: BA		

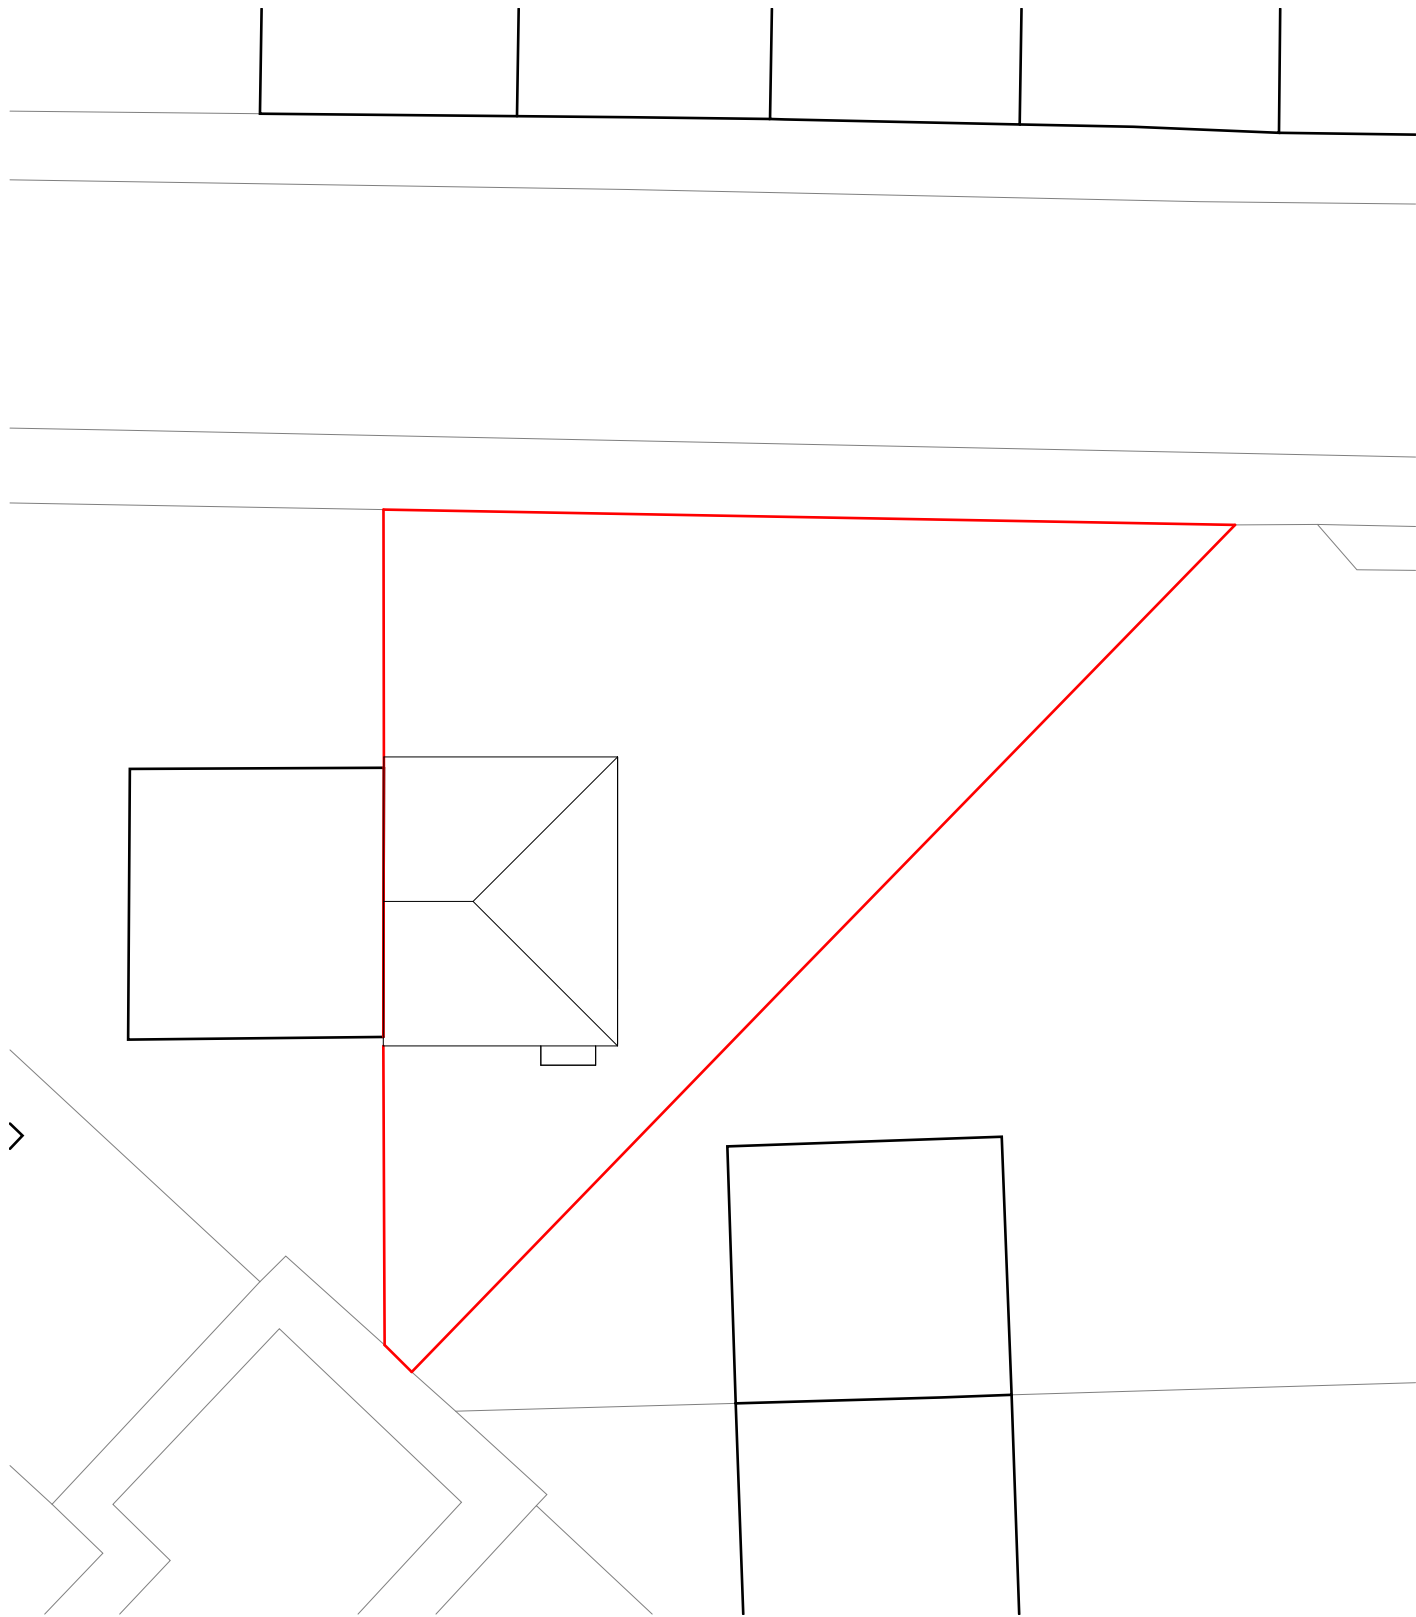

1 Existing
1 : 200

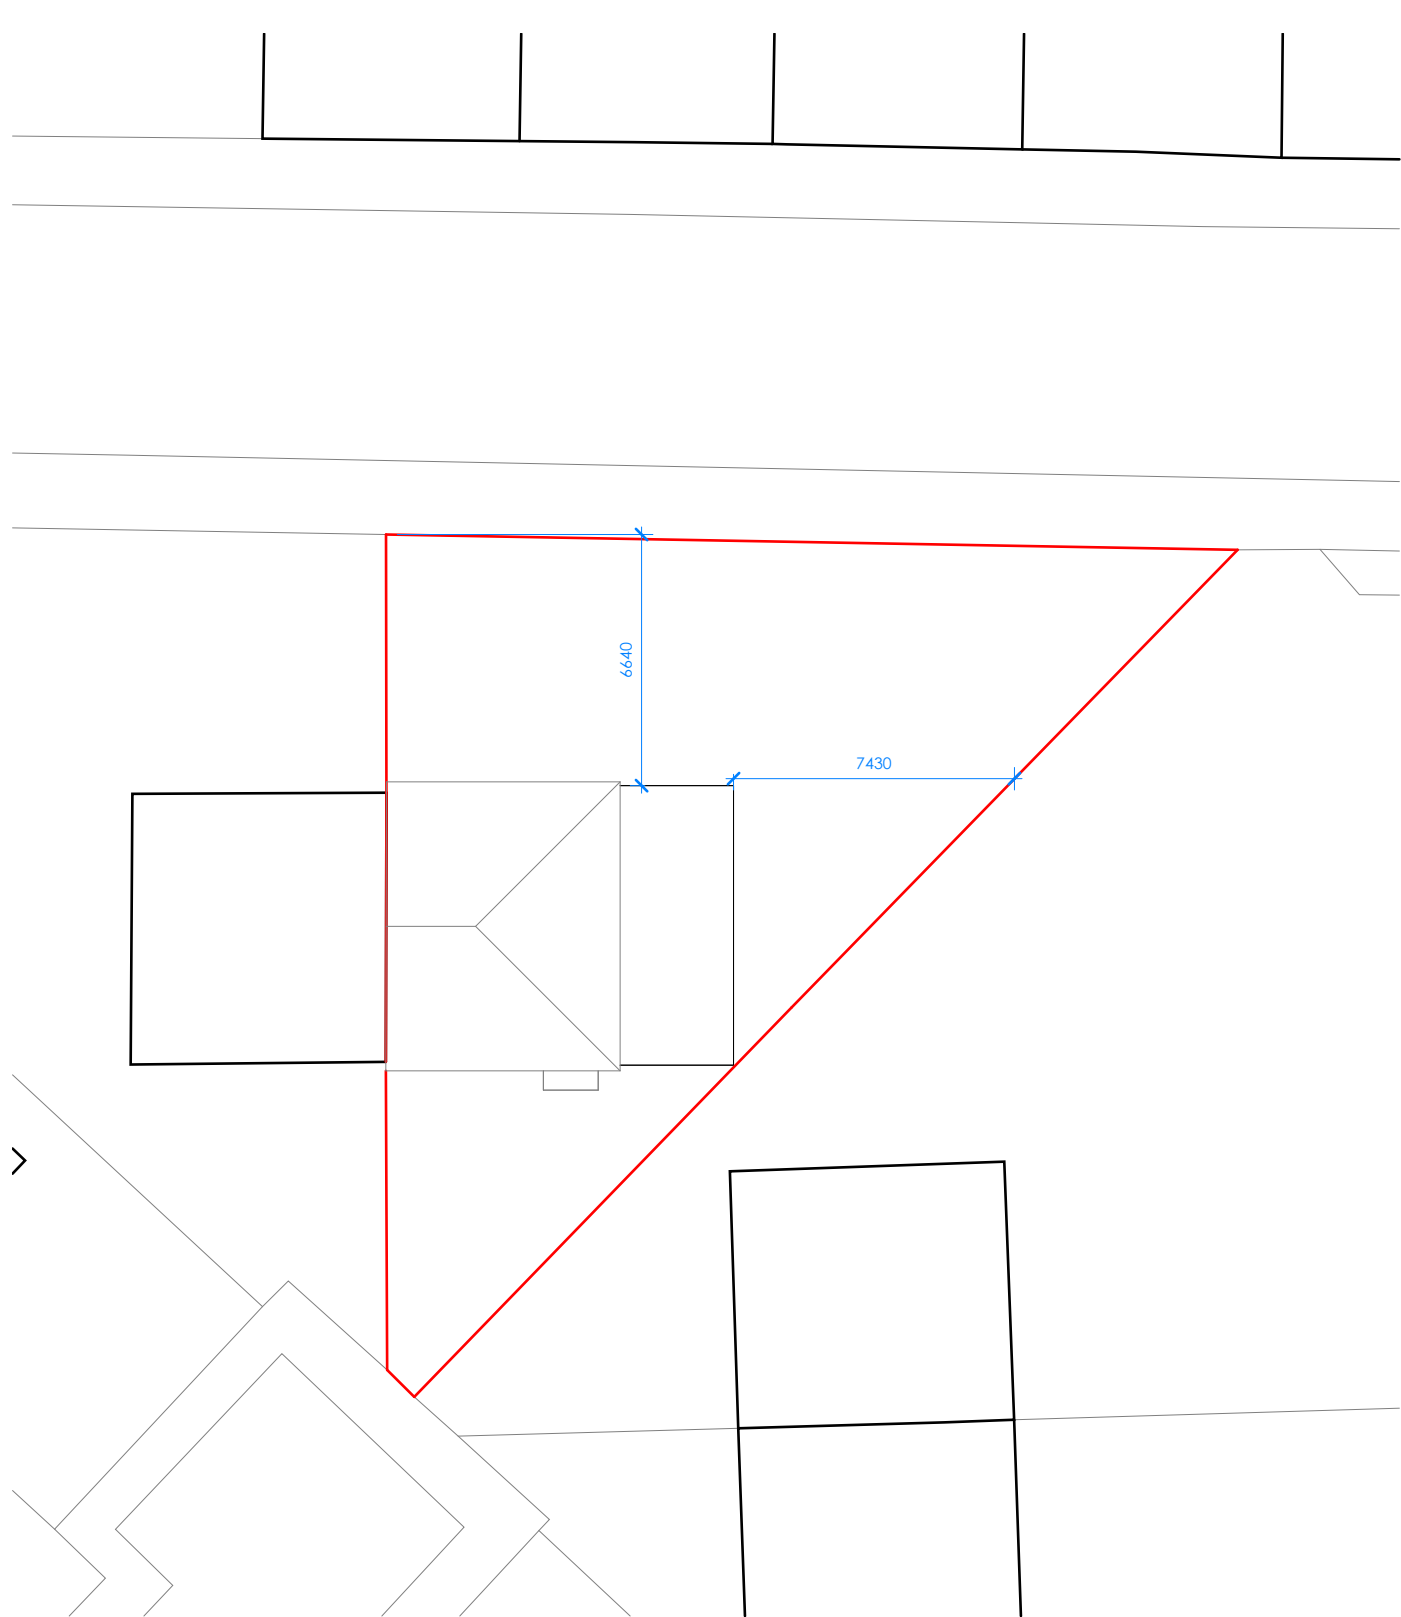

2 Proposed
1 : 200



CLIENT:

Stuart Outten

REV

DESCRIPTION

DATE

19 Davenport Avenue
M26 4HS
Site Layout Plan

REVISION



© Copyright Diogel Architecture. All dimensions to be checked and verified on site. This drawing is to be read in conjunction with all other relevant drawings and specifications. Any discrepancies in the drawings are to be reported immediately to Diogel Architecture. This drawing is not to be used for construction or sales purposes unless marked 'issued for construction'.

Dimensions and area schedules are subject to change.

DIOGEL


Your Home, Your Safe Place, Your World
adam@diogelarchitecture.co.uk / +44 (0)1248 800 321

SCALE: 1 : 200


DRAWN: BA

JOB / DRAWING No.

1390-02-02-01

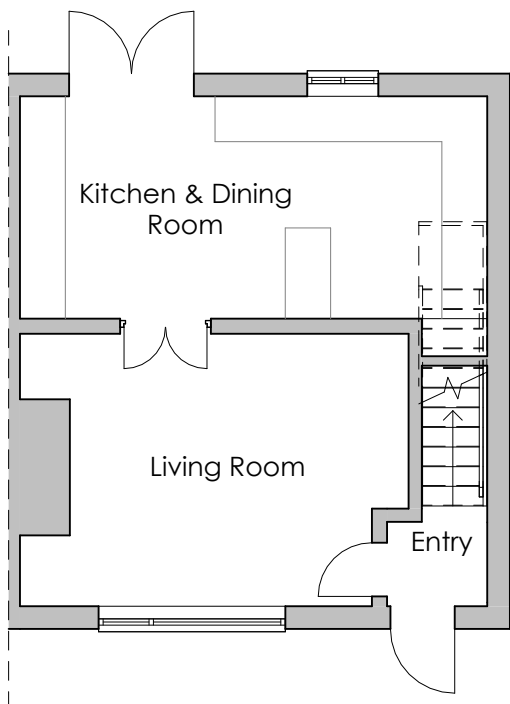


1 **Ground Floor**
1 : 100

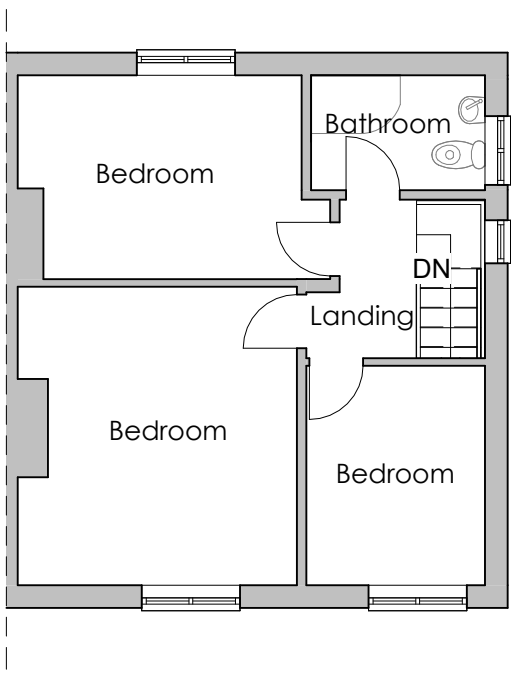


2 **First Floor**
1 : 100



CLIENT:	Stuart Outten		REV	DESCRIPTION	DATE	19 Davenport Avenue M26 4HS Existing Plans		REVISION
	DIOGEL Your Home, Your Safe Place, Your World adam@diogelarchitecture.co.uk / +44 (0)1248 800 321					SCALE: 1 : 100		JOB / DRAWING No. 1390-02-03-01
	© Copyright Diogel Architecture. All dimensions to be checked and verified on site. This drawing is to be read in conjunction with all other relevant drawings and specifications. Any discrepancies in the drawings are to be reported immediately to Diogel Architecture. This drawing is not to be used for construction or sales purposes unless marked 'issued for construction'. Dimensions and area schedules are subject to change.					DRAWN: MP		

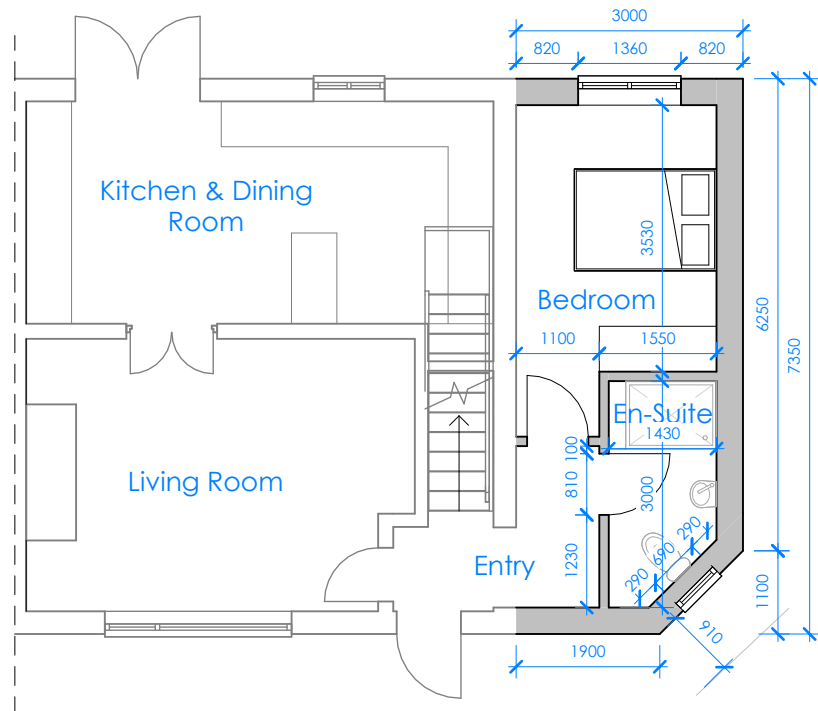


1 Ground Floor
1 : 100

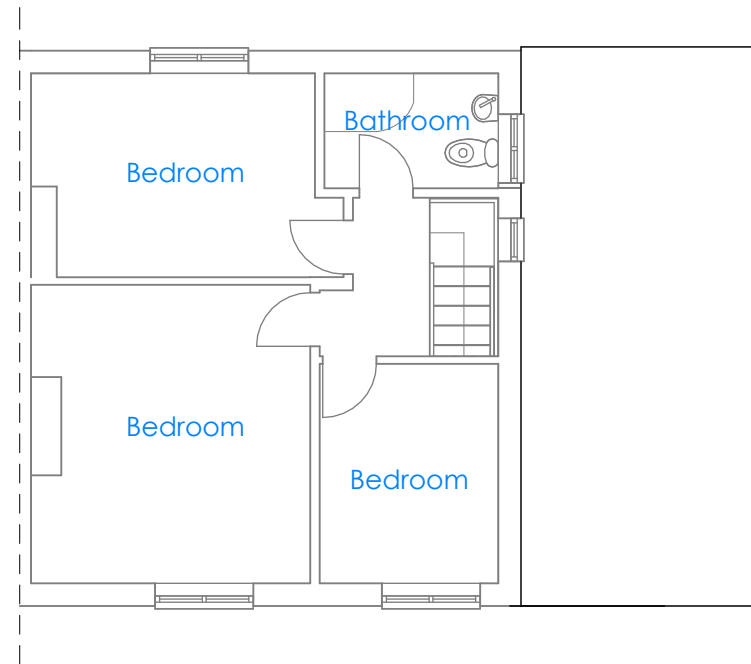


2 First Floor
1 : 100



CLIENT: Stuart Outten	REV	DESCRIPTION	DATE	19 Davenport Avenue M26 4HS Proposed Plans	REVISION A
© Copyright Diogel Architecture. All dimensions to be checked and verified on site. This drawing is to be read in conjunction with all other relevant drawings and specifications. Any discrepancies in the drawings are to be reported immediately to Diogel Architecture. This drawing is not to be used for construction or sales purposes unless marked 'issued for construction'. Dimensions and area schedules are subject to change.	DIOGEL Your Home, Your Safe Place, Your World adam@diogelarchitecture.co.uk / +44 (0)1248 800 321	A	Design Amendments	07.05.2025	
				SCALE: 1 : 100	JOB / DRAWING No. 1390-02-03-02
				DRAWN: BA, MP	

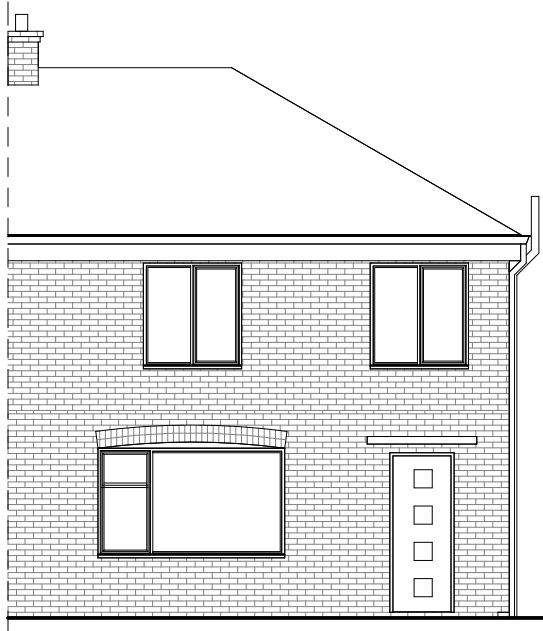

1 **Front**
1 : 100

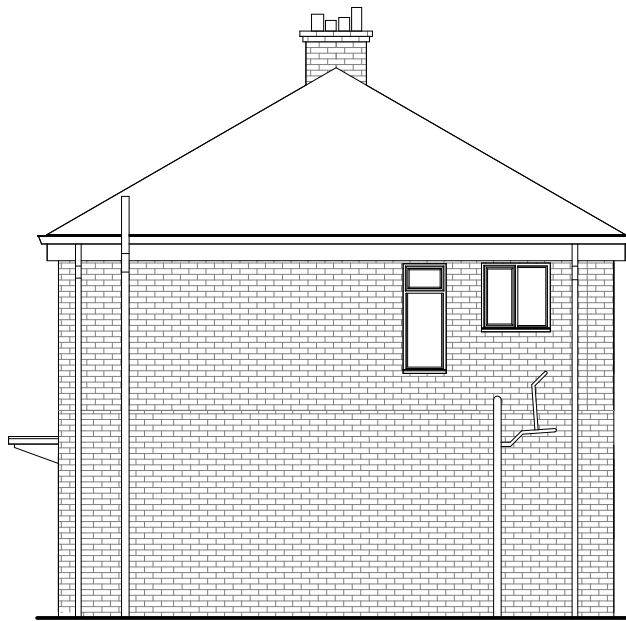


2 **Side**
1 : 100



3 **Rear**
1 : 100



CLIENT:	Stuart Outten	REV	DESCRIPTION	DATE	19 Davenport Avenue		REVISION
					M26 4HS		
					Existing Elevations		
© Copyright Diogel Architecture. All dimensions to be checked and verified on site. This drawing is to be read in conjunction with all other relevant drawings and specifications. Any discrepancies in the drawings are to be reported immediately to Diogel Architecture. This drawing is not to be used for construction or sales purposes unless marked 'issued for construction'. Dimensions and area schedules are subject to change.		DIOGEL Your Home, Your Safe Place, Your World adam@diogelarchitecture.co.uk / +44 (0)1248 800 321		SCALE: 1 : 100		JOB / DRAWING No.	
				DRAWN: BA		1390-02-04-01	

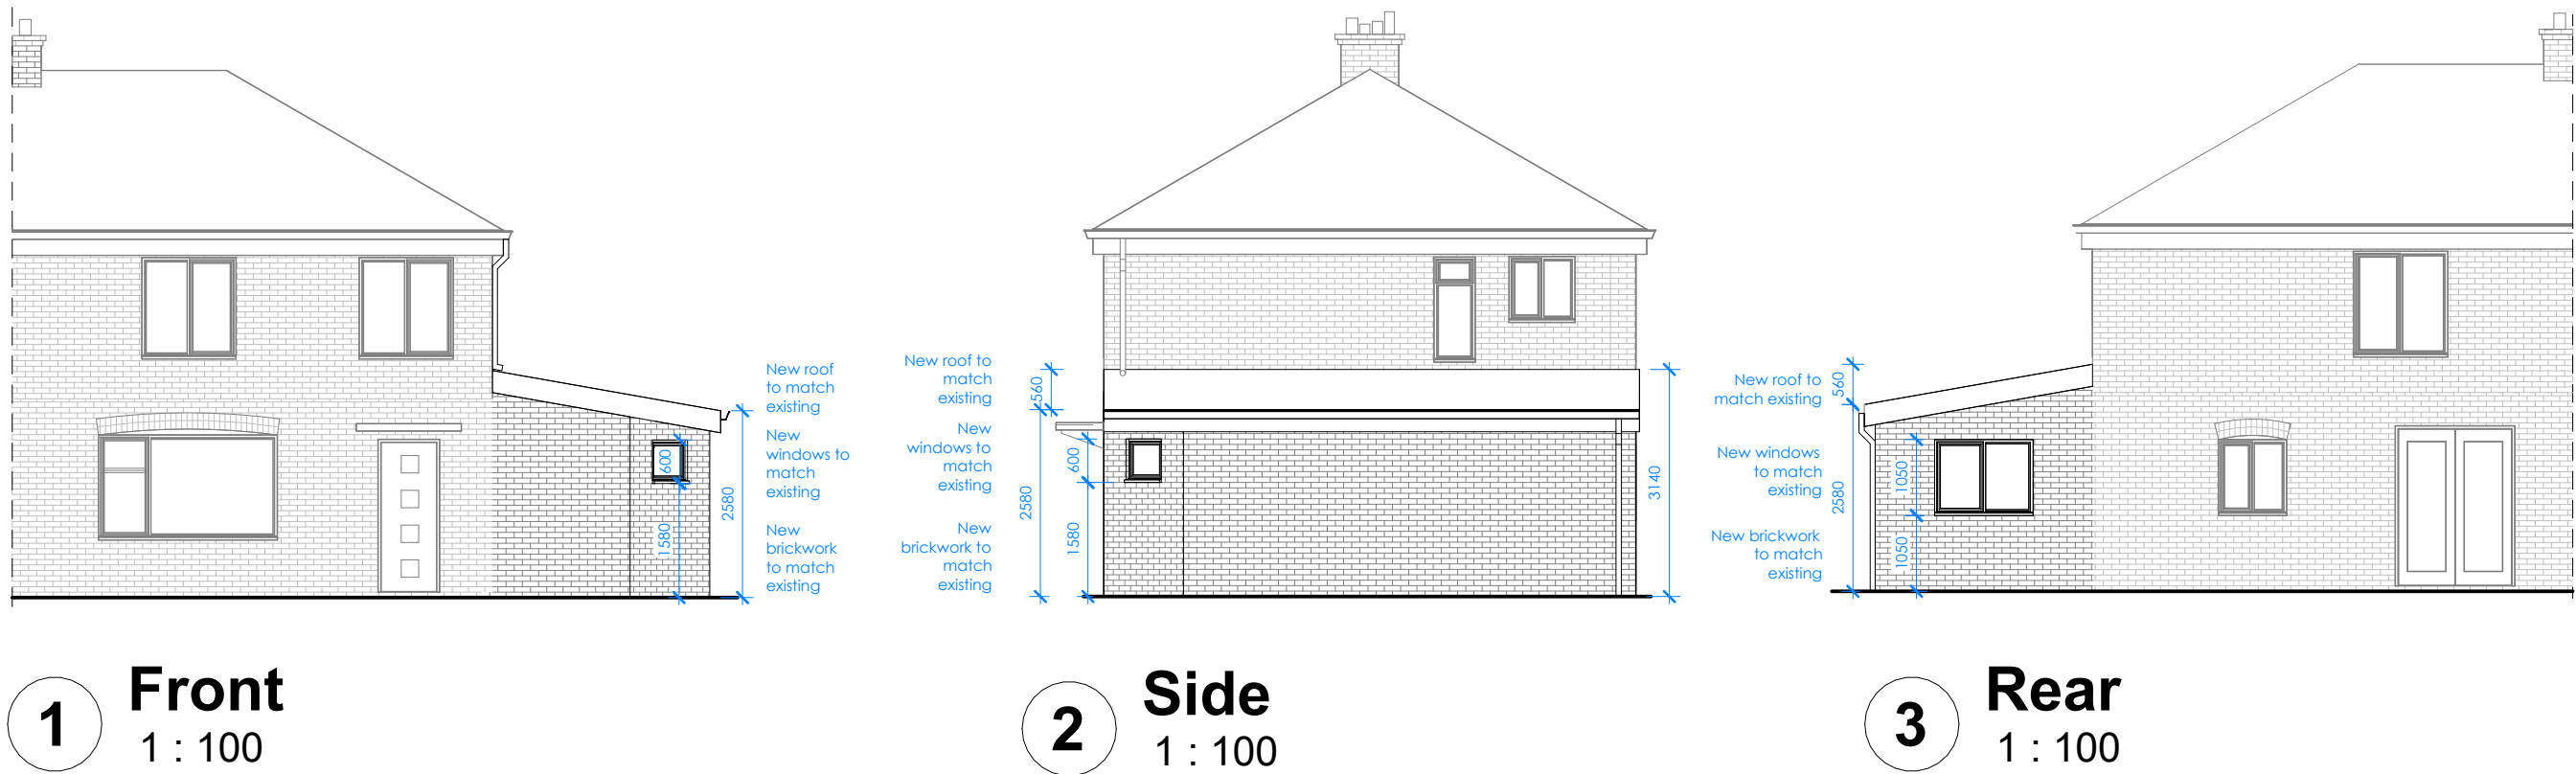

CLIENT: Stuart Outten		REV	DESCRIPTION	DATE	19 Davenport Avenue M26 4HS Proposed Elevations		REVISION
DIOGEL Your Home, Your Safe Place, Your World adam@diogelarchitecture.co.uk / +44 (0)1248 800 321		A	Design Amendments	07.05.2025	SCALE: 1 : 100 DRAWN: BA, MP	JOB / DRAWING No. 1390-02-04-02	A