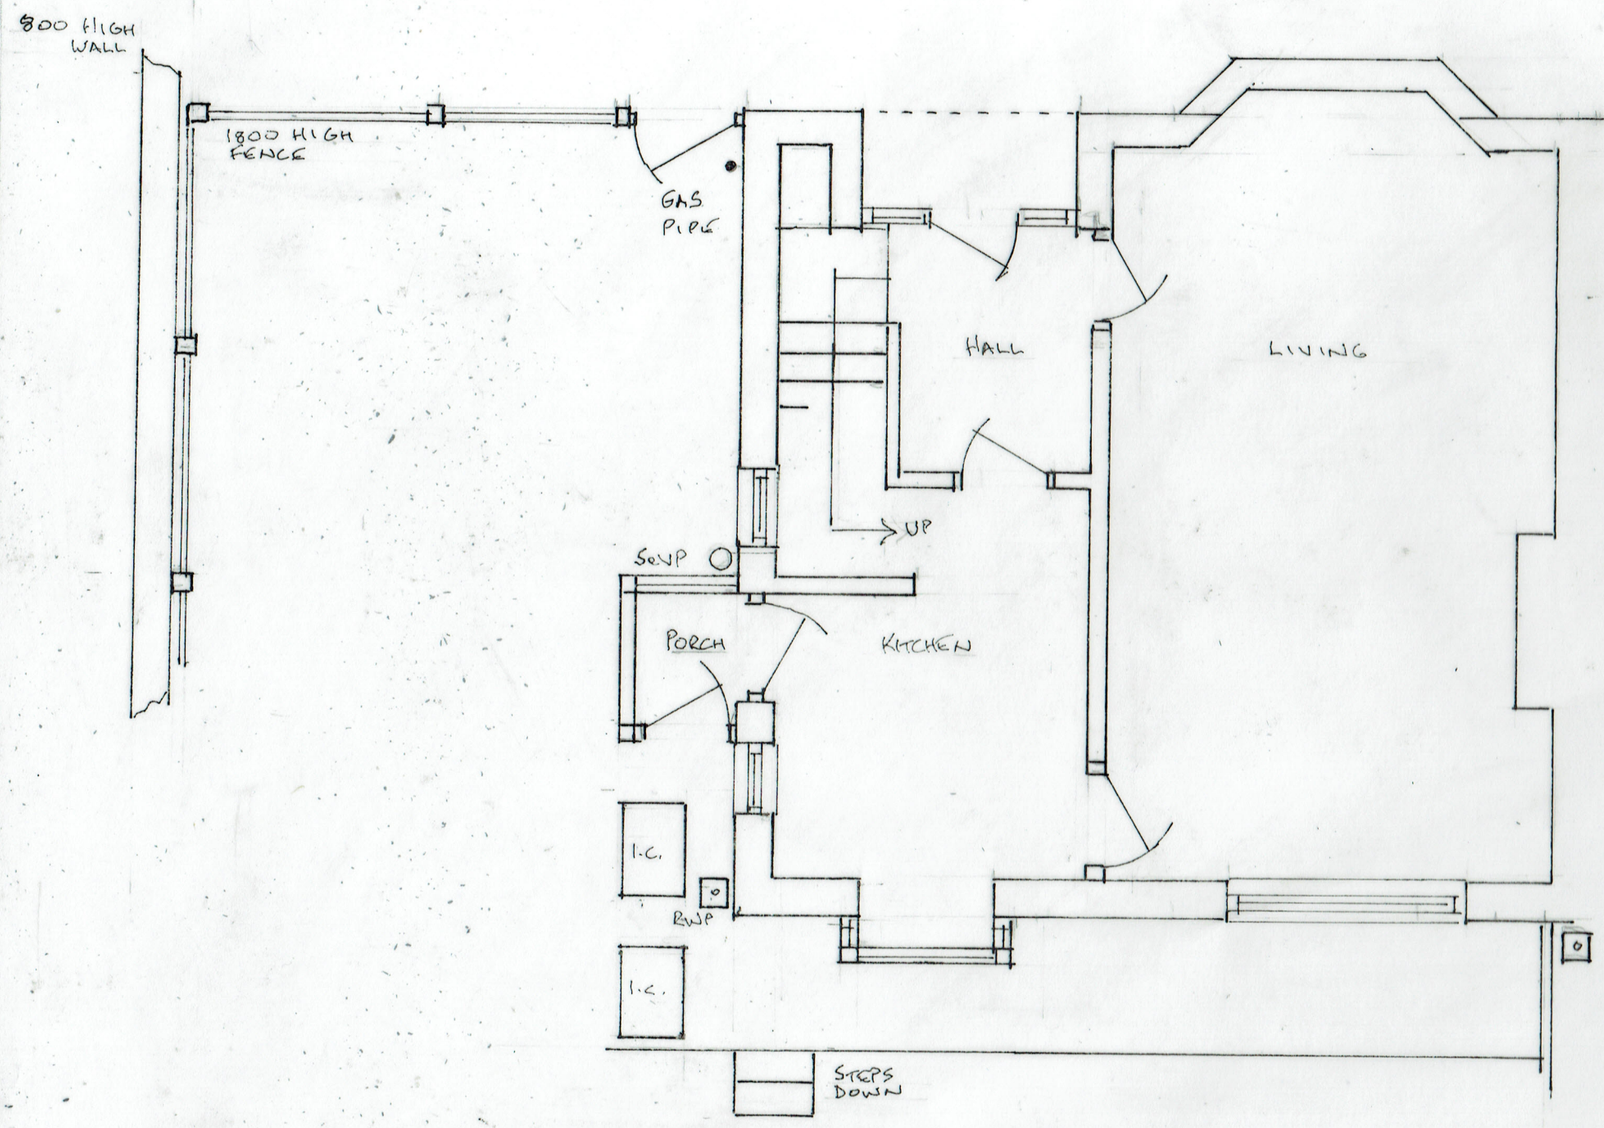

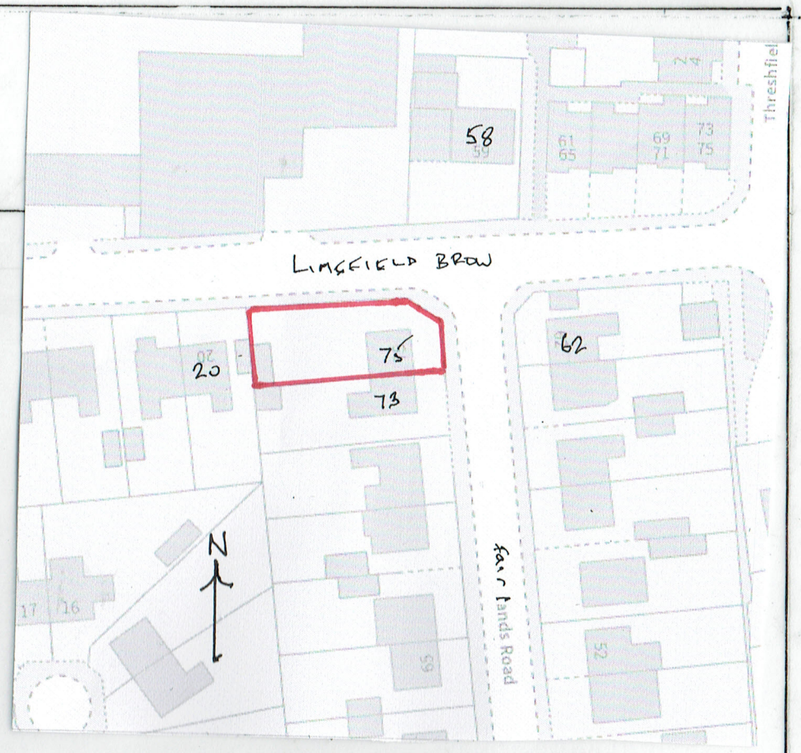

LOCATION PLAN (1:1250)

1 EXISTING PLAN

METRES
0 5
SCALE 1:50@A3

28/06/2025 25/813/01.

SINGLE STOREY SIDE/REAR EXTENSION
75 FAIRLANDS ROAD, BURY BL9 6QB