
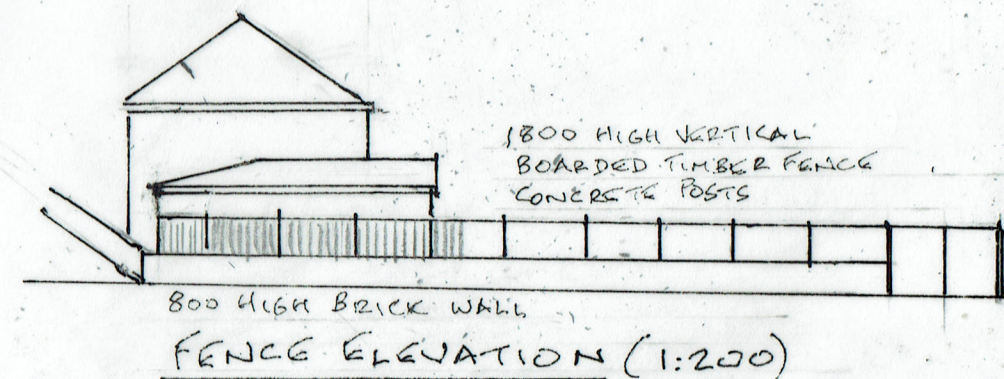
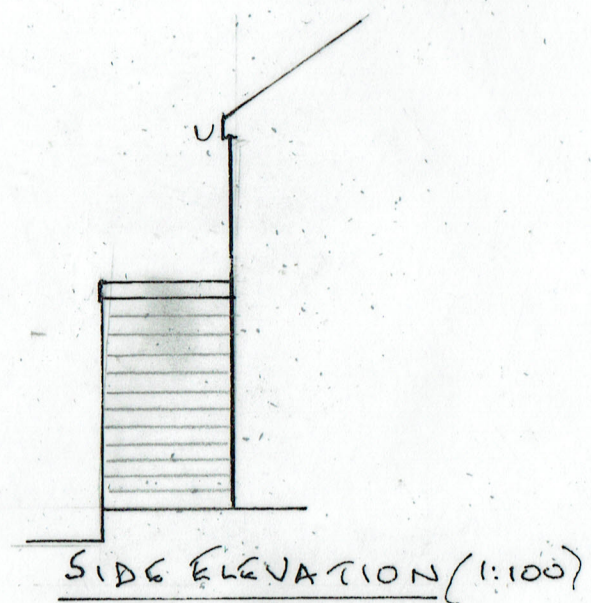


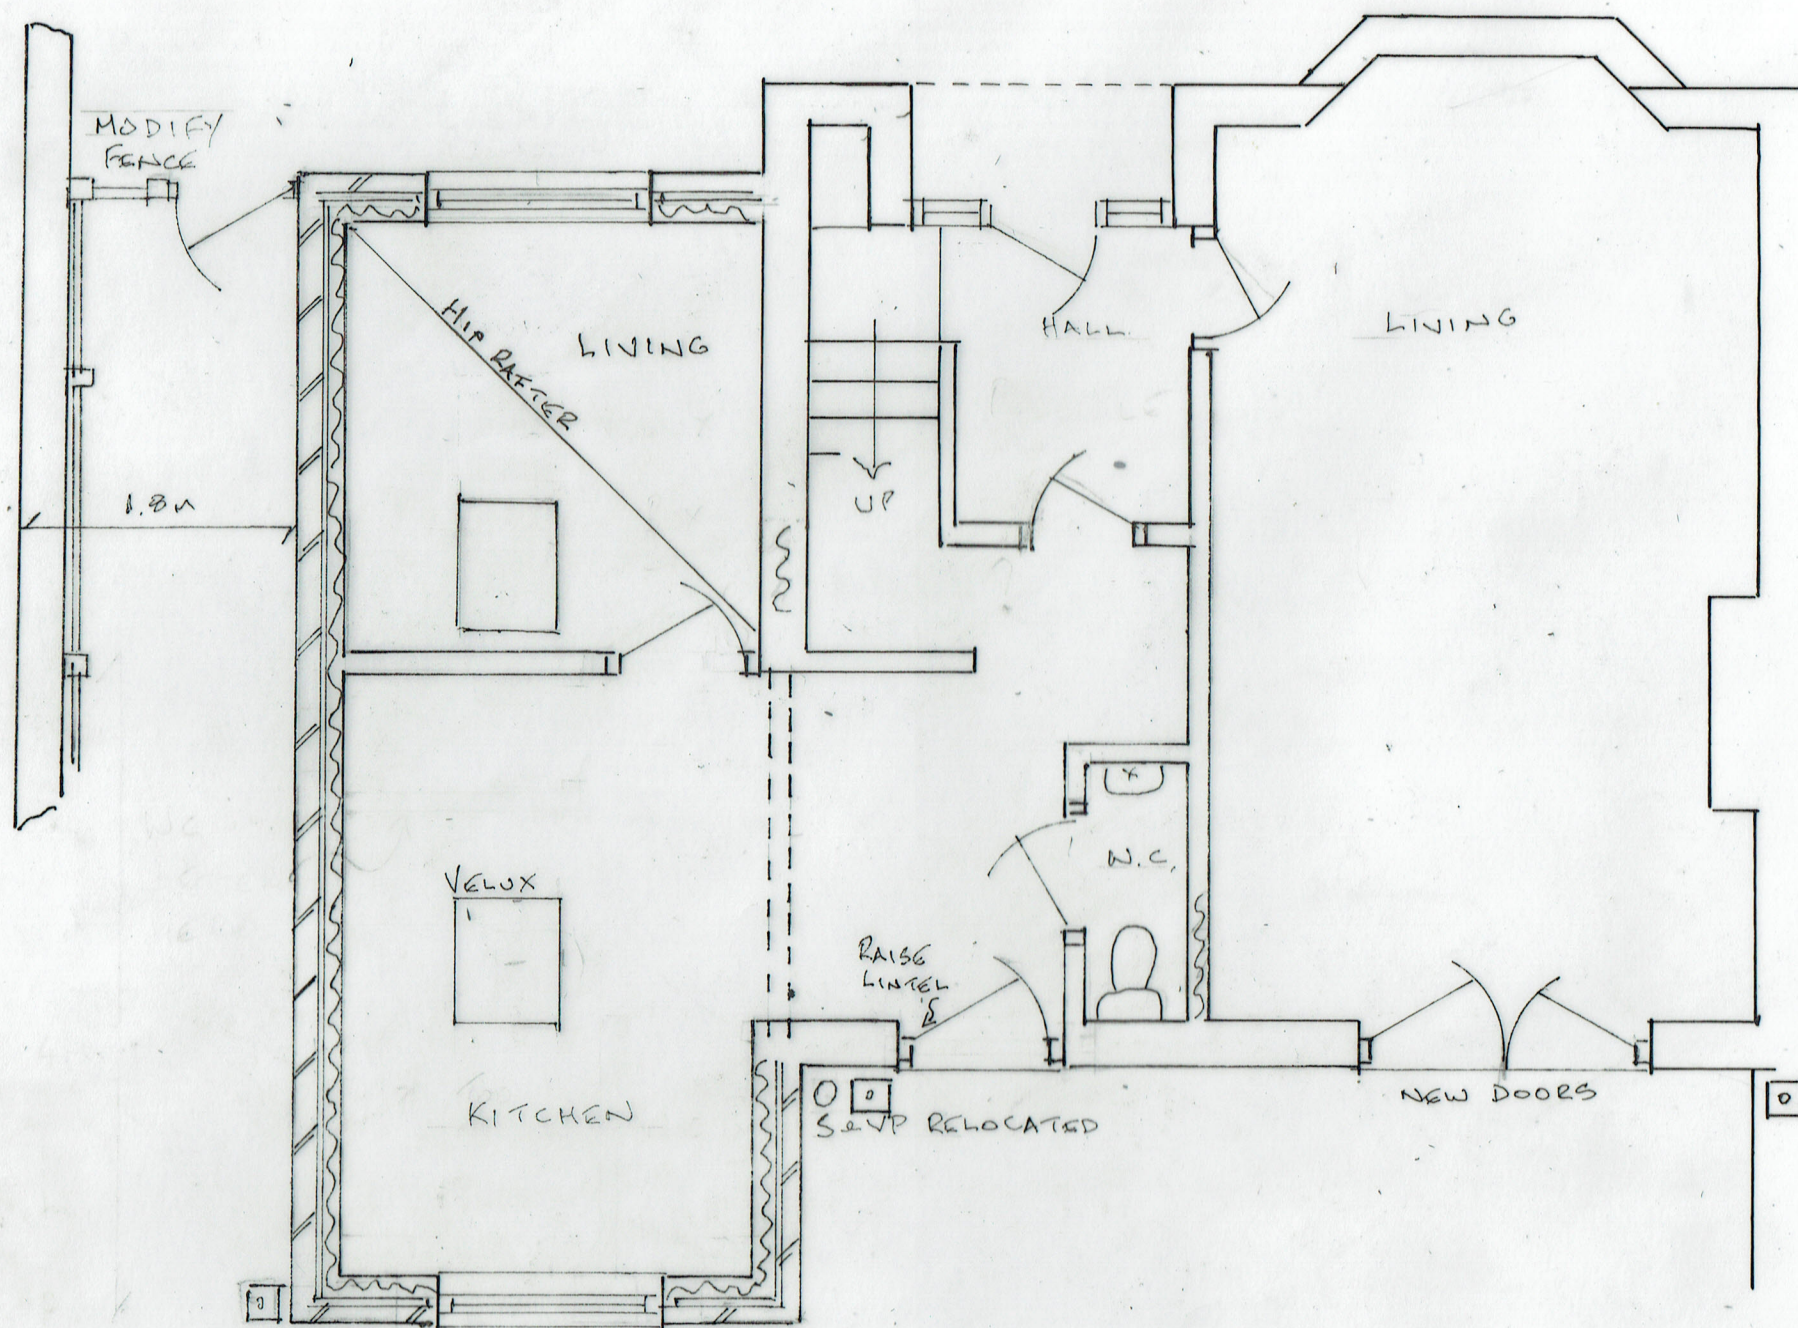

2. PROPOSED PLAN

0 METRES 5
SCALE 1:50 @ A3

28/06/2025

25/8/3/02

SINGLE STOREY SIDE/REAR EXTENSION
75 FAIRLANDS ROAD, BURY BL9 6QB.