



DO NOT SCALE FROM THIS DRAWING.
This drawing is to be read in conjunction with all related drawings. All dimensions must be checked and verified on site before commencing any work or material production. The originator should be notified immediately of any discrepancy.

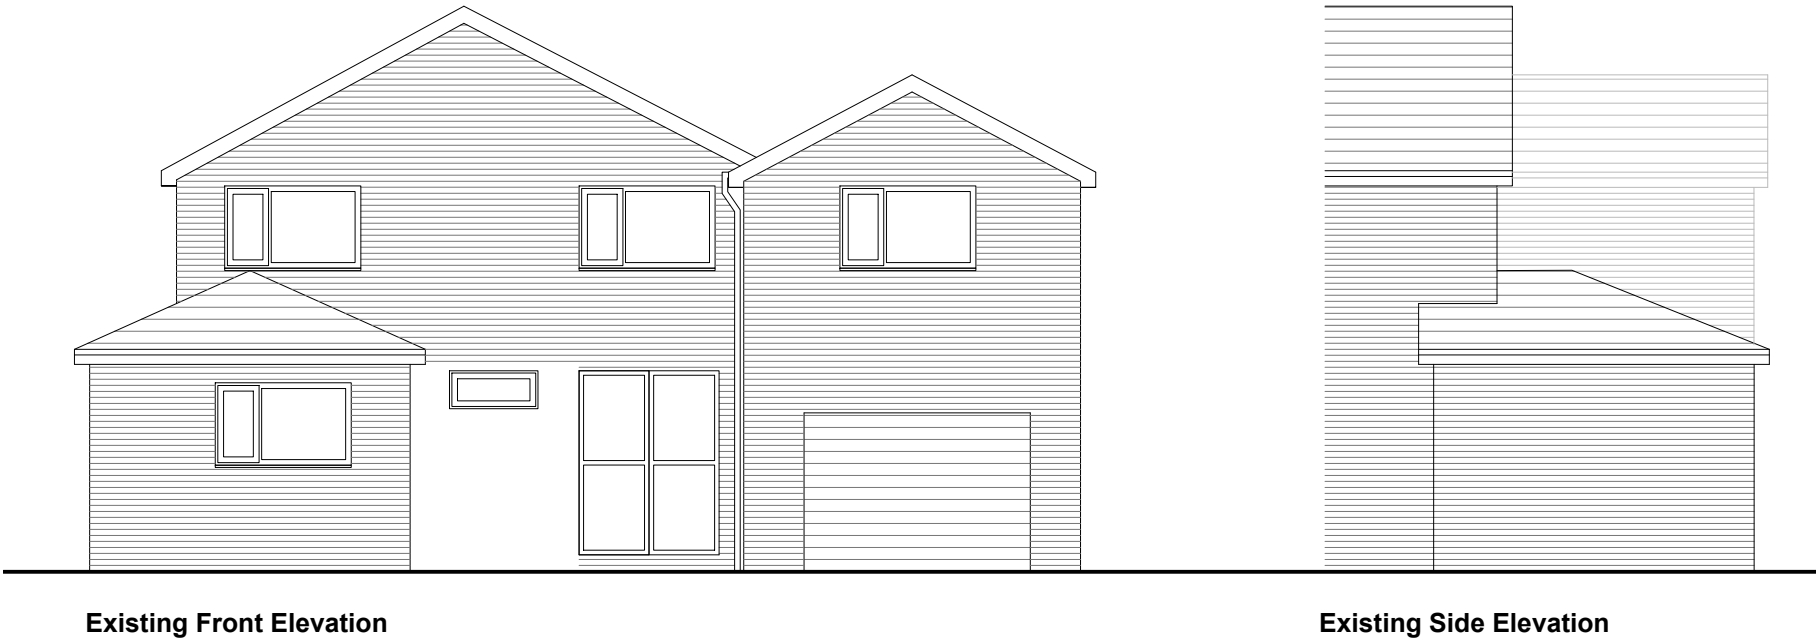

Ronson
building design

Tel:07926826016
craig@ronsonbuildingdesign.co.uk

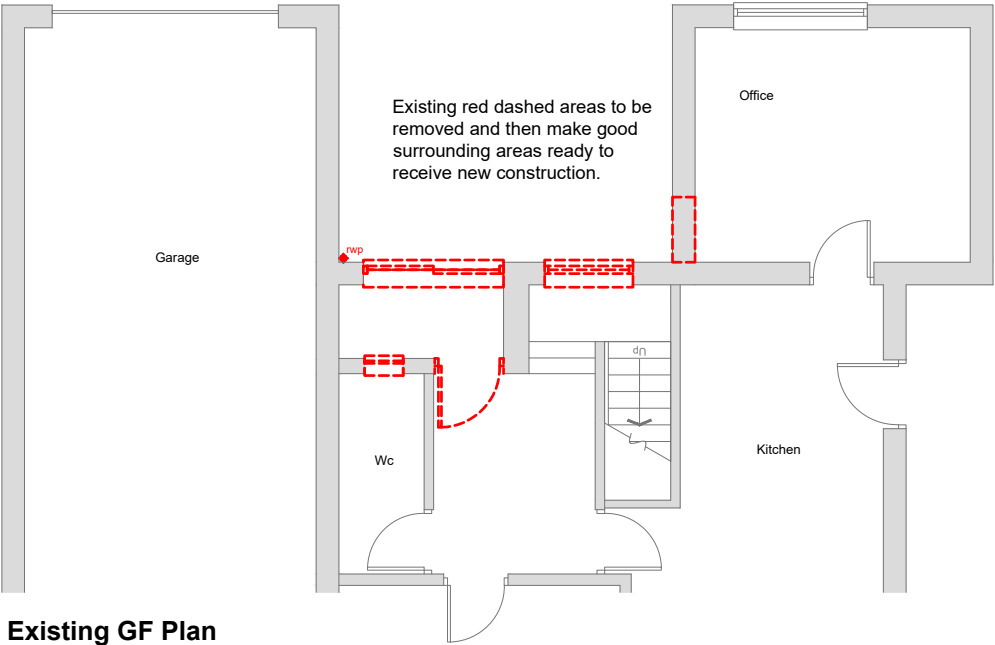

Rev	Date	Description
-----	------	-------------

Issued For : **INFORMATION PURPOSES ONLY**

Client
Mr & Mrs Woodhouse

Project
45 Randle Drive

Scheme - Drawing Title
Existing Plans & Elevations

-/	02	-	Date	11-01-2022
Project No.	Drawing No.	Revision	Scale	1:100 @A3