


[illegible]

ALL DIMENSIONS TO BE CHECKED ON SITE
PRIOR TO ORDERING OR ERECTING MATERIAL.
DO NOT SCALE.

J. KENDAL
9 SOUTH SQUARE
THORNTON-CLEVELEYS
FYS LP

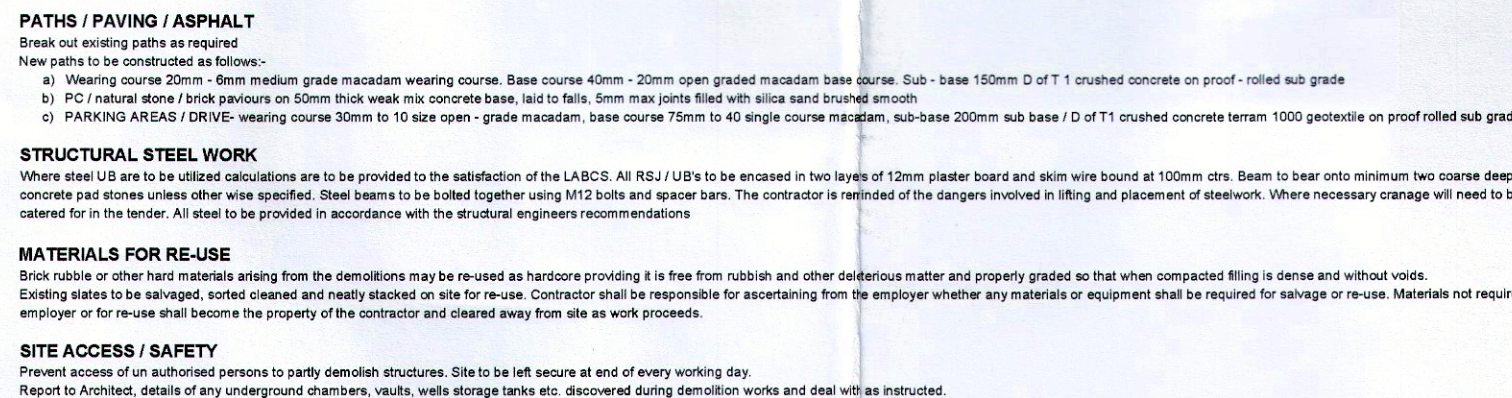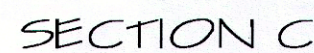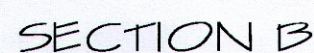

tel No. 0259 851962
Mob No. 07703 548891

Drawing Title
PROPOSED SINGLE STOREY REAR
and FIRST FLOOR BED RM EXT.N

Project Title
Mr and Mrs A. MIHELL
48 WOODHEY ROAD, RAMSBOTTO
BURY, BLO 9RB

REV.	DRG.NO. JPP / 2065_004
DATE SEPT 2021	SCALE 1:50 @ A1