


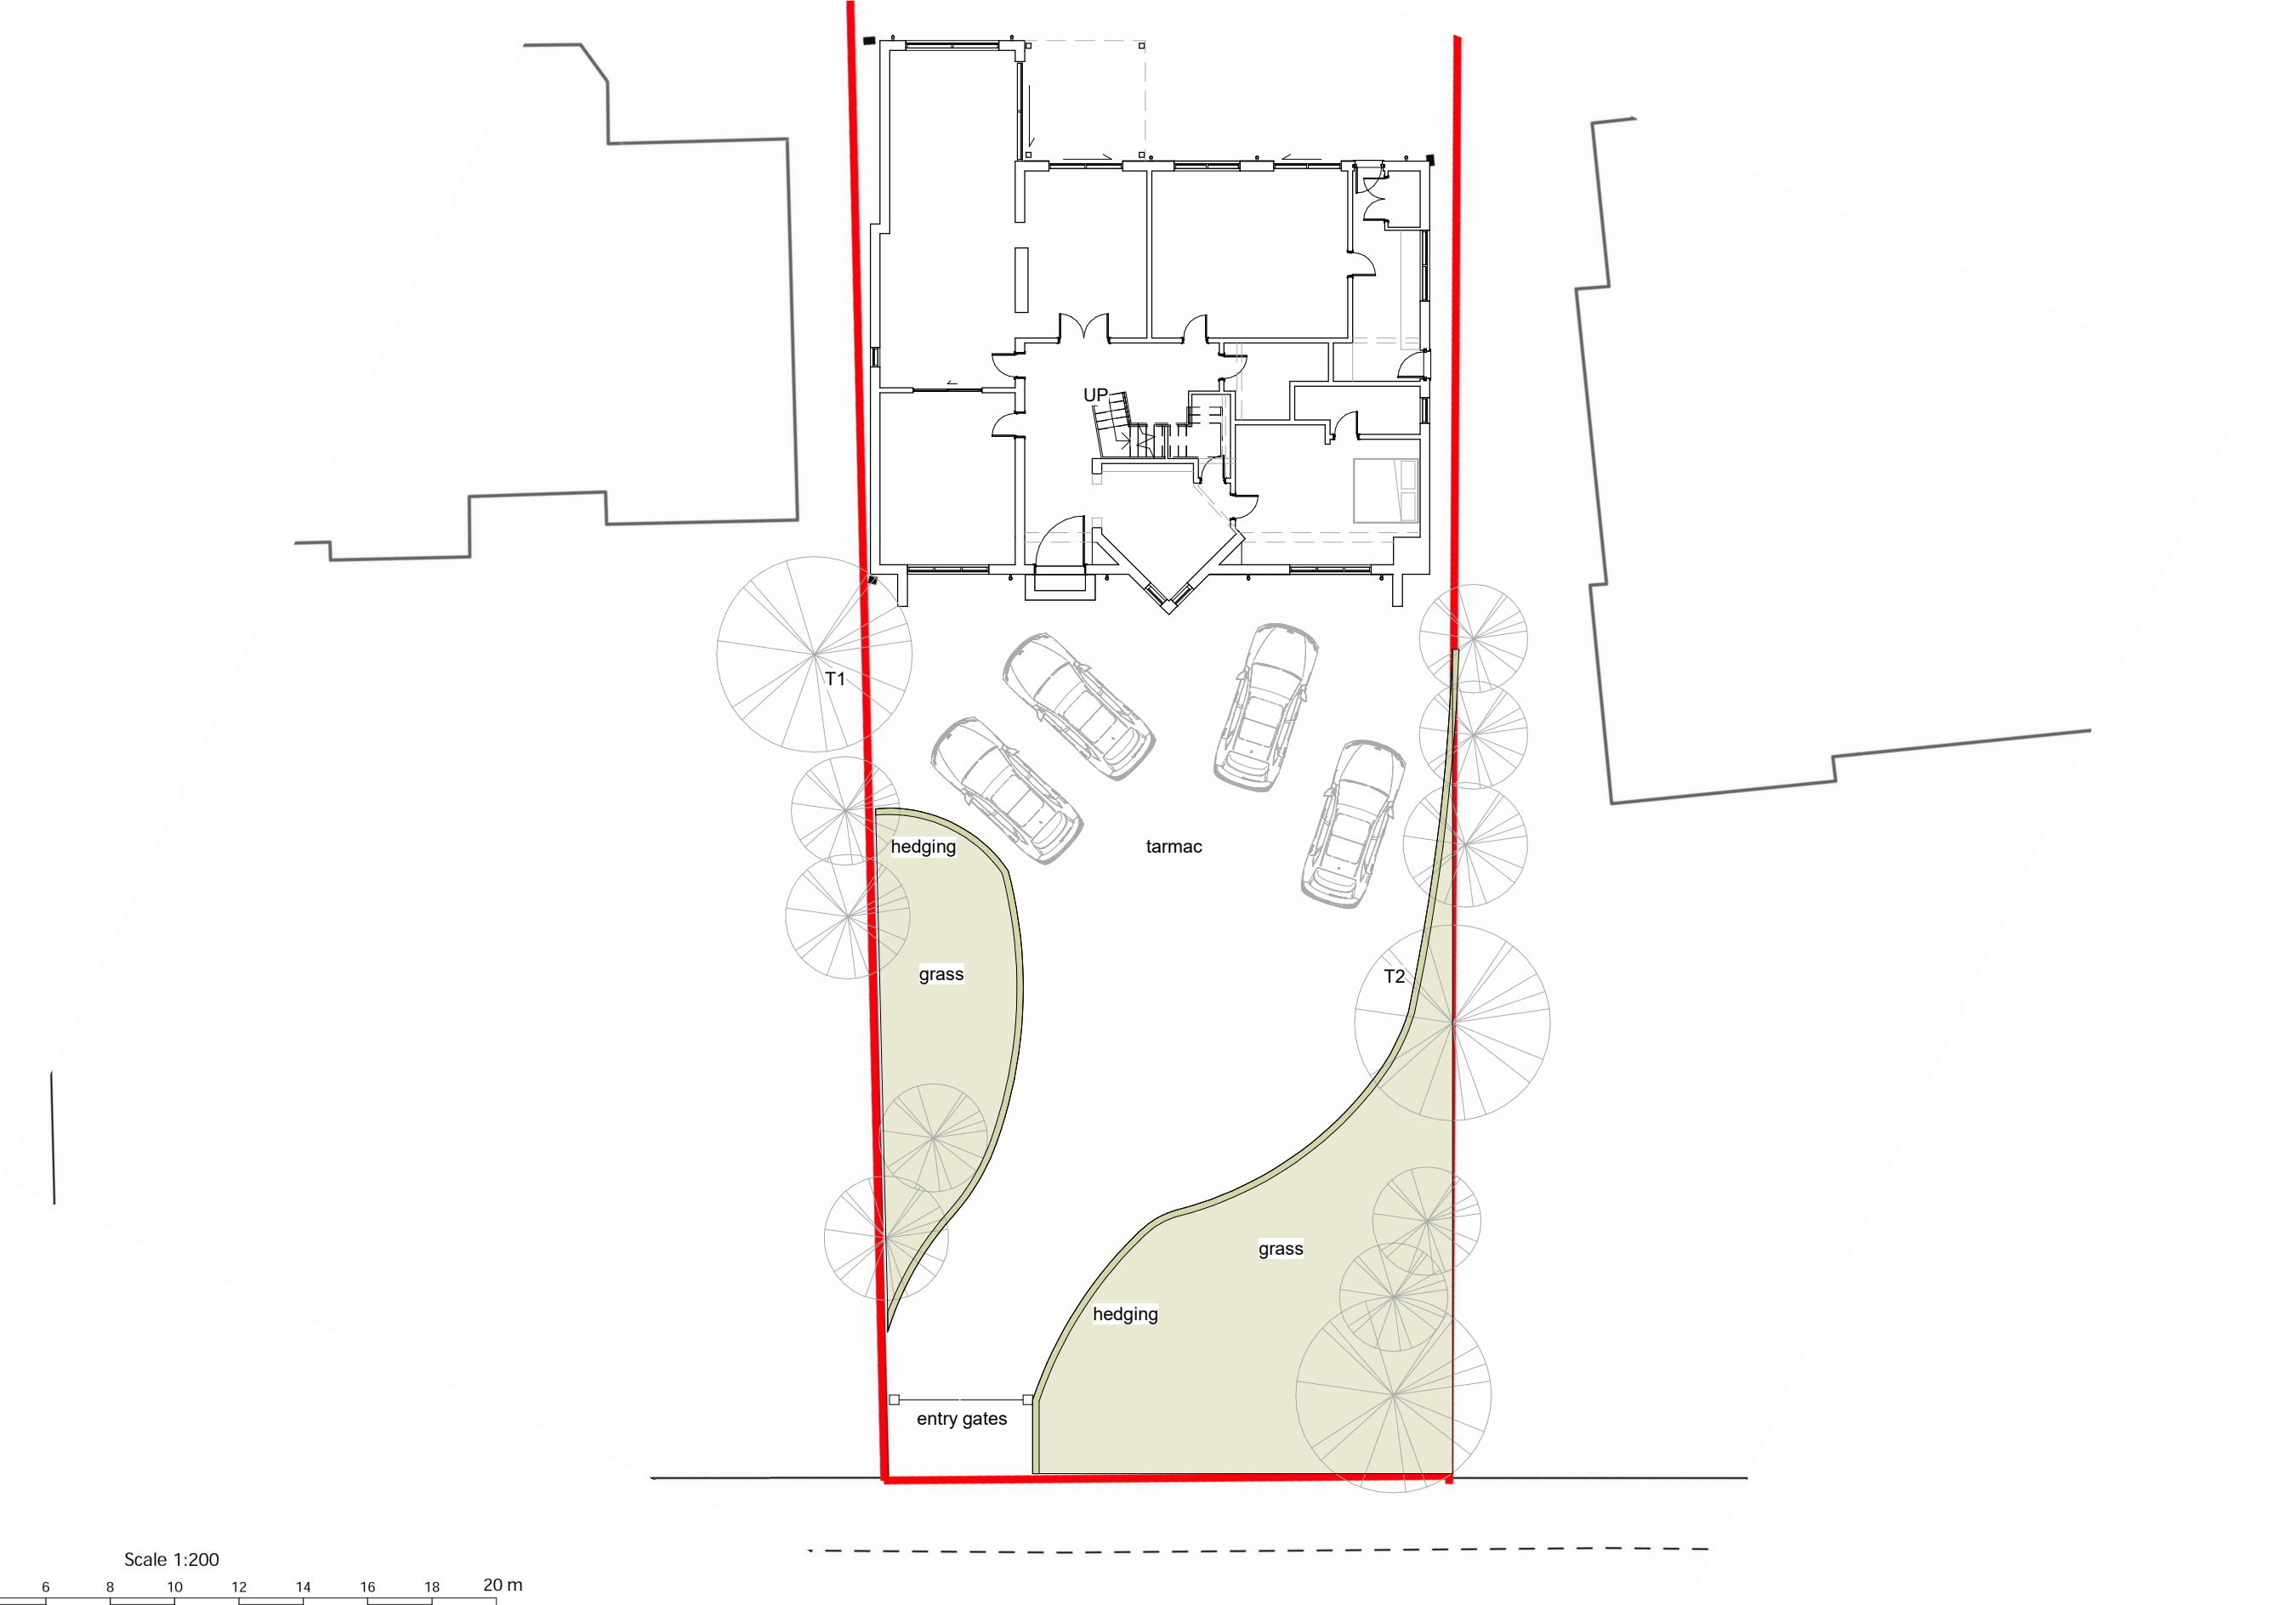

|   |          |             |      |  |  |  |  |                 |                                    |
|---|----------|-------------|------|--|--|--|--|-----------------|------------------------------------|
| <div>DISCLAIMER:</div> <div>This drawing is the copyright of ZH Architectural Services.</div> <div>It must not be reproduced or used in any way without written permission from ZH Architectural Services.</div> <div>Do not scale from this drawing.</div> <div>Builder to verify all dimensions, heights and levels prior to commencement of work.</div> <div>No encroachment on to neighbours property without written permission.</div> | revision | description | date |  |  |  |  | scale1:200 @ A3 | project20 Ringley Road, Whitefield |
|   |          |             |      |  |  |  |  | statusPlanning  | titleDriveway plan                 |
|   |          |             |      |  |  |  |  | revision        |                                    |
|   |          |             |      |  |  |  |  |                 | drawing numberRL-009               |
|   |          |             |      |  |  |  |  |                 |                                    |

