


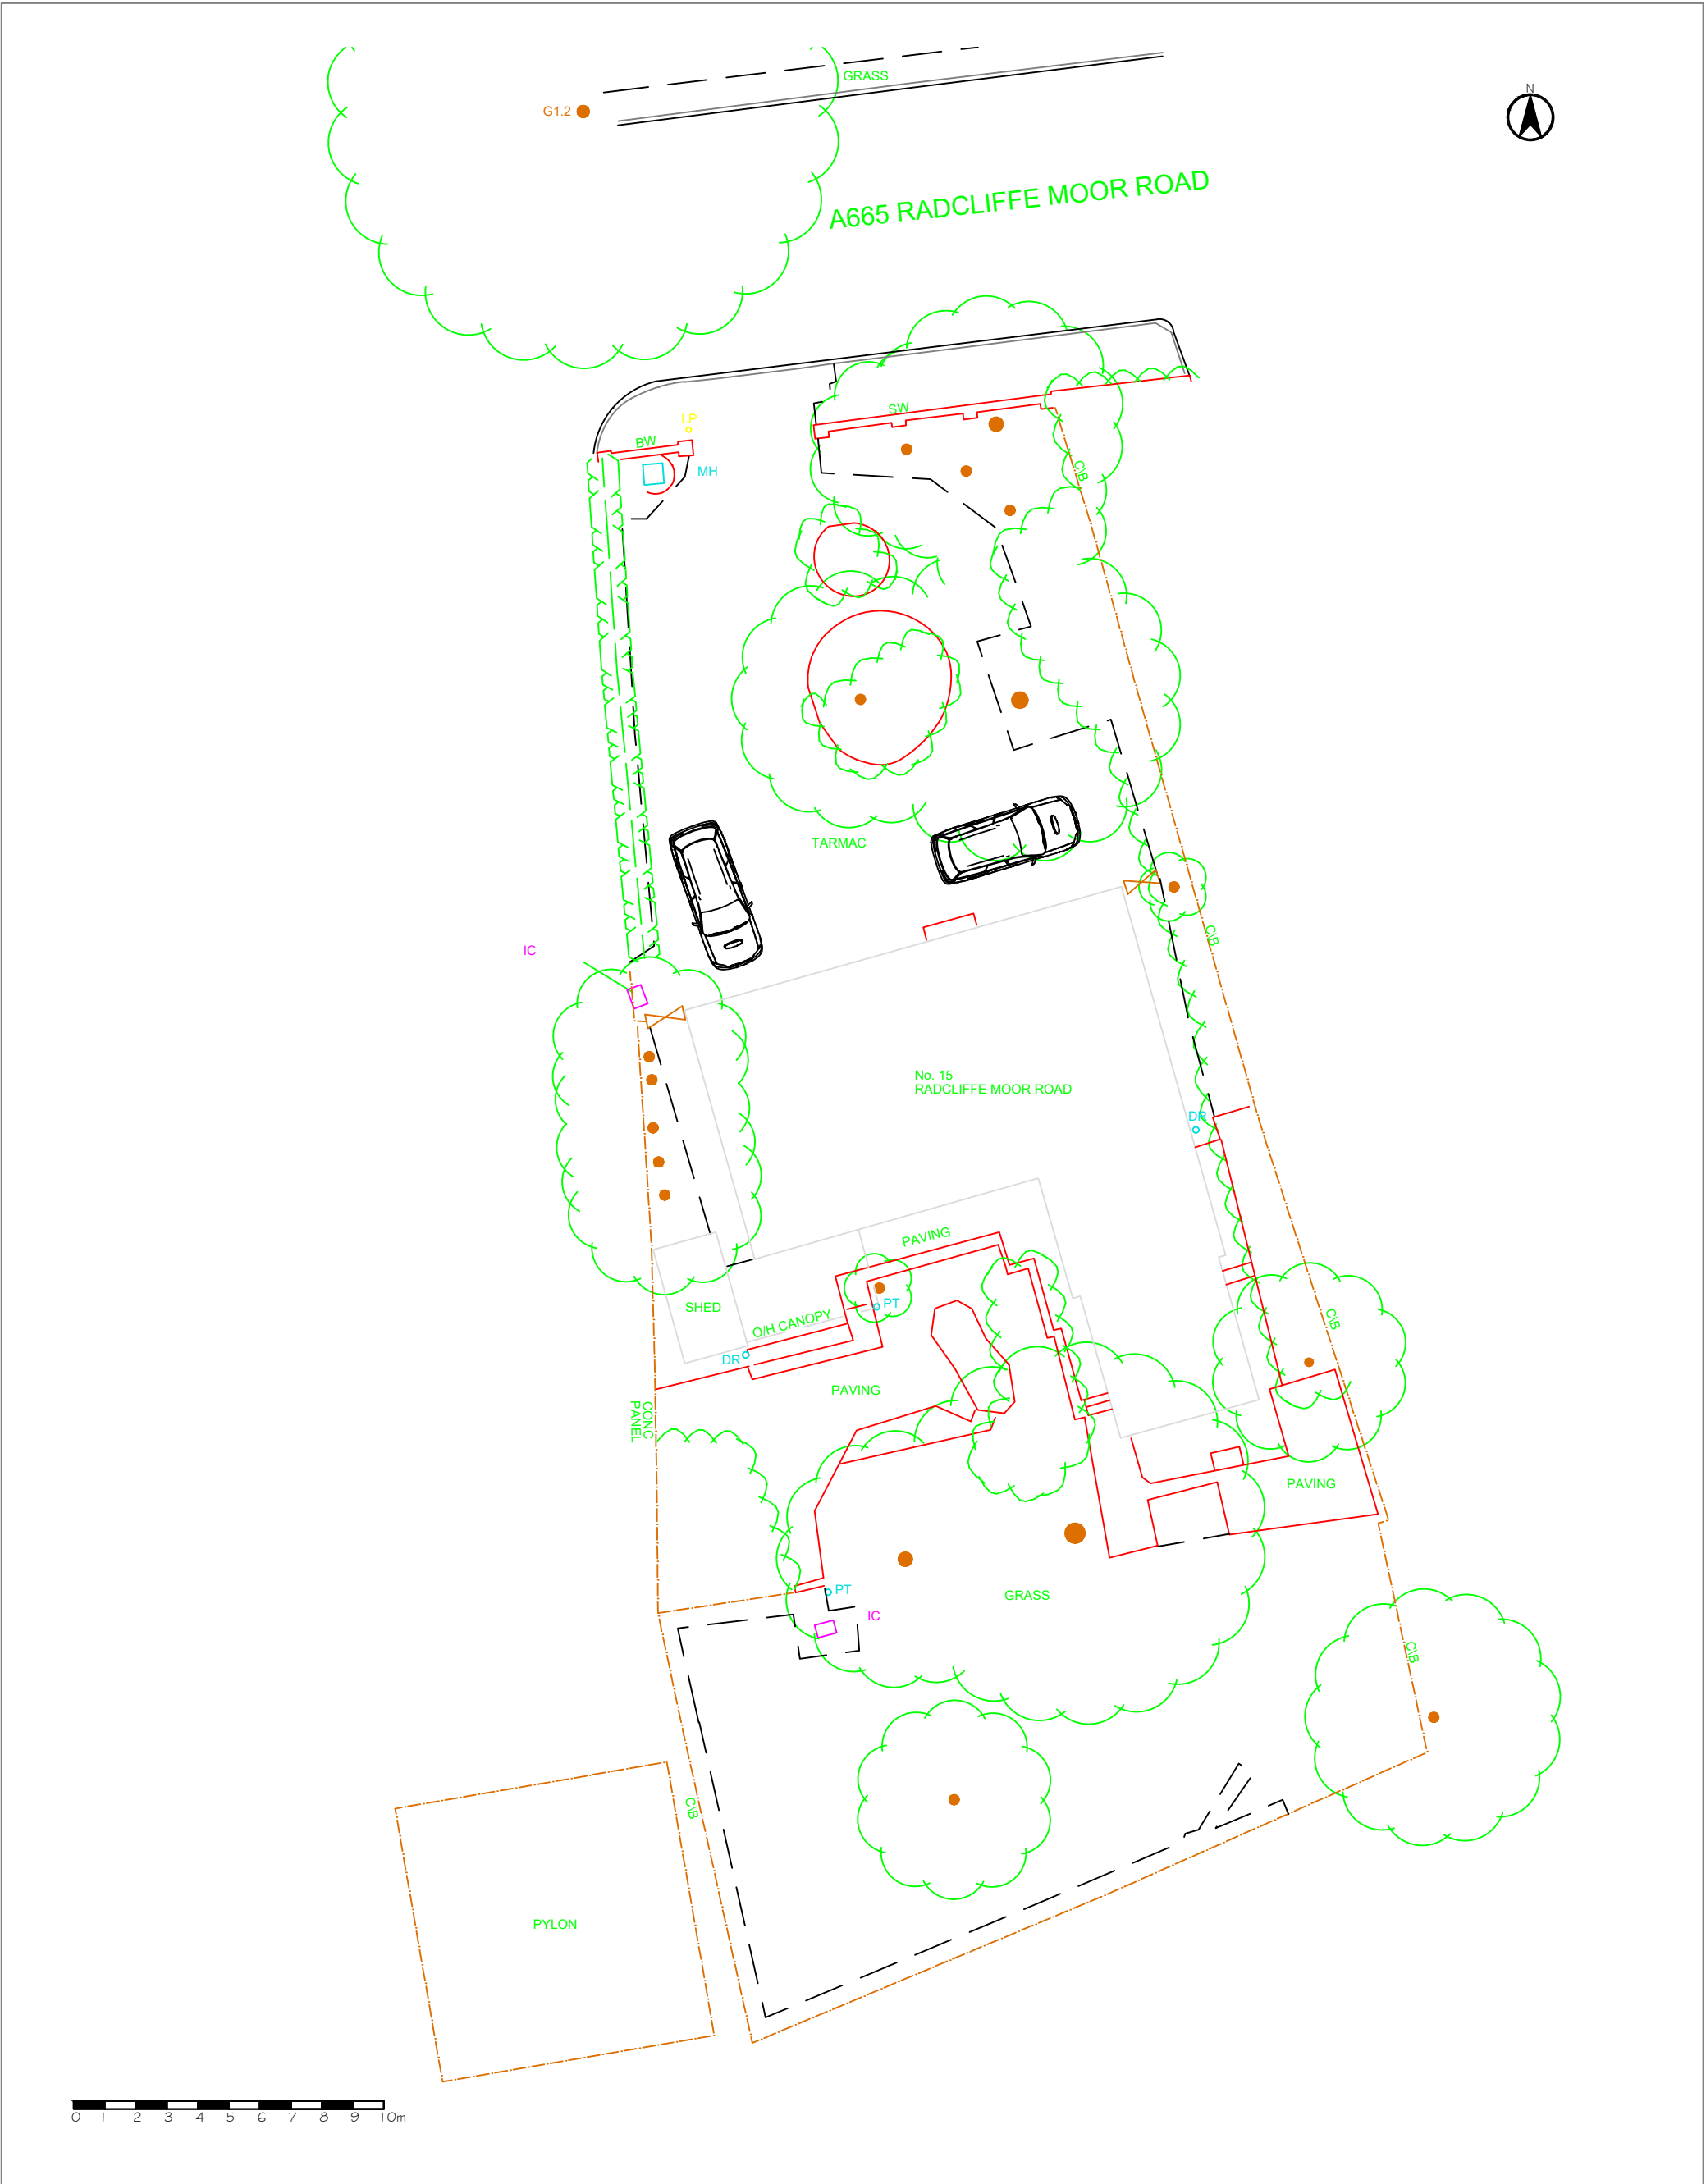

Do not scale from this drawing.	Client: Progress Housing Association Ltd Project: 15 Radcliffe Moor Road, Radcliffe	Scale: 1:200 ©A4 Date: 12/01/26		Watts. Watts Group Limited St James Street 7 Charlotte Street Manchester M1 4DZ T: 0161 831 6180 watts.co.uk Belfast Bristol Cardiff Glasgow Leeds London Manchester
Amendments:		Drawn: GB Checked: NL		
		Drg.no: 202509/05	Rev: A	
	Title: Existing External Areas			