


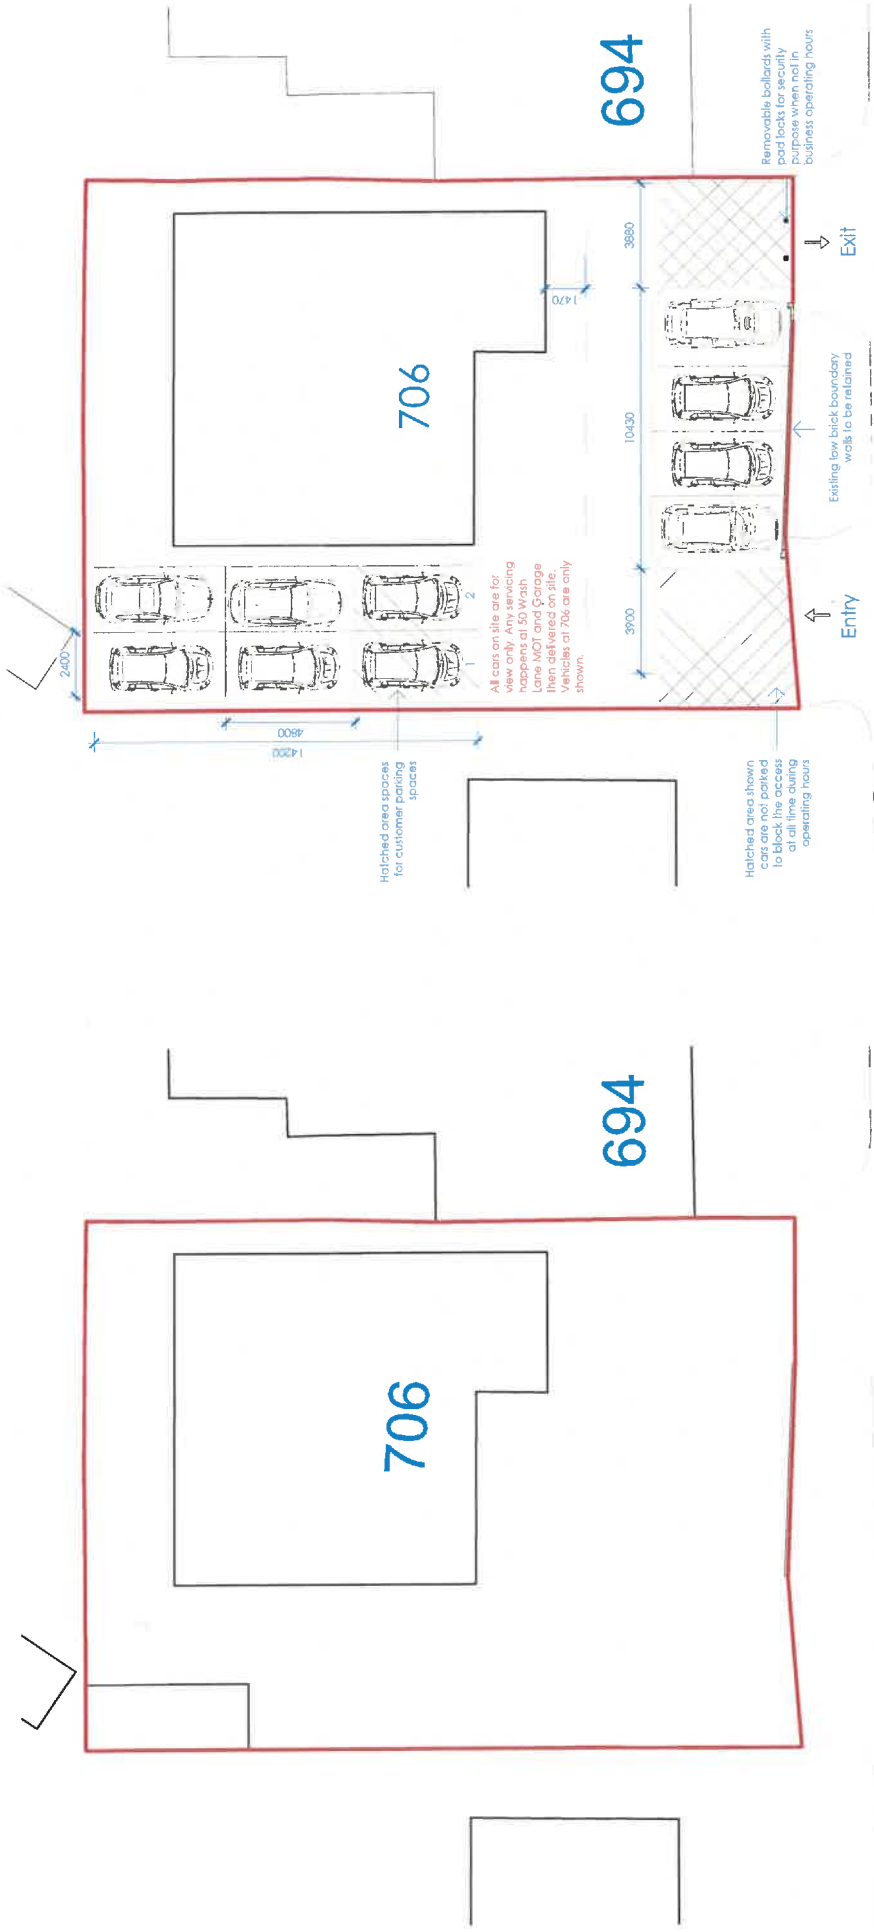

1 Existing
1 : 200

2 Proposed
1 : 200

CLIENT: Sibtain Javed		706 Walmersley Road BL9 6RN Site Layout Plan		REVISION D
© Copyright Diogel Architecture. All dimensions to be included and worked on site. The drawings to be used in conjunction with all other relevant drawings and specifications. Any dimensions or details shown on the drawings are to be reported immediately to Diogel Architecture. This drawing is not to be used for construction or other purposes unless marked 'Issued for construction'. Dimensions and area schedules are subject to change.		Plans amendments Plans amendments Layout Amendments Plans amendments		JOB / DRAWING No. 1310-02-02-01
		A B C D		DATE 03.12.24 22.01.25 10.02.25 18.02.25