




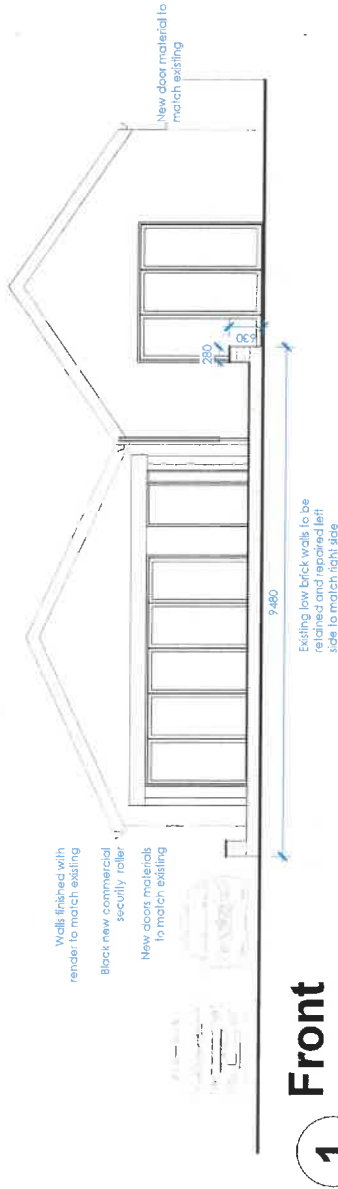

1 Front
1 : 100

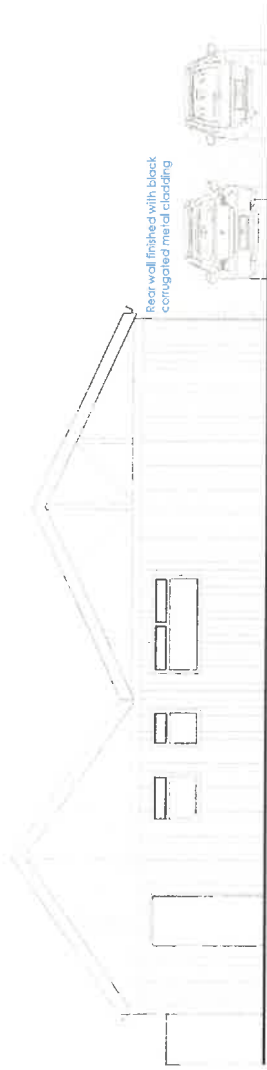

2 Rear
1 : 100

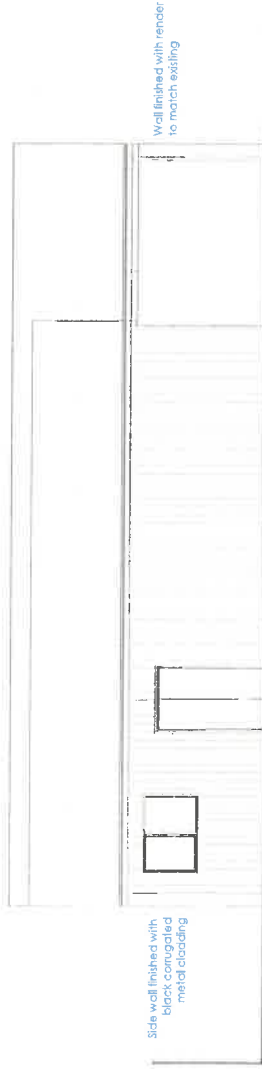

3 Side
1 : 100



CLIENT: Sibtain Javed		706 Walmersley Road BL9 6RN Proposed Elevations		REVISION C
DIOGEL Your Home, Your Safe Place, Your World! sibtainjaved@diogelarchitecture.co.uk / +44 (0)1234 700 145		Plans amendments Layout amendments Plans amendments		03.12.24 10.02.25 18.02.25
© Copyright Diogel Architecture. All dimensions to be checked and verified on site. This drawing is to be read in conjunction with the specification and other drawings. No part of this drawing may be reproduced without the written permission of Diogel Architecture. This drawing is not to be used for construction or any other purpose unless marked 'Issued for construction'.		SCALE: 1 : 100		JOB / DRAWING No. 1310-02-04-02
Dimensions and area schedules are subject to change.		DRAWN: MP		