



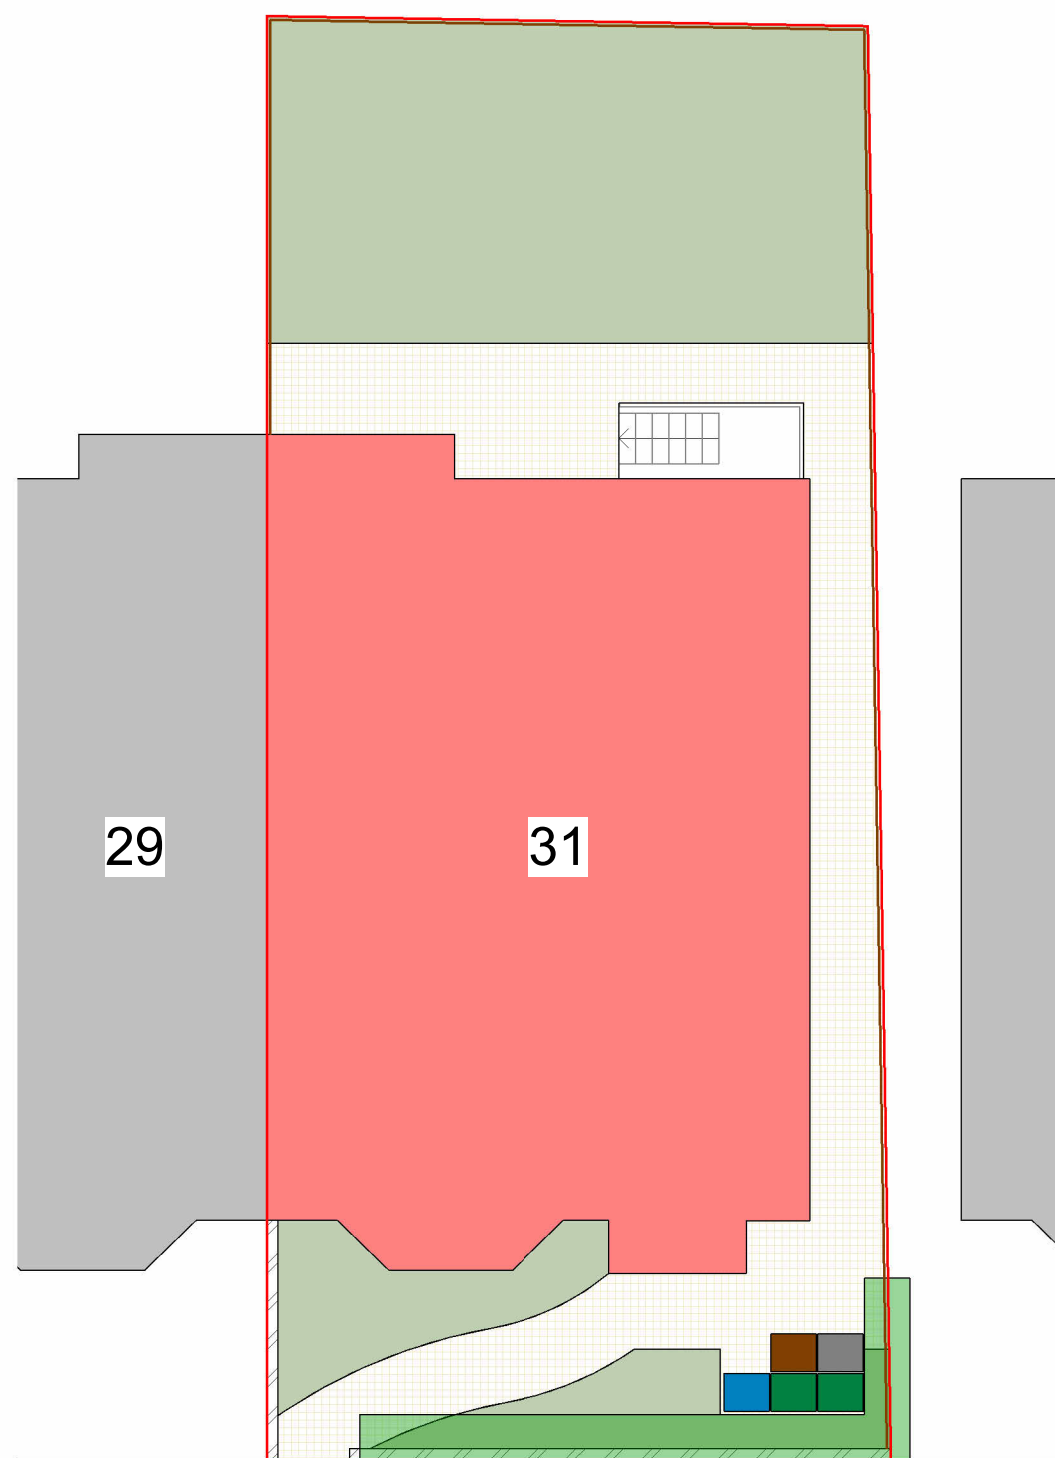



HILTON CRESCENT

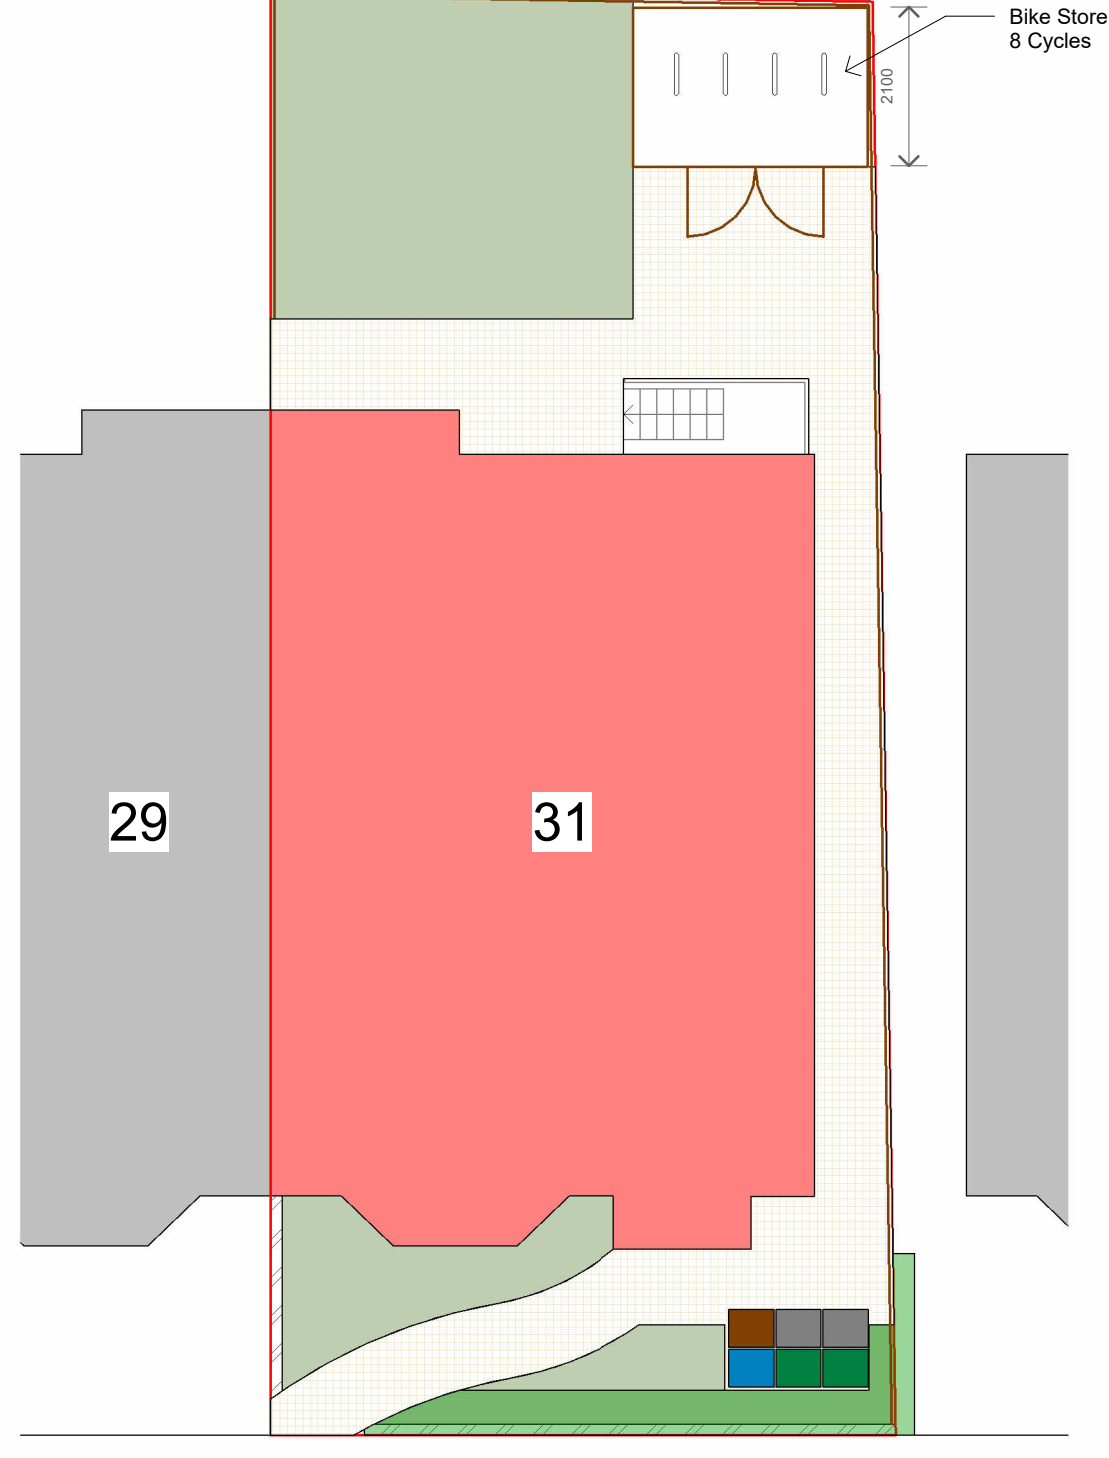

HILTON CRESCENT

- ### Site Key
- | | |
|---|--------------------------|
|  | Grass |
|  | Paving Stones |
|  | Timber Fencing |
|  | Brickwork |
|  | Existing Building |
|  | 360L Grey Bin |
|  | 360L Brown Recycling Bin |
|  | 360L Blue Recycling Bin |
|  | 360L Green Recycling Bin |

Bike Store
8 Bike Stores
Refer to document attached for
proposed bike store information
- TBSC_8SpAmazonEco_Swing_
DR 00-1

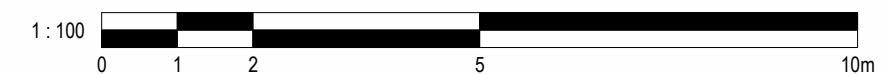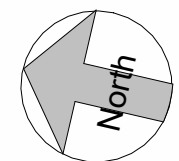

PROJECT	31 Hilton Crescent	PROJECT NUMBER		DRAWING NUMBER		REV		GOLD SKETCH STUDIOS www.goldsketch.co.ukinfo@goldsketch.co.uk0161 792 9595			
TITLE	Site - Existing & Proposed	GSS24129		502		2					
STATUS	DESIGN	DRAWN BY	CHECKED BY	DATE	SCALE (@ A1)	2	Revised Plans				
		JB	SG	13/12/2024	As indicated	1	Revised 502	15/01/2025	CB		
						No.	Description	Date	Initial		

NOTES

© COPYRIGHT : ALL RIGHTS RESERVED.
THIS DRAWING MUST NOT BE REPRODUCED WITHOUT PRIOR WRITTEN CONSENT.
DRAWING TO BE USED FOR THE STATUS INDICATED ONLY.
ALL DIMENSIONS AND SETTINGS ON SITE SHALL BE CHECKED AND CONFIRMED ON SITE. ANY DISCREPANCIES TO BE REPORTED TO THE DESIGNER PRIOR TO THE COMMENCEMENT OF ANY WORK. ALL WORK AND MATERIALS TO BE IN ACCORDANCE WITH CURRENT STATUTORY LEGISLATION, RELEVANT CODES OF PRACTICE AND BRITISH STANDARDS. ALL DIMENSIONS ON THIS DRAWING ARE IN MILLIMETRES (UNLESS OTHERWISE STATED).