

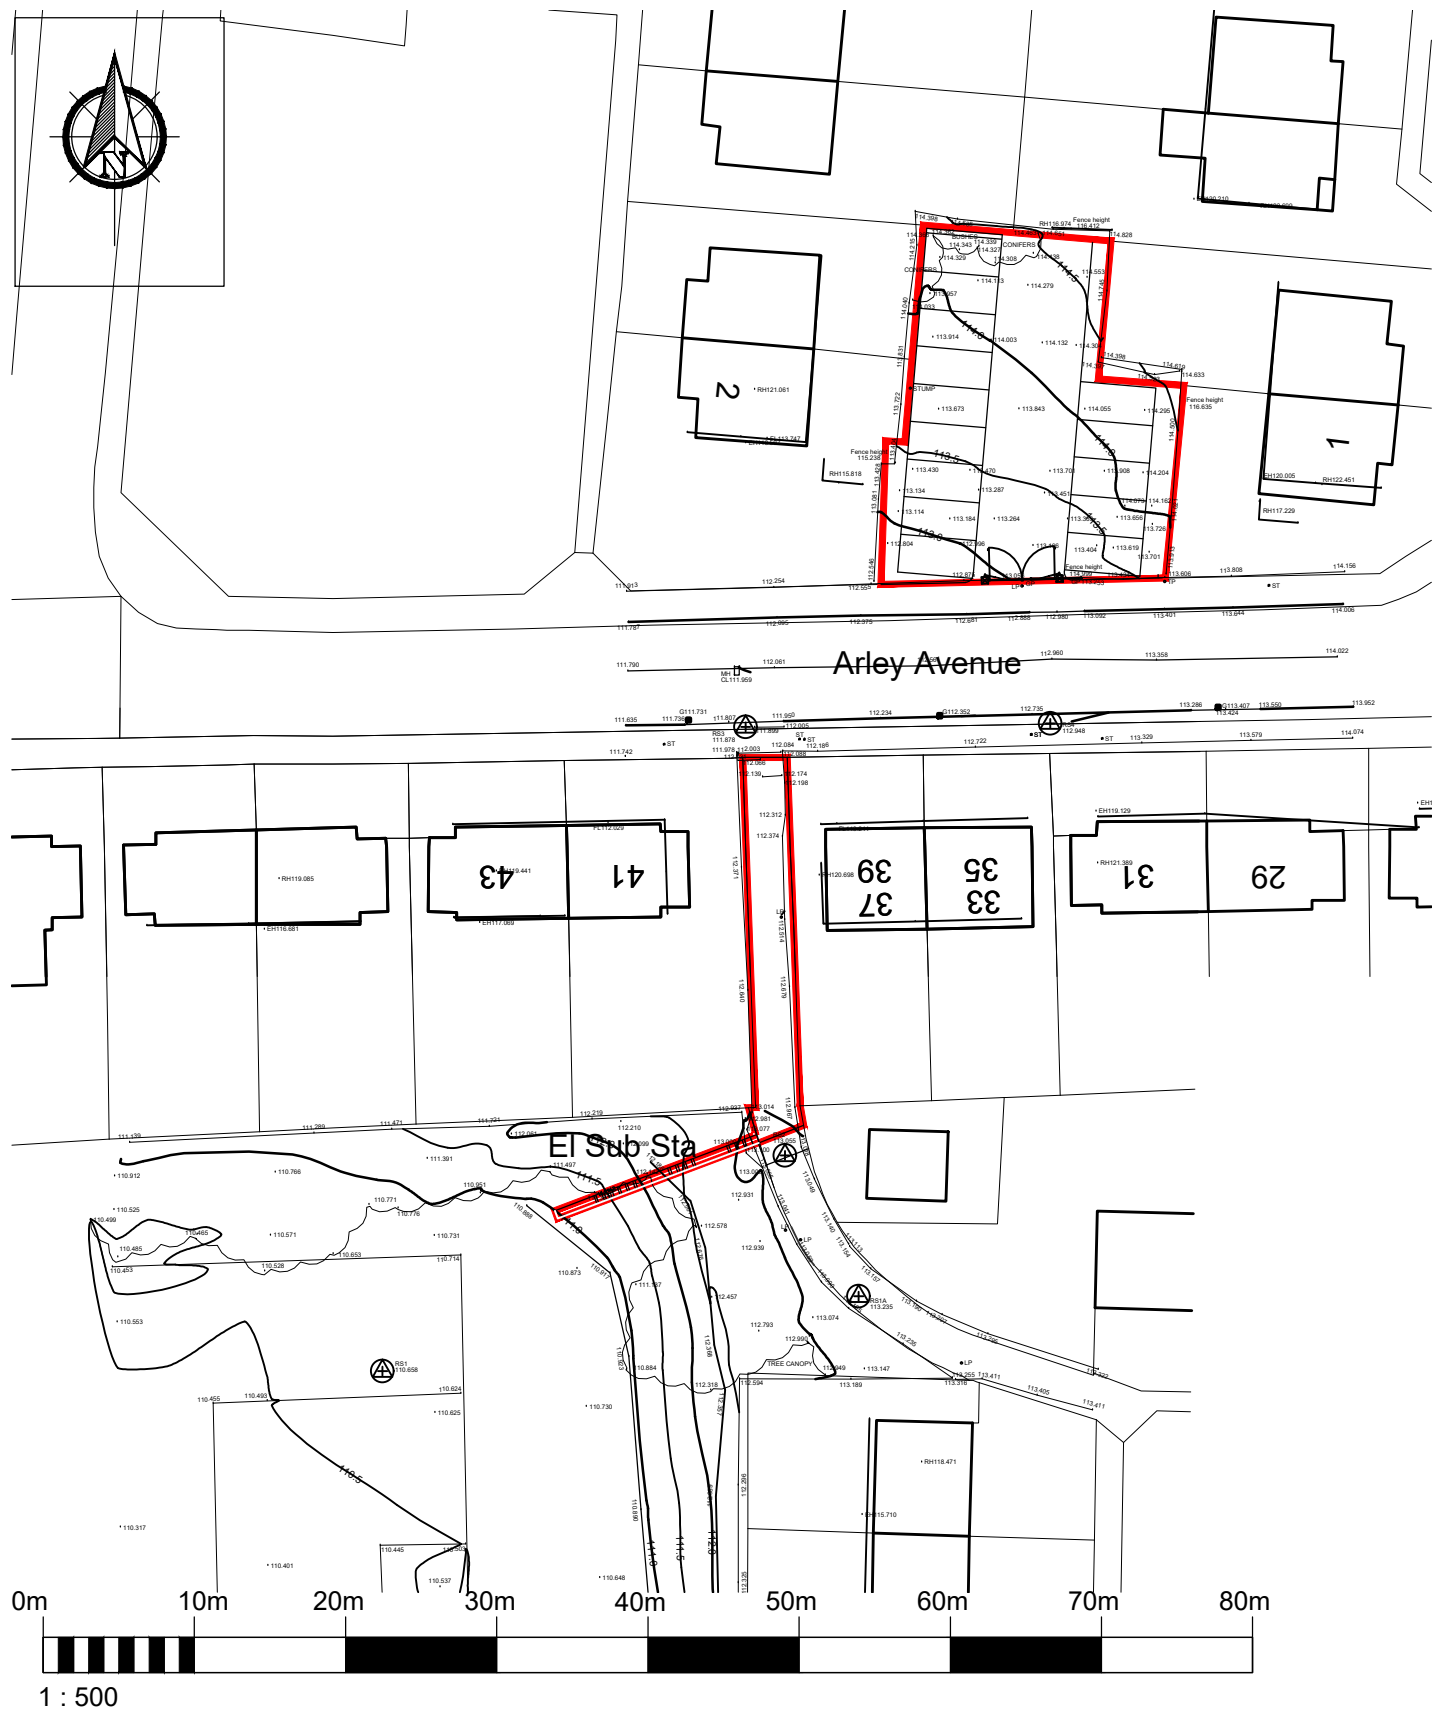
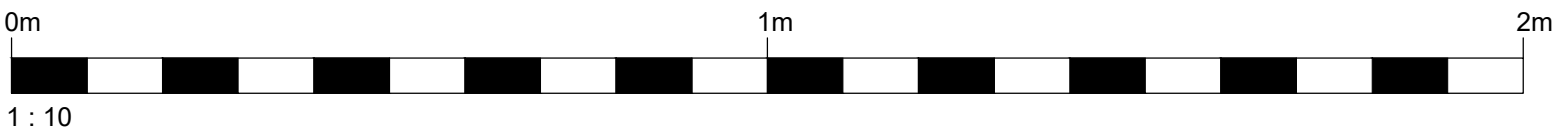


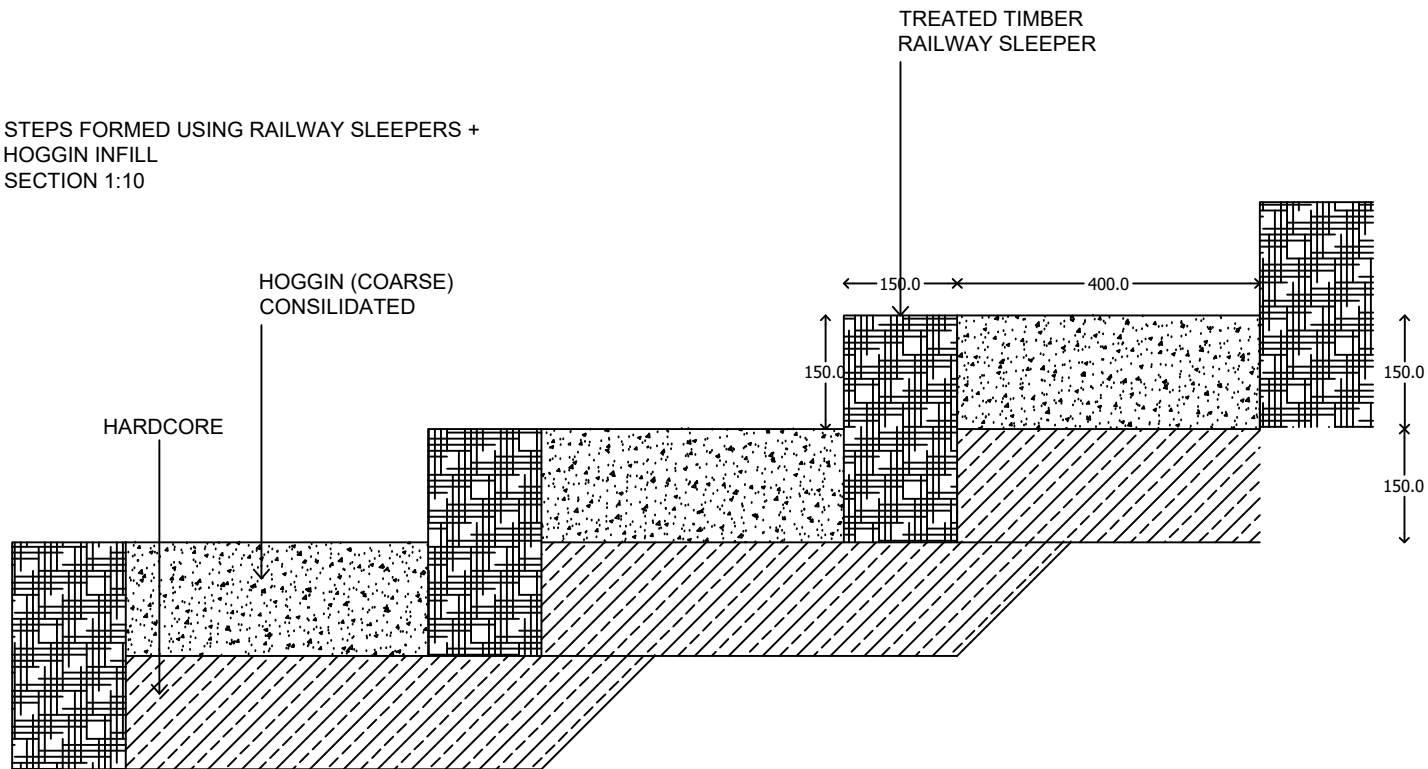

EXISTING & PROPOSED SECTIONS
SECTION 1:100

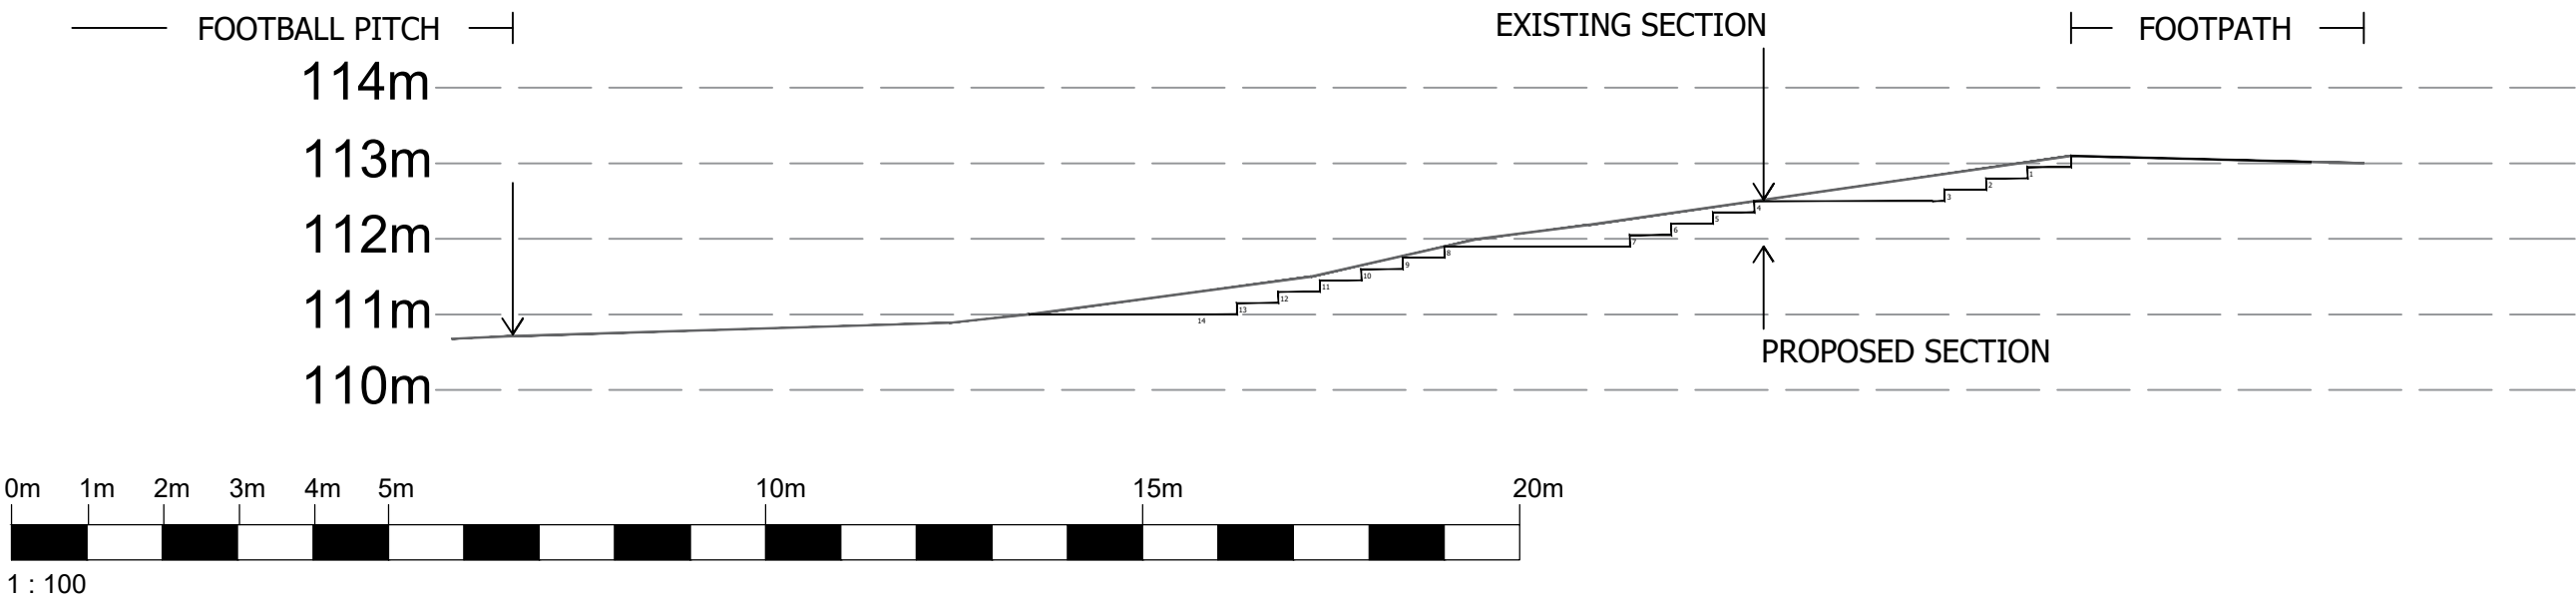

A	02.03.23	AT	Updated red edge for pedestrian footpath
Rev.	Date	By	Description
Client:			

HIVE HOMES

mck associates limited
architecture | building surveying | urban design
burnaby villa ■ 48 watling street road ■ fulwood ■ preston ■ pr2 8bp
tel: 01772 774510 fax: 01772 774511 email mck@mckassociates.co.uk

Project:
ARLEY AVENUE
BURY

Drawing Title:
PROPOSED PEDESTRIAN STEPS

Drawn: AT	Checked:	Scale: AS SHOWN ON DRAWING	Date: MARCH 2023
Job No: 23-015	Drawing No: PPS-01	Rev: A	