



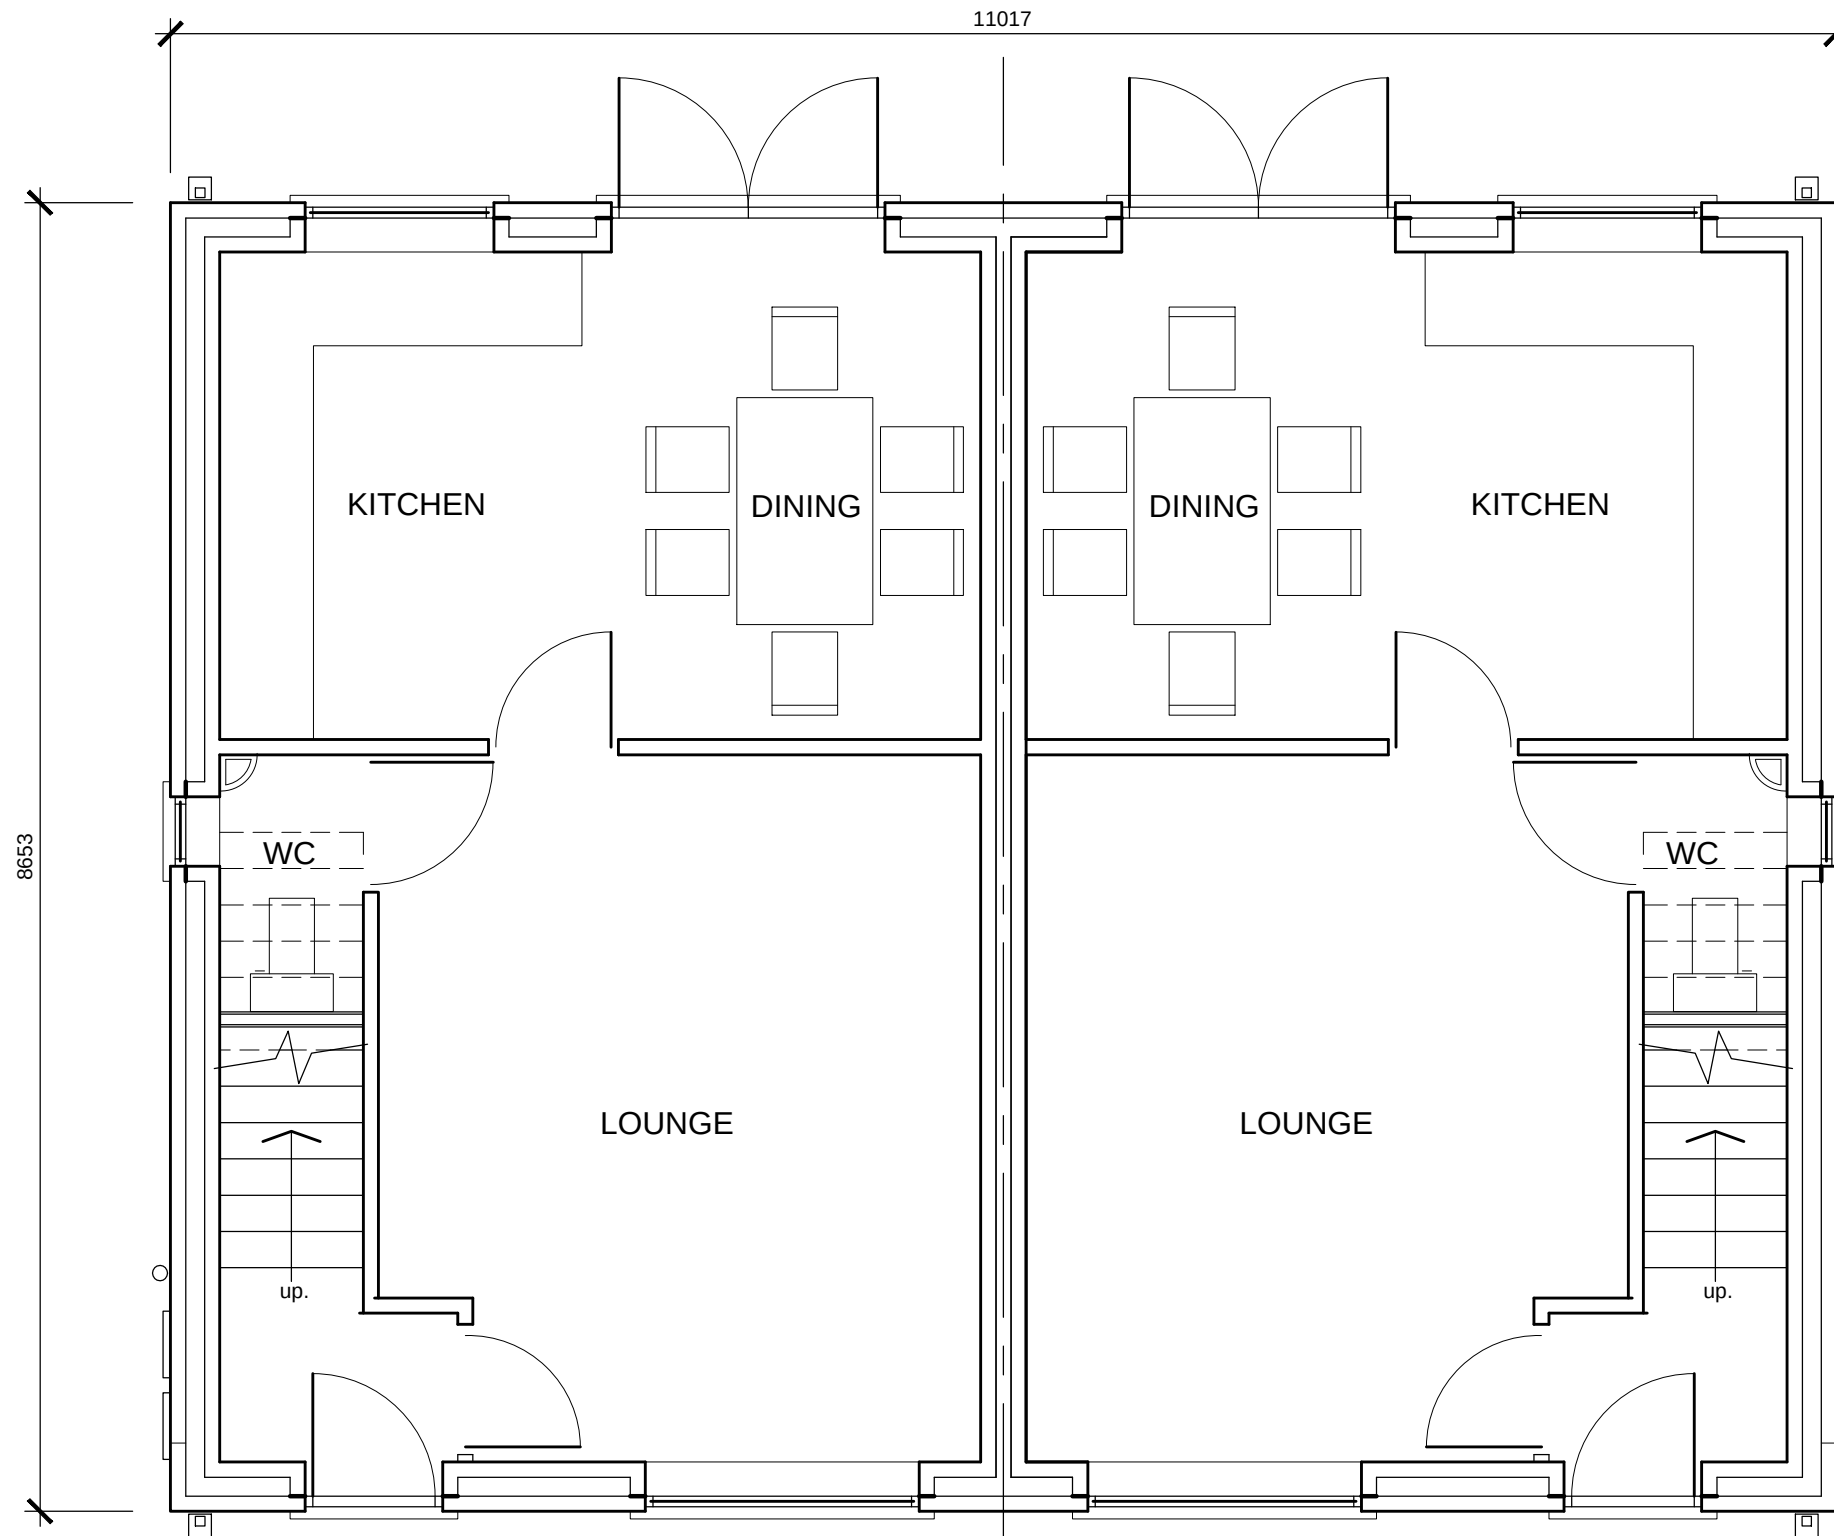

PROPOSED G.F. PLAN

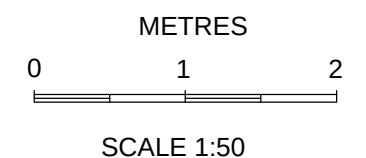

PLANNING

A	20-11-21	Houses amended to 2 storey, windows amended	
REV	DATE	AMENDMENTS	INT
Harry Jackson Surveyors Limited			
Unit 4A Farnworth Park Industrial Estate Wellington Street, Farnworth, Bolton BL4 7BY Tel: 01204 701740 Mobile: 07931 321879			
CLIENT		Mr Fergus Park LGC Properties	
ADDRESS		LAND BETWEEN FERN GROVE AND WOODGATE HILL RD. BURY	
PROJECT		5 No. NEW DWELLINGS	
TITLE		PROPOSED G.F. PLANS (SEMI)	
DRAWING No.		06	REV A -
SCALES		1:50	DATE NOV 2020
DRAWN BY		BE	SHEET SIZE
CHECKED BY		HJ	COPYRIGHT ©