


- NOTES
- This drawing is copyright. No unauthorised copying of drawing without the express permission of the architect.
 - Do not scale from prints. Use figure dimensions only.
 - Contractors to check all dimensions on site prior to commencement of works.
 - All works to be carried out in accordance with current statutory Health and Safety Regulations.
 - This drawing is to be read in conjunction with all relevant consultants' and / or specialists' drawings / documents and any discrepancies or variations are to be notified to the architect before affected work commences.

THIS DRAWING IS PROVIDED FOR THE SOLE PURPOSE OF APPLICATIONS FOR APPROVAL TO REGULATORY REQUIREMENTS. AS SUCH IT MAY NOT SHOW THE FULL EXTENT OF THE WORK REQUIRED. THIS INFORMATION SHOULD NOT BE RELIED UPON FOR PRICING AND IS NOT FOR CONSTRUCTION.




rear SE elevation

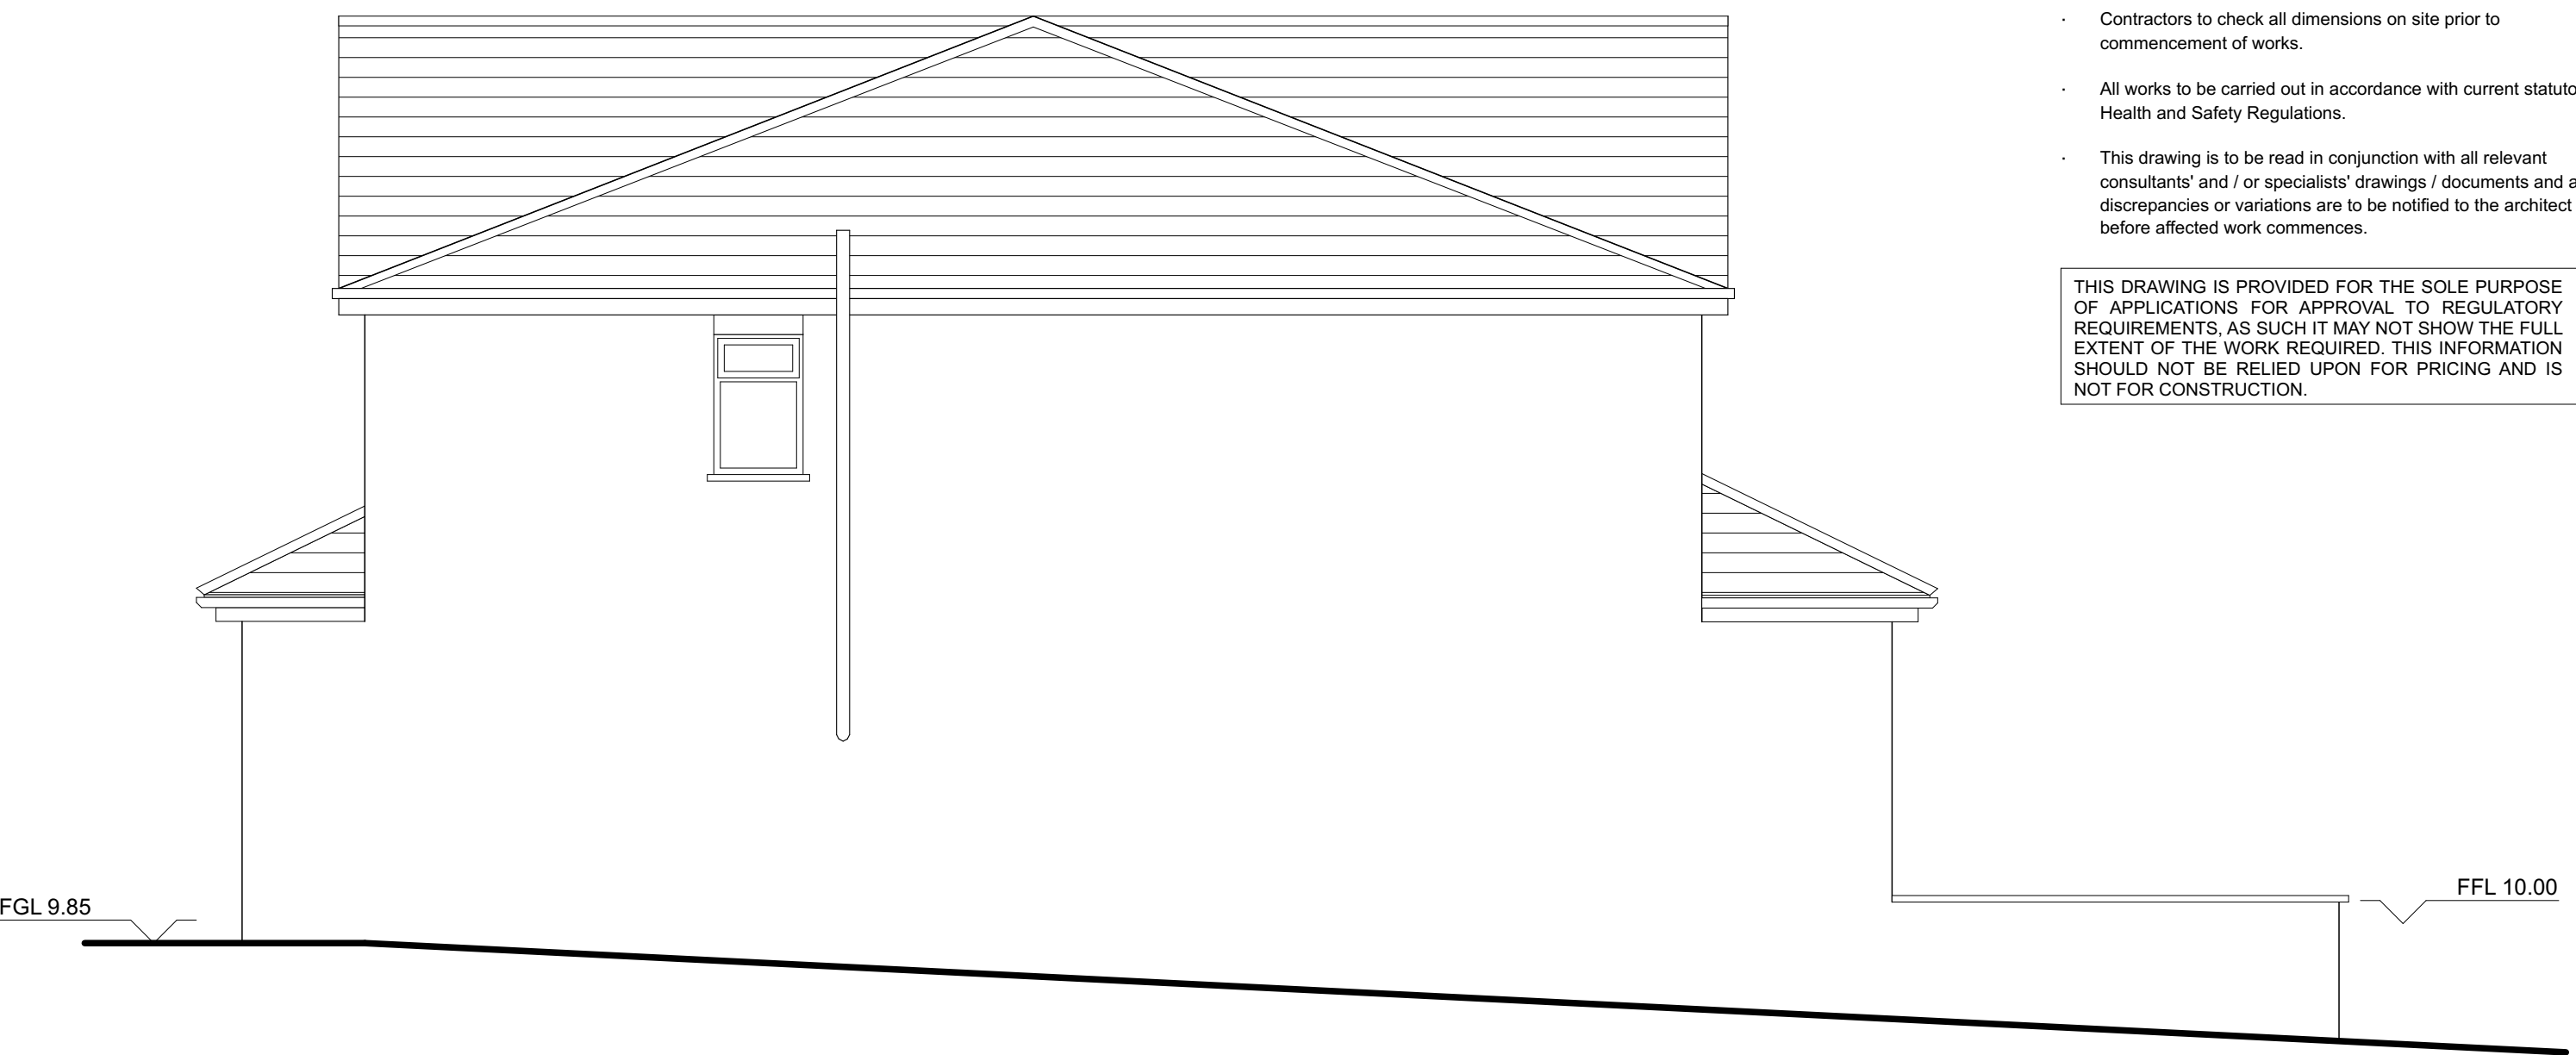

side SW elevation



entrance NW elevation

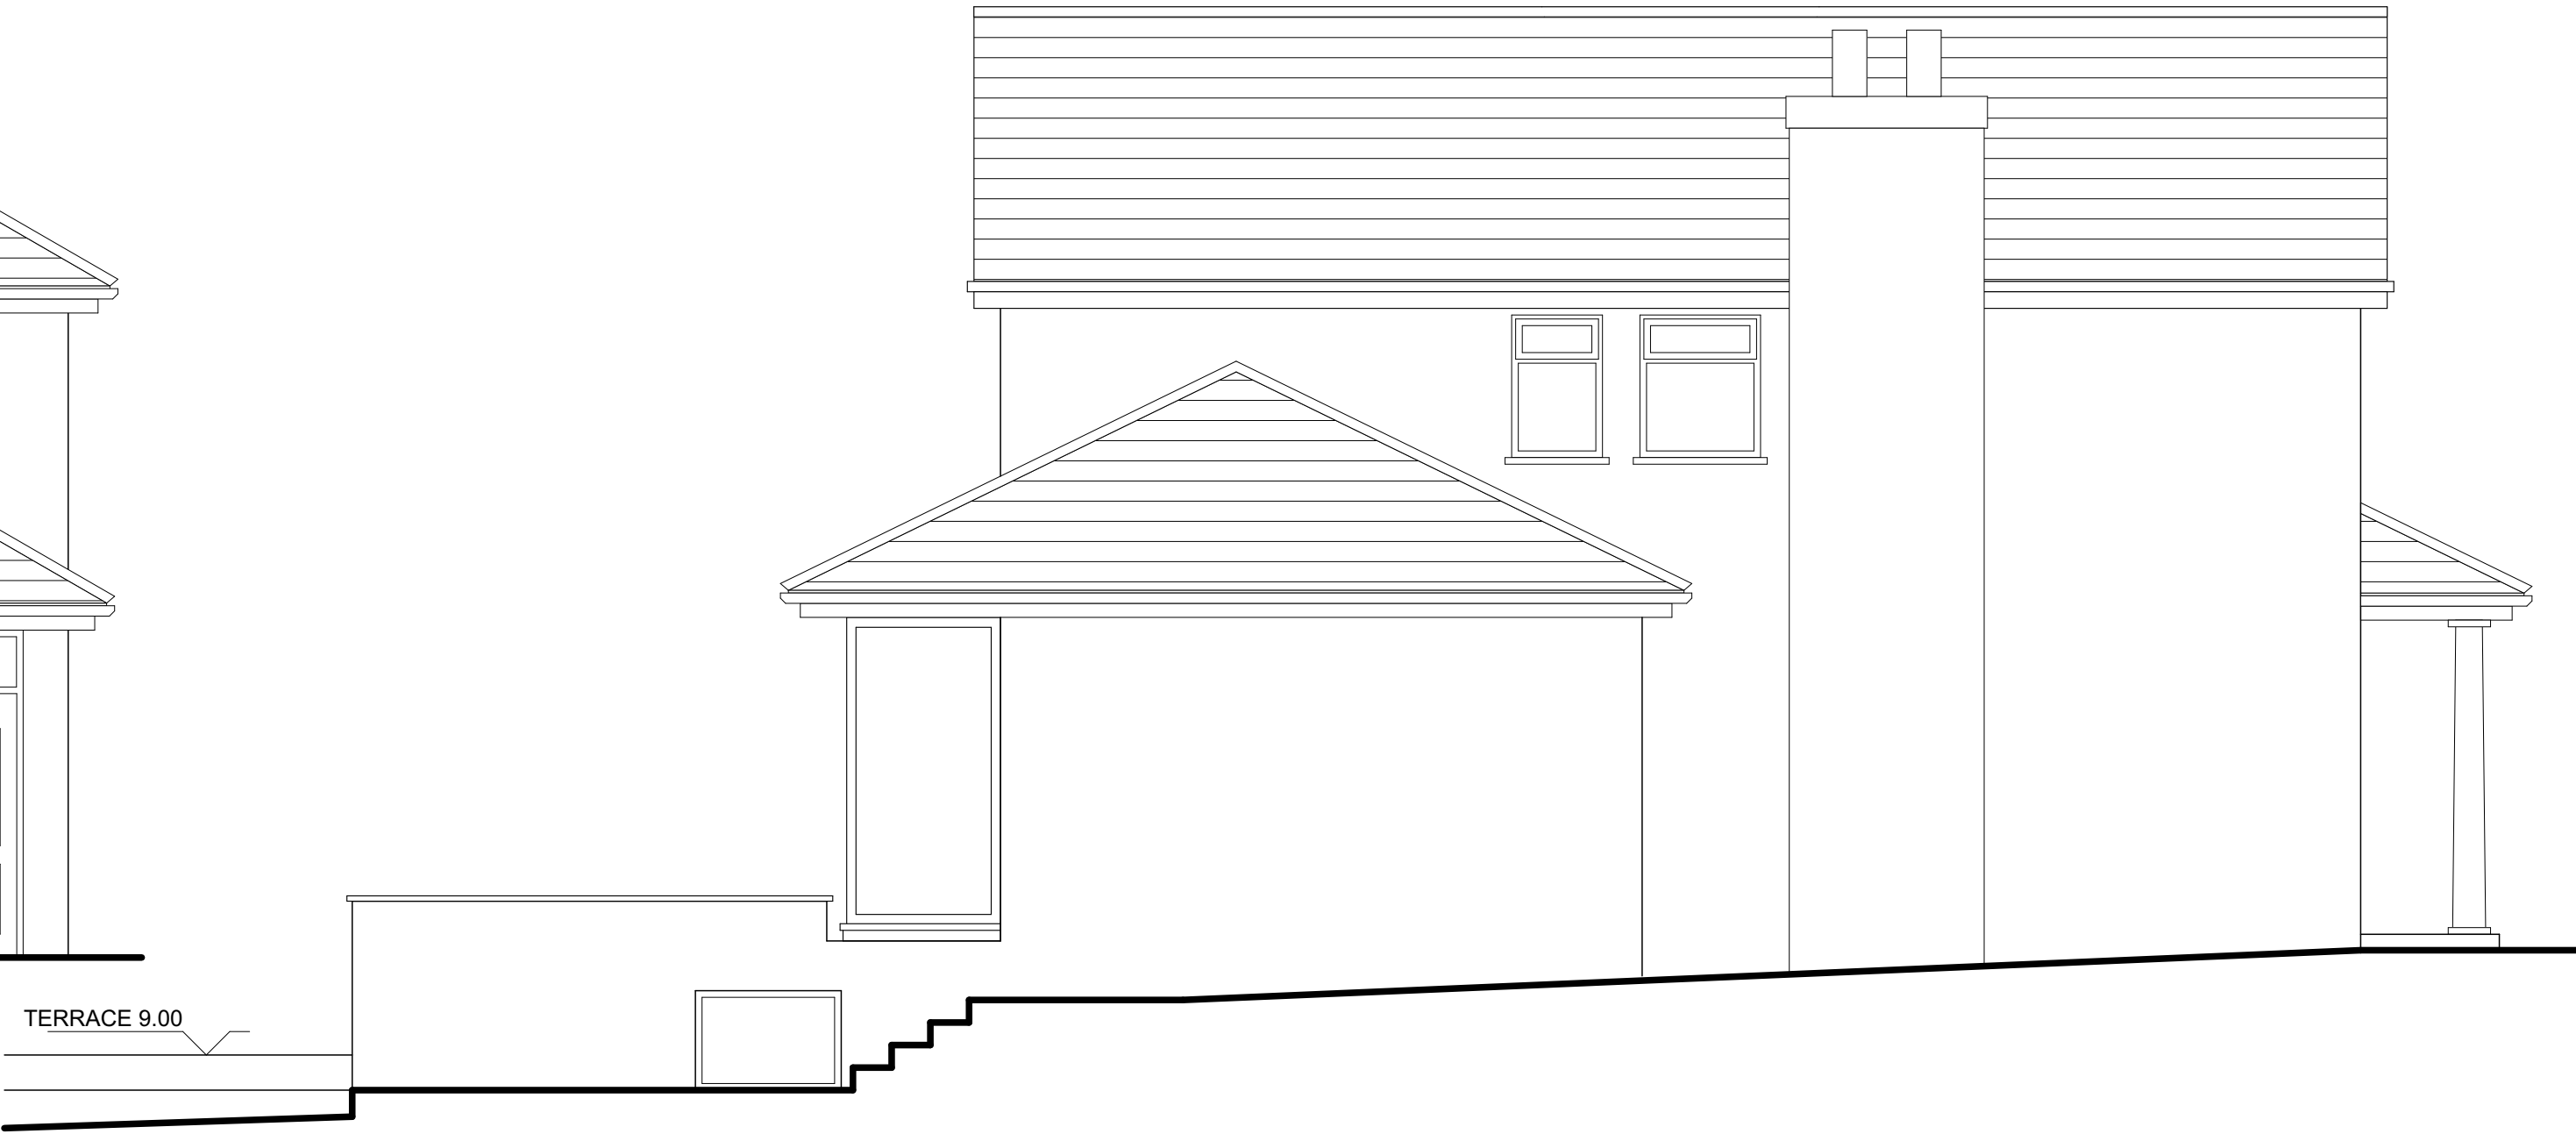

side NE elevation

Scale 1:50 0 1 2 3 4 5m

REV	AMENDMENT	DATE
Project	8 GREENMOUNT DRIVE, GREENMOUNT, BURY	
Drawing	EXISTING ELEVATIONS	
Client	Mr & Mrs M Entwistle	
Dwn. By	mc	
Scale	1:50 when printed @ A1	
Drg. No.	20.595.02	
Drg. Size	A1	
Date	March 2021	

JOHN HOLT ARCHITECTS LTD.

3 MANCHESTER ROAD BURY LANCASHIRE BL9 0DR
TELEPHONE 0161 764 8314 E-MAIL mail@holtarchitects.co.uk

DO NOT SCALE DRAWING