




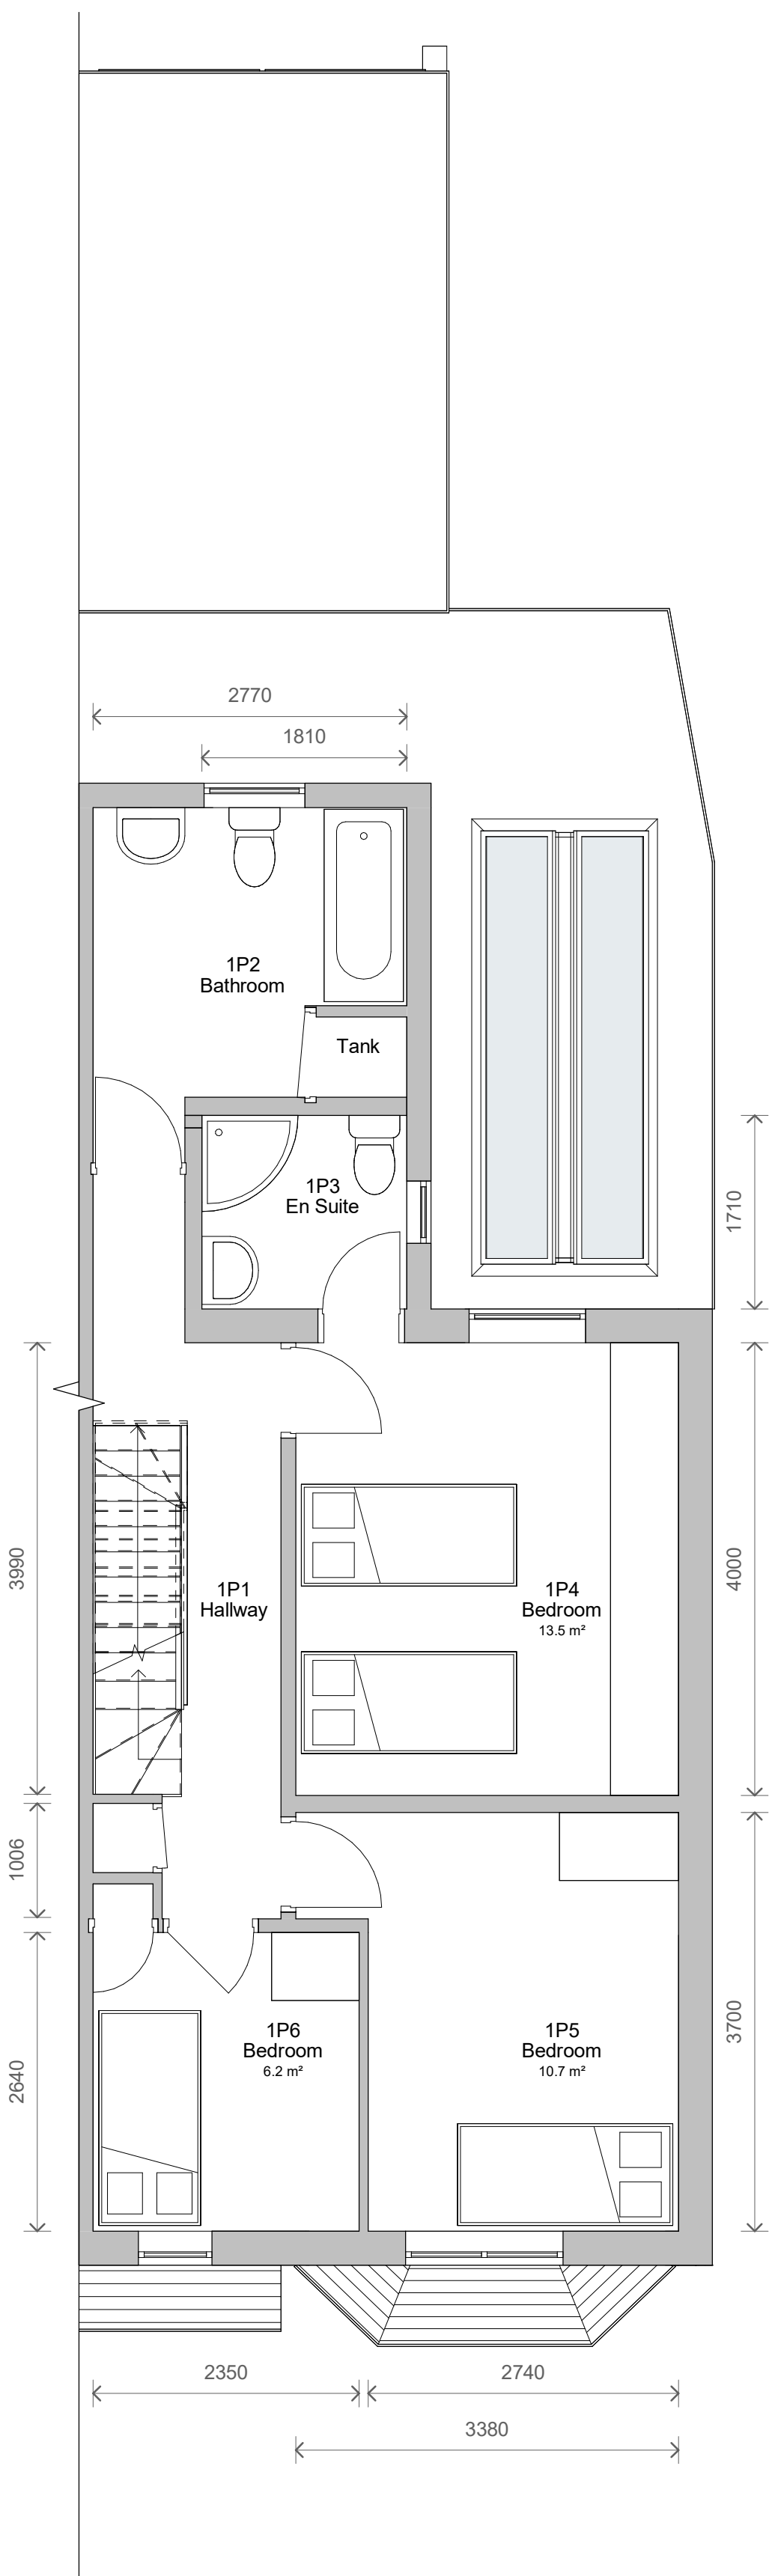

2 Level 1 - Proposed
1 : 50

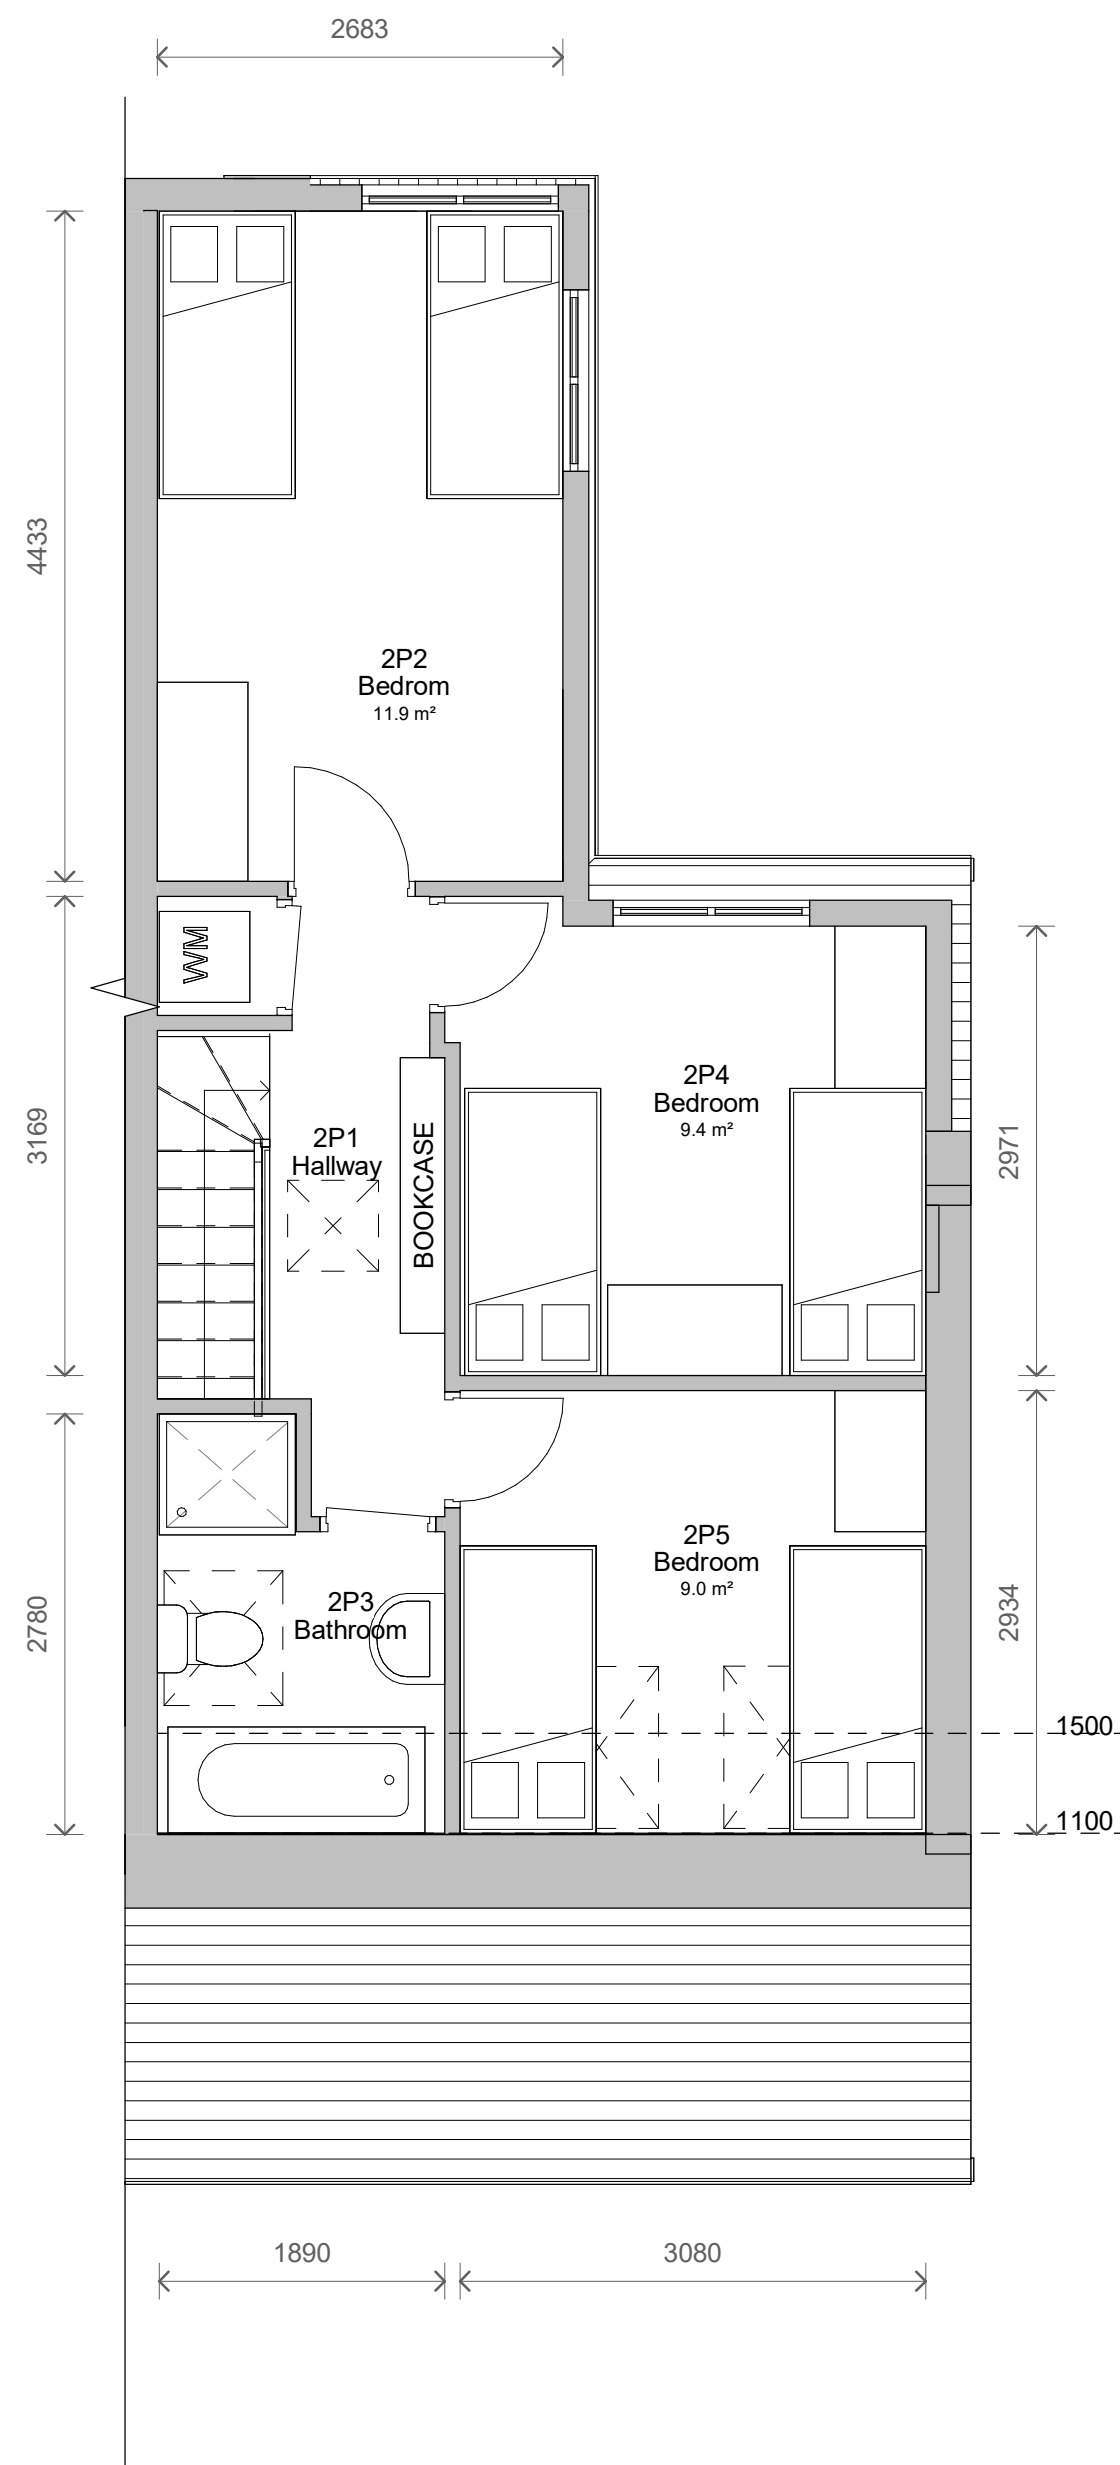


3 Level 2 - Proposed
1 : 50

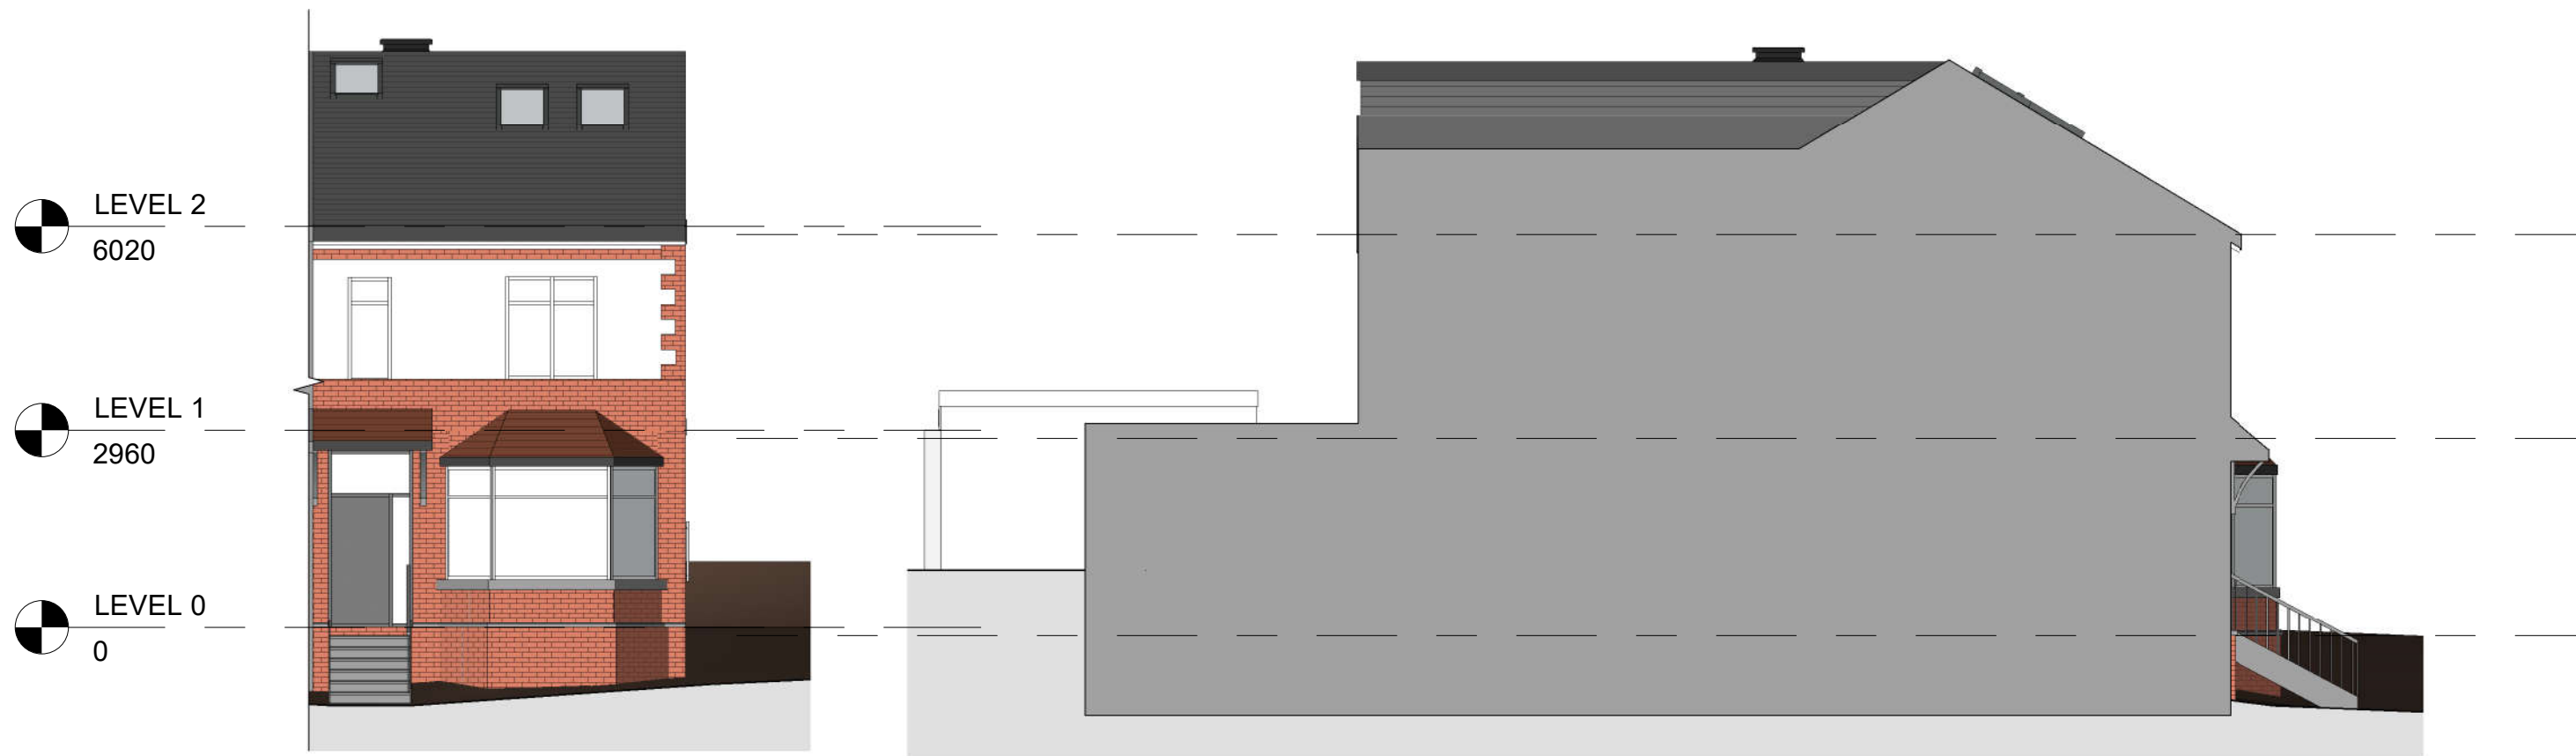



1 Front - Proposed
1 : 100

4 Left Side - Proposed
1 : 100

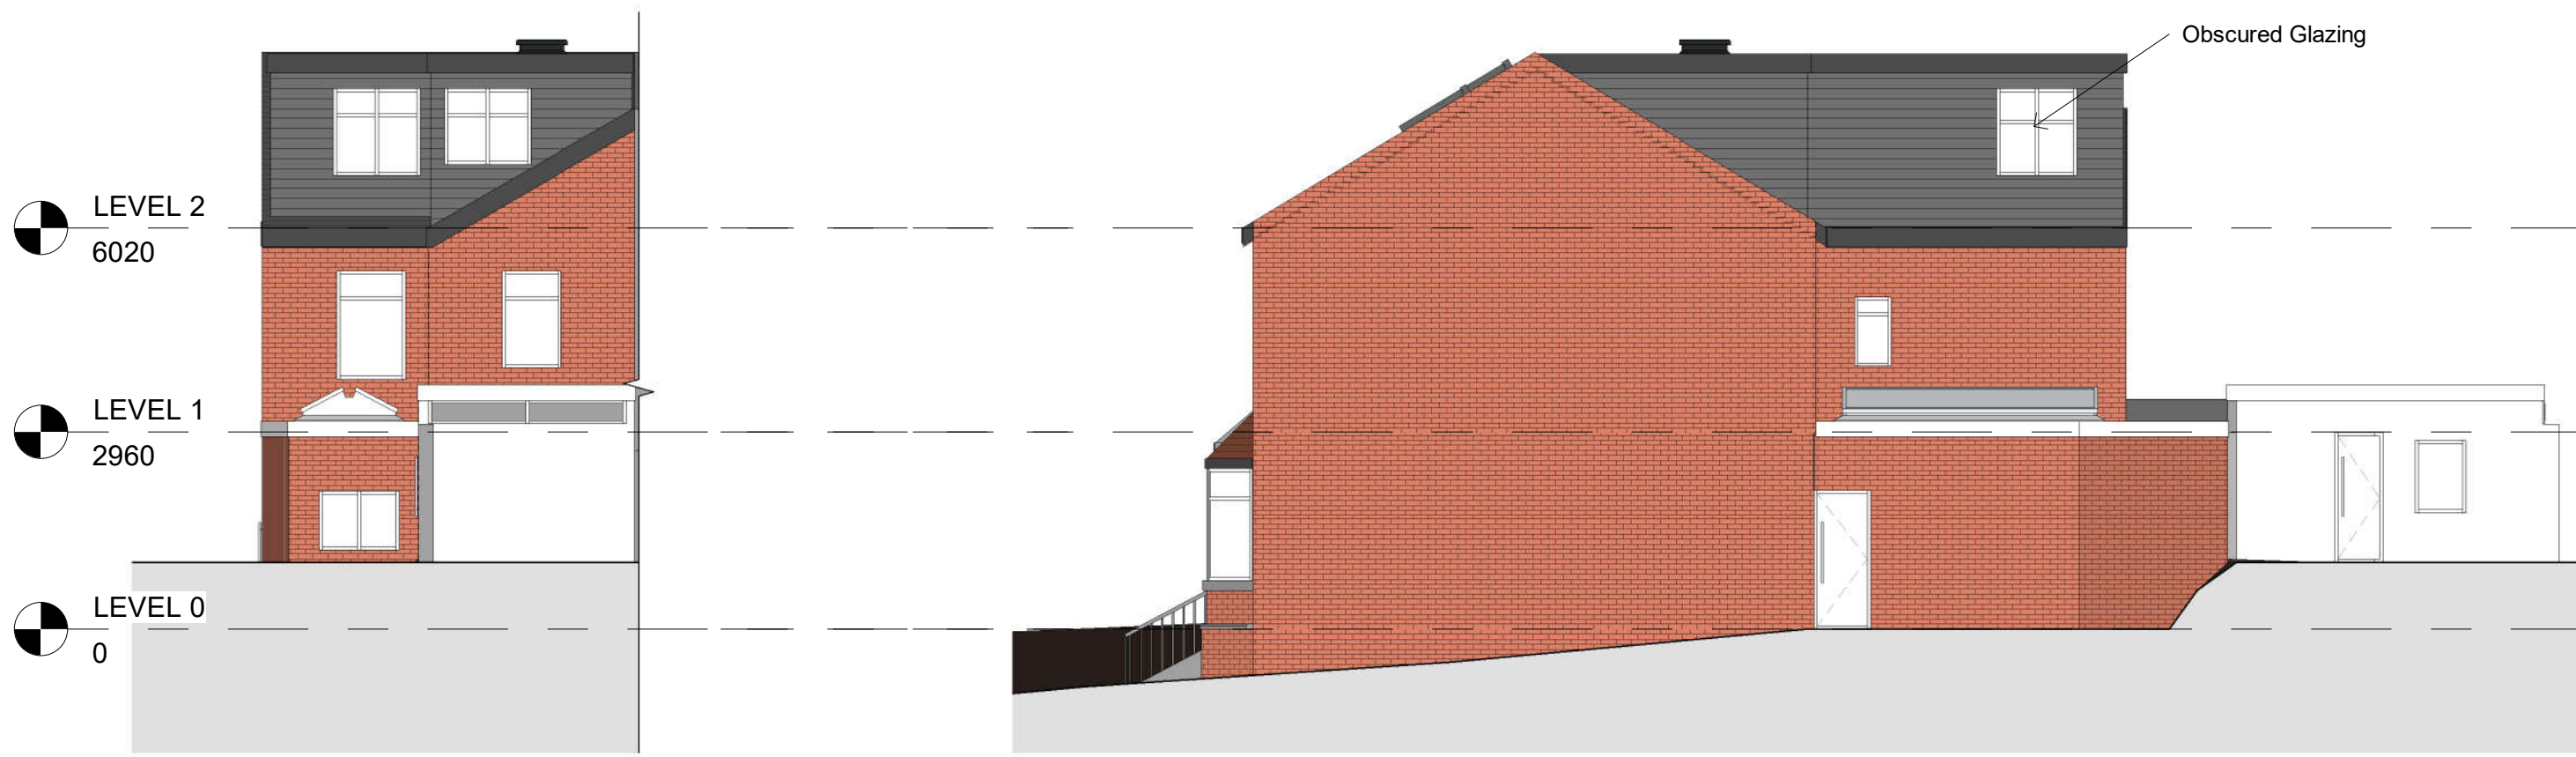

5 Rear - Proposed
1 : 100

6 Right Side - Proposed
1 : 100

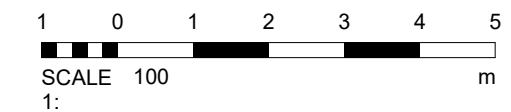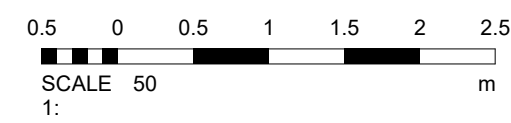

3	Revised Design	13/01/2023
2	Revised Design	10/01/2023
1	Revised Design	03/01/2023
No.	Description	Date

PROJECT		20 George Street	
TITLE			
Proposed Plans and elevations			
CLIENT			
Granfeld			
STATUS			
DESIGN			
DRAWN BY		DATE	SCALE (@ A1)
SG		03/01/2023	As indicated
PROJECT NUMBER		DRAWING NUMBER	REV
GSS22118		003	3
GOLD SKETCH			
S T U D I O S			
www.goldsketch.co.uk		info@goldsketch.co.uk 0161 792 9595	
NOTES			
© COPYRIGHT ALL RIGHTS RESERVED.			
THIS DRAWING IS NOT TO BE REPRODUCED WITHOUT WRITTEN CONSENT.			
DRAWING TO BE USED FOR THE STATUS INDICATED ONLY.			
ALL DIMENSIONS ARE SETTING OUT SHALL BE CHECKED AND CONFIRMED ON SITE. ANY DISCREPANCIES TO BE REPORTED TO THE			
DESIGNER PRIOR TO THE COMMENCEMENT OF ANY WORK. ALL WORK AND MATERIALS TO BE IN ACCORDANCE WITH CURRENT BUILDING			
REGULATIONS, RELEVANT CODES OF PRACTICE AND BRITISH STANDARDS. ALL DIMENSIONS ON THIS DRAWING ARE IN MILLIMETERS UNLESS			
OTHERWISE STATED.			