



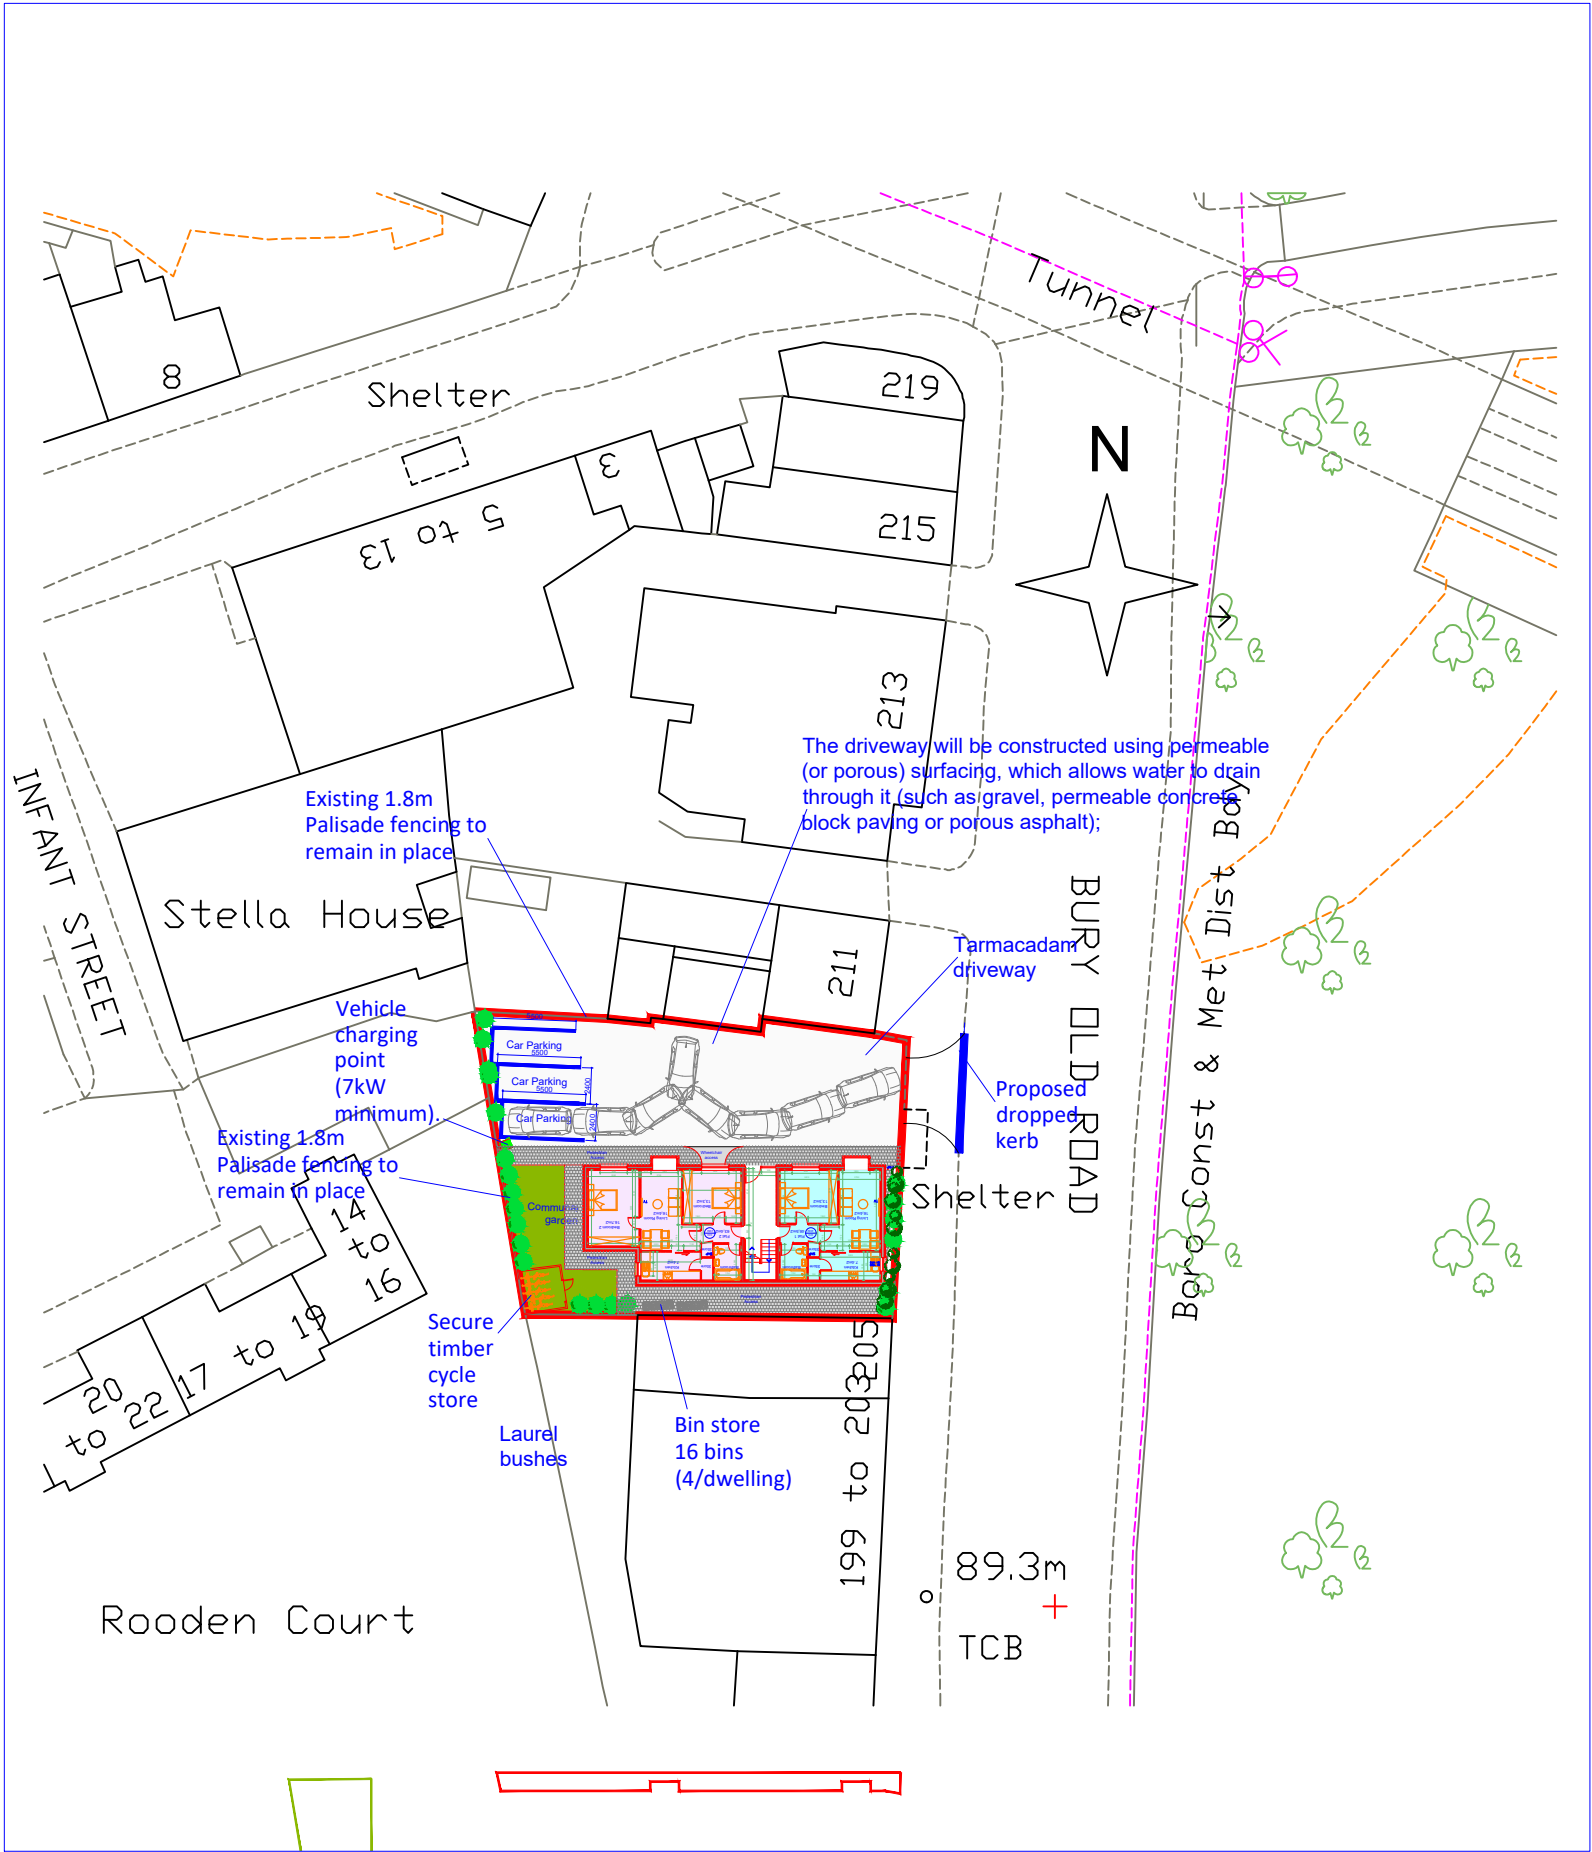

Proposed OS Map
Scale 1:500

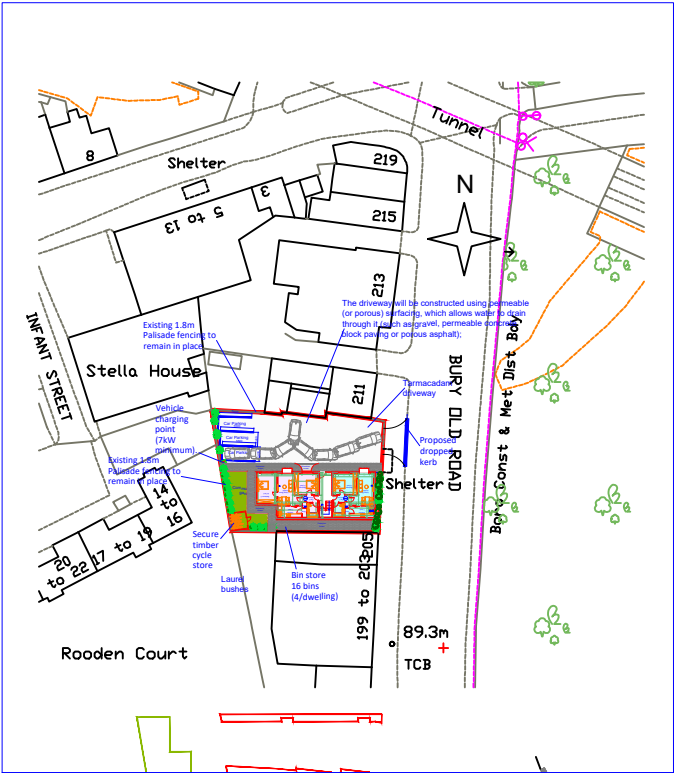

Proposed OS Map
Scale 1:1250

Rev	Date	Description
Issued For : INFORMATION PURPOSES ONLY		
Client		
Mr. Hassen Lakhel		

Project
207 to 209 Bury Old Rd, Prestwich, Bury, M25
1JFProposed new build apartments.
4 x two bedroom and 4 x one bedroom

Scheme - Drawing Title
Existing and Proposed OS Map

03	Revision	Date	28.4.23
Drawing No.	Revision	Scale	Various @A3

