


NOTES

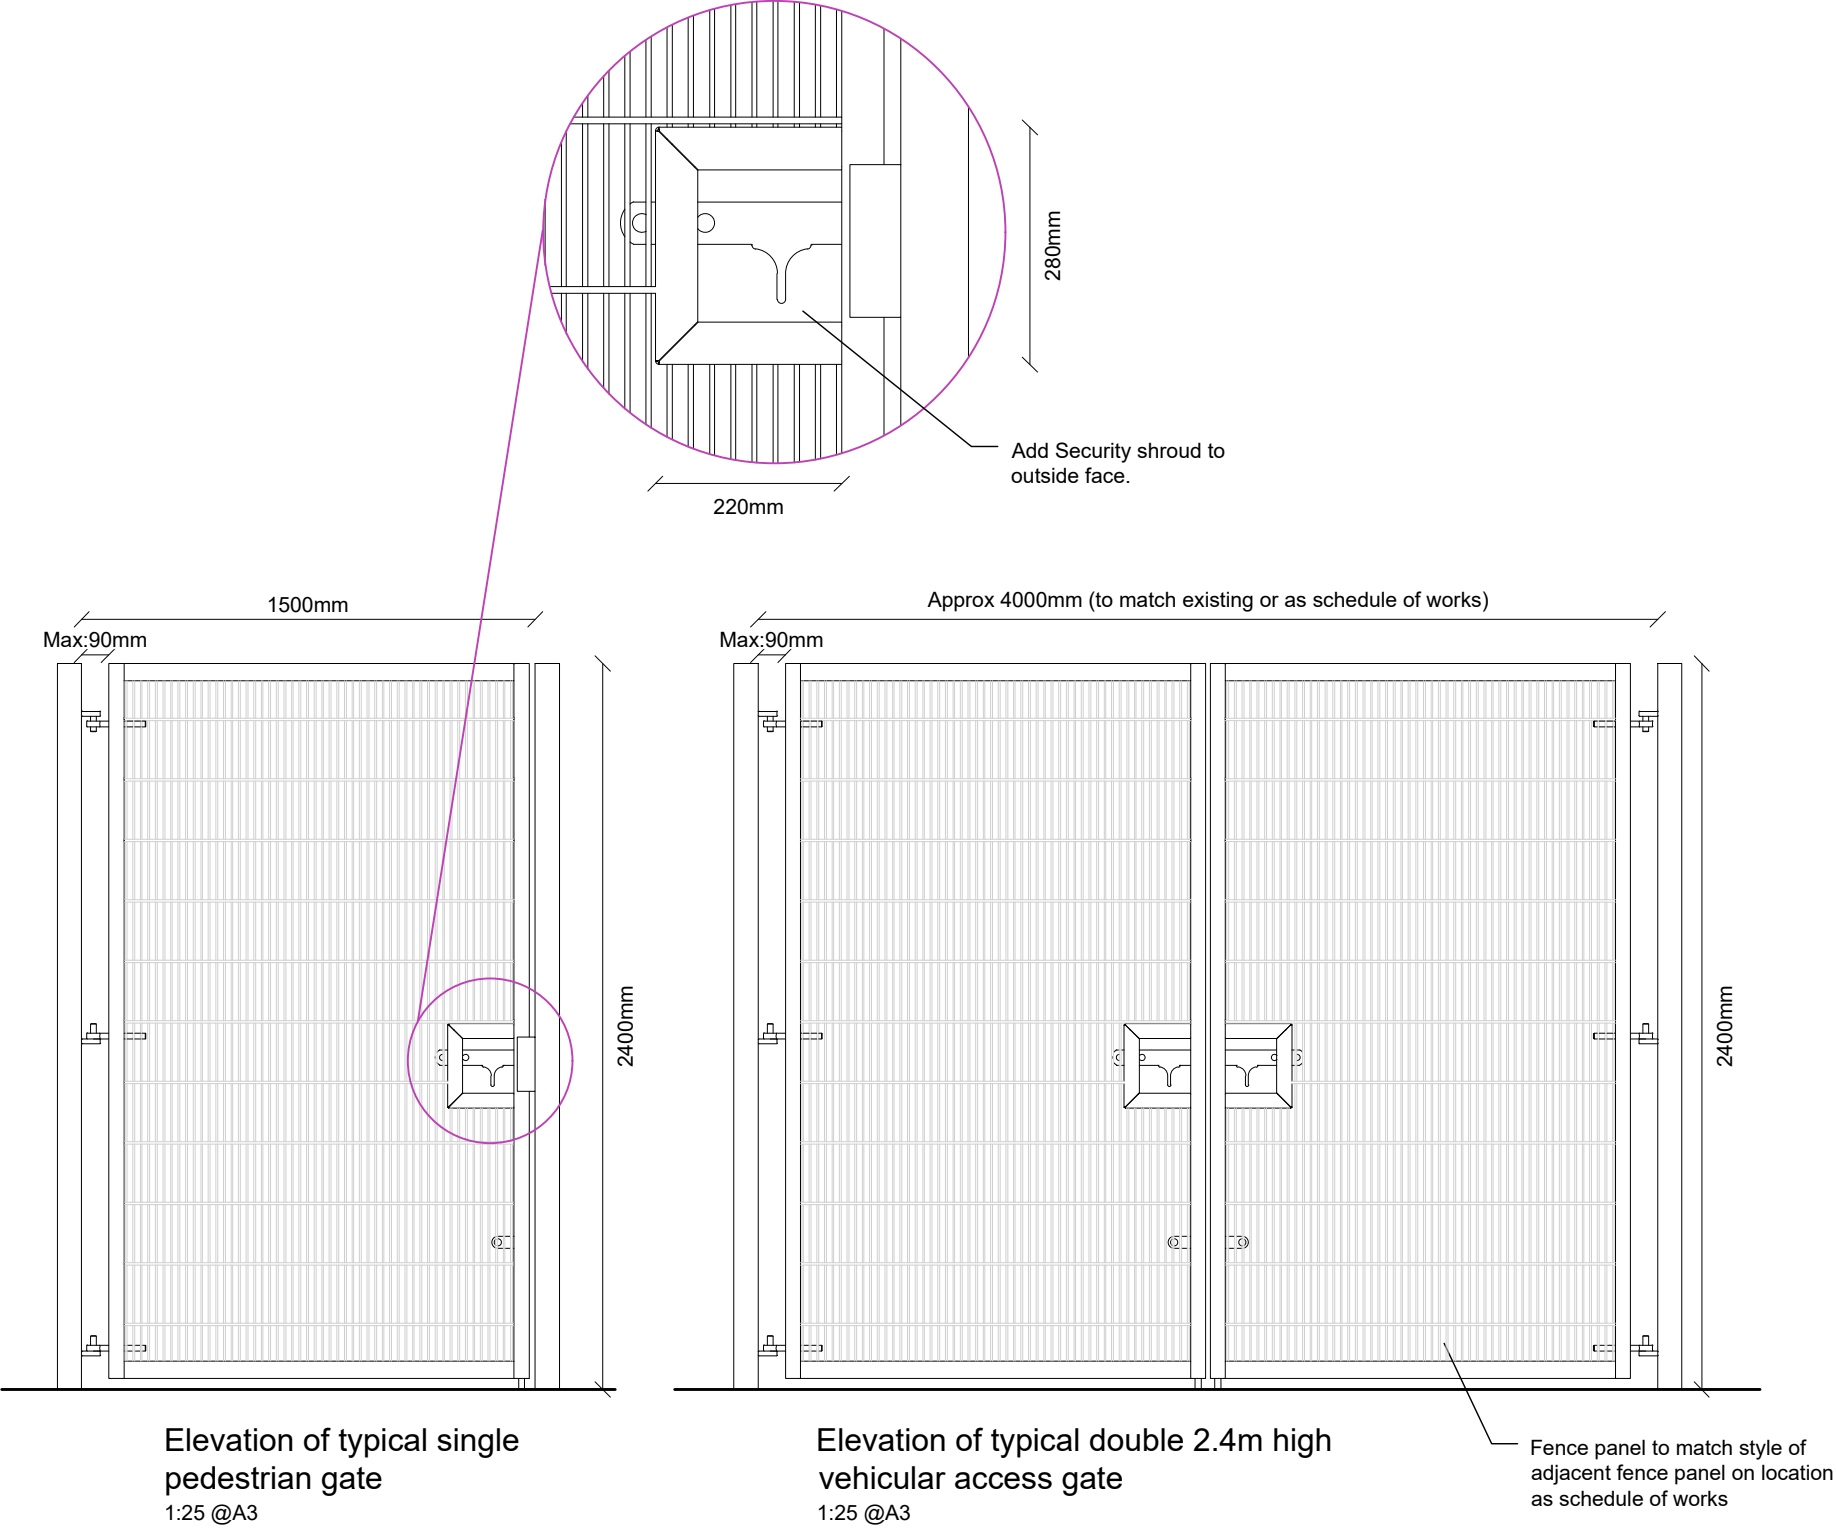

Rev	Date	Comments	By

STATUS
TENDER

Client
Sycamore MAT
St Stephen's Church of
England Primary School,
BL8 2DX

Project Title
Safeguarding Scheme -
Fencing

Drawing Title
Detail Sheet 2

Scale 1:1250@A3	Drawn by JRTM	Date March 2025
Job no. 2501-80	Drawing no. TA-04	Revision no. -



Lancaster Maloney Martin

Registered Office:
Equitas House Unit 6 Station View Rhino Court Stockport SK7 5ER
Tel: 0161 477 3500
E-mail: administration@lmm-ltd.co.uk | Website: www.lmm-ltd.co.uk
Registered in England No 4846621