

- LEVEL 2
5707
- LEVEL ROOF
5540
- LEVEL 1
2810
- LEVEL 0
0



4 Front - Proposed
1 : 100




5 Left Side - Proposed
1 : 100




6 Rear - Proposed
1 : 100




7 Right Side - Proposed
1 : 100

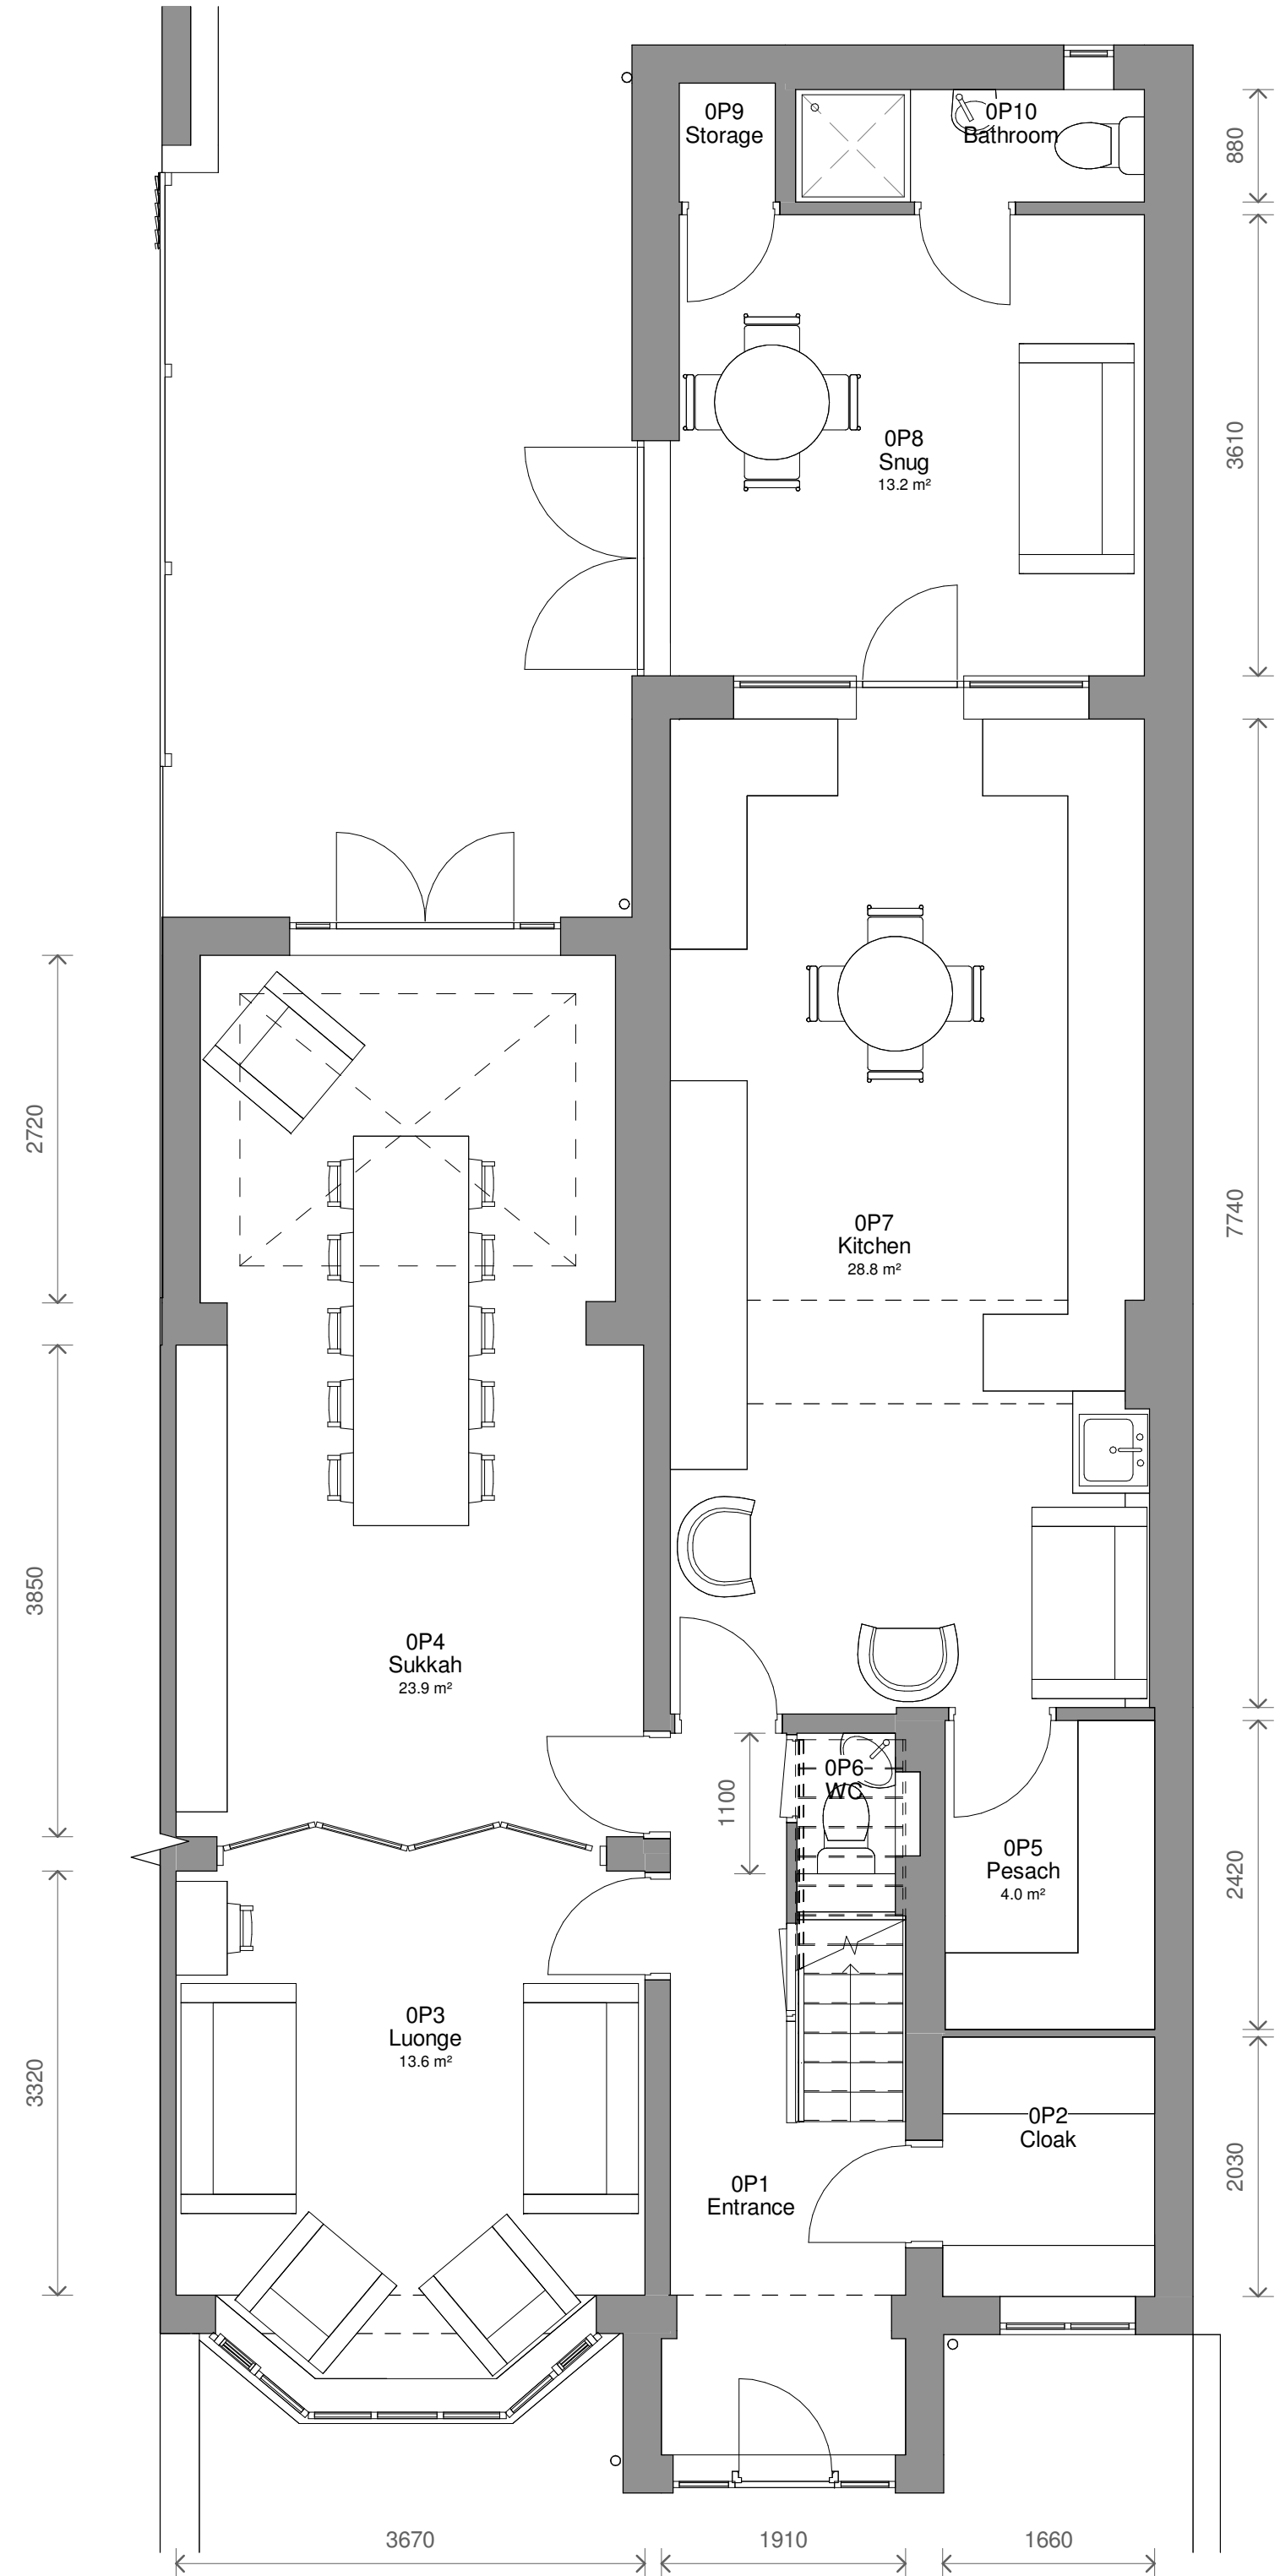


1 Level 0 - Proposed
1 : 50

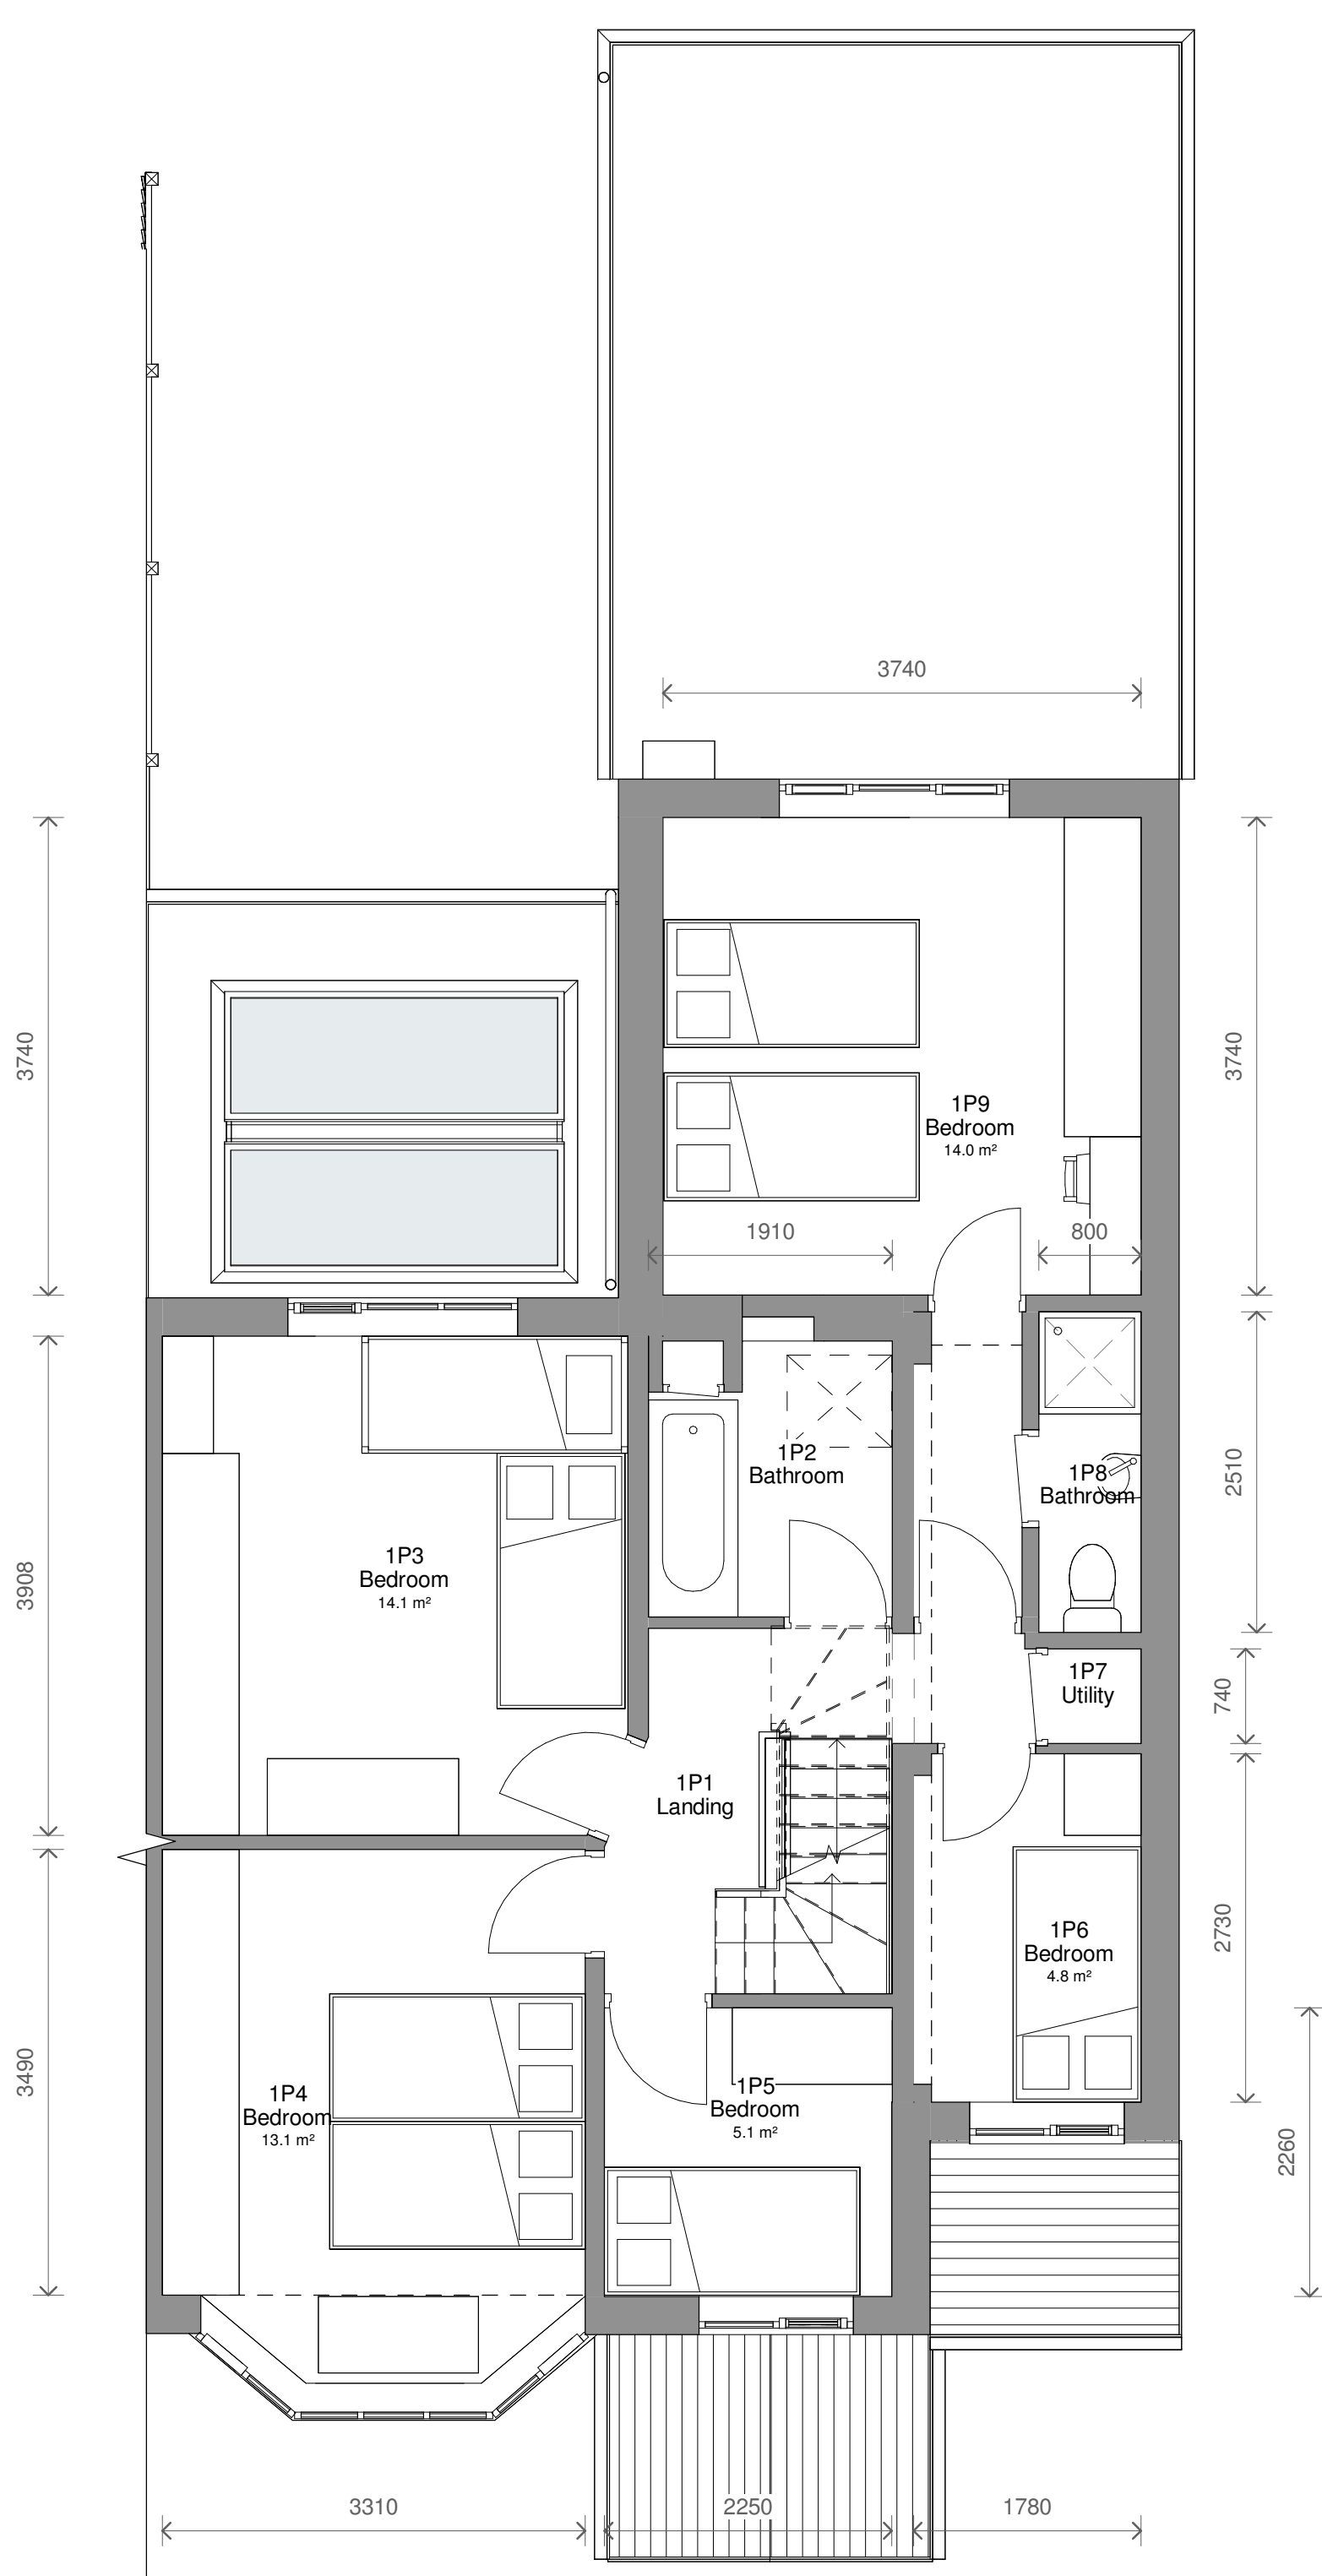


2 Level 1 - Proposed
1 : 50

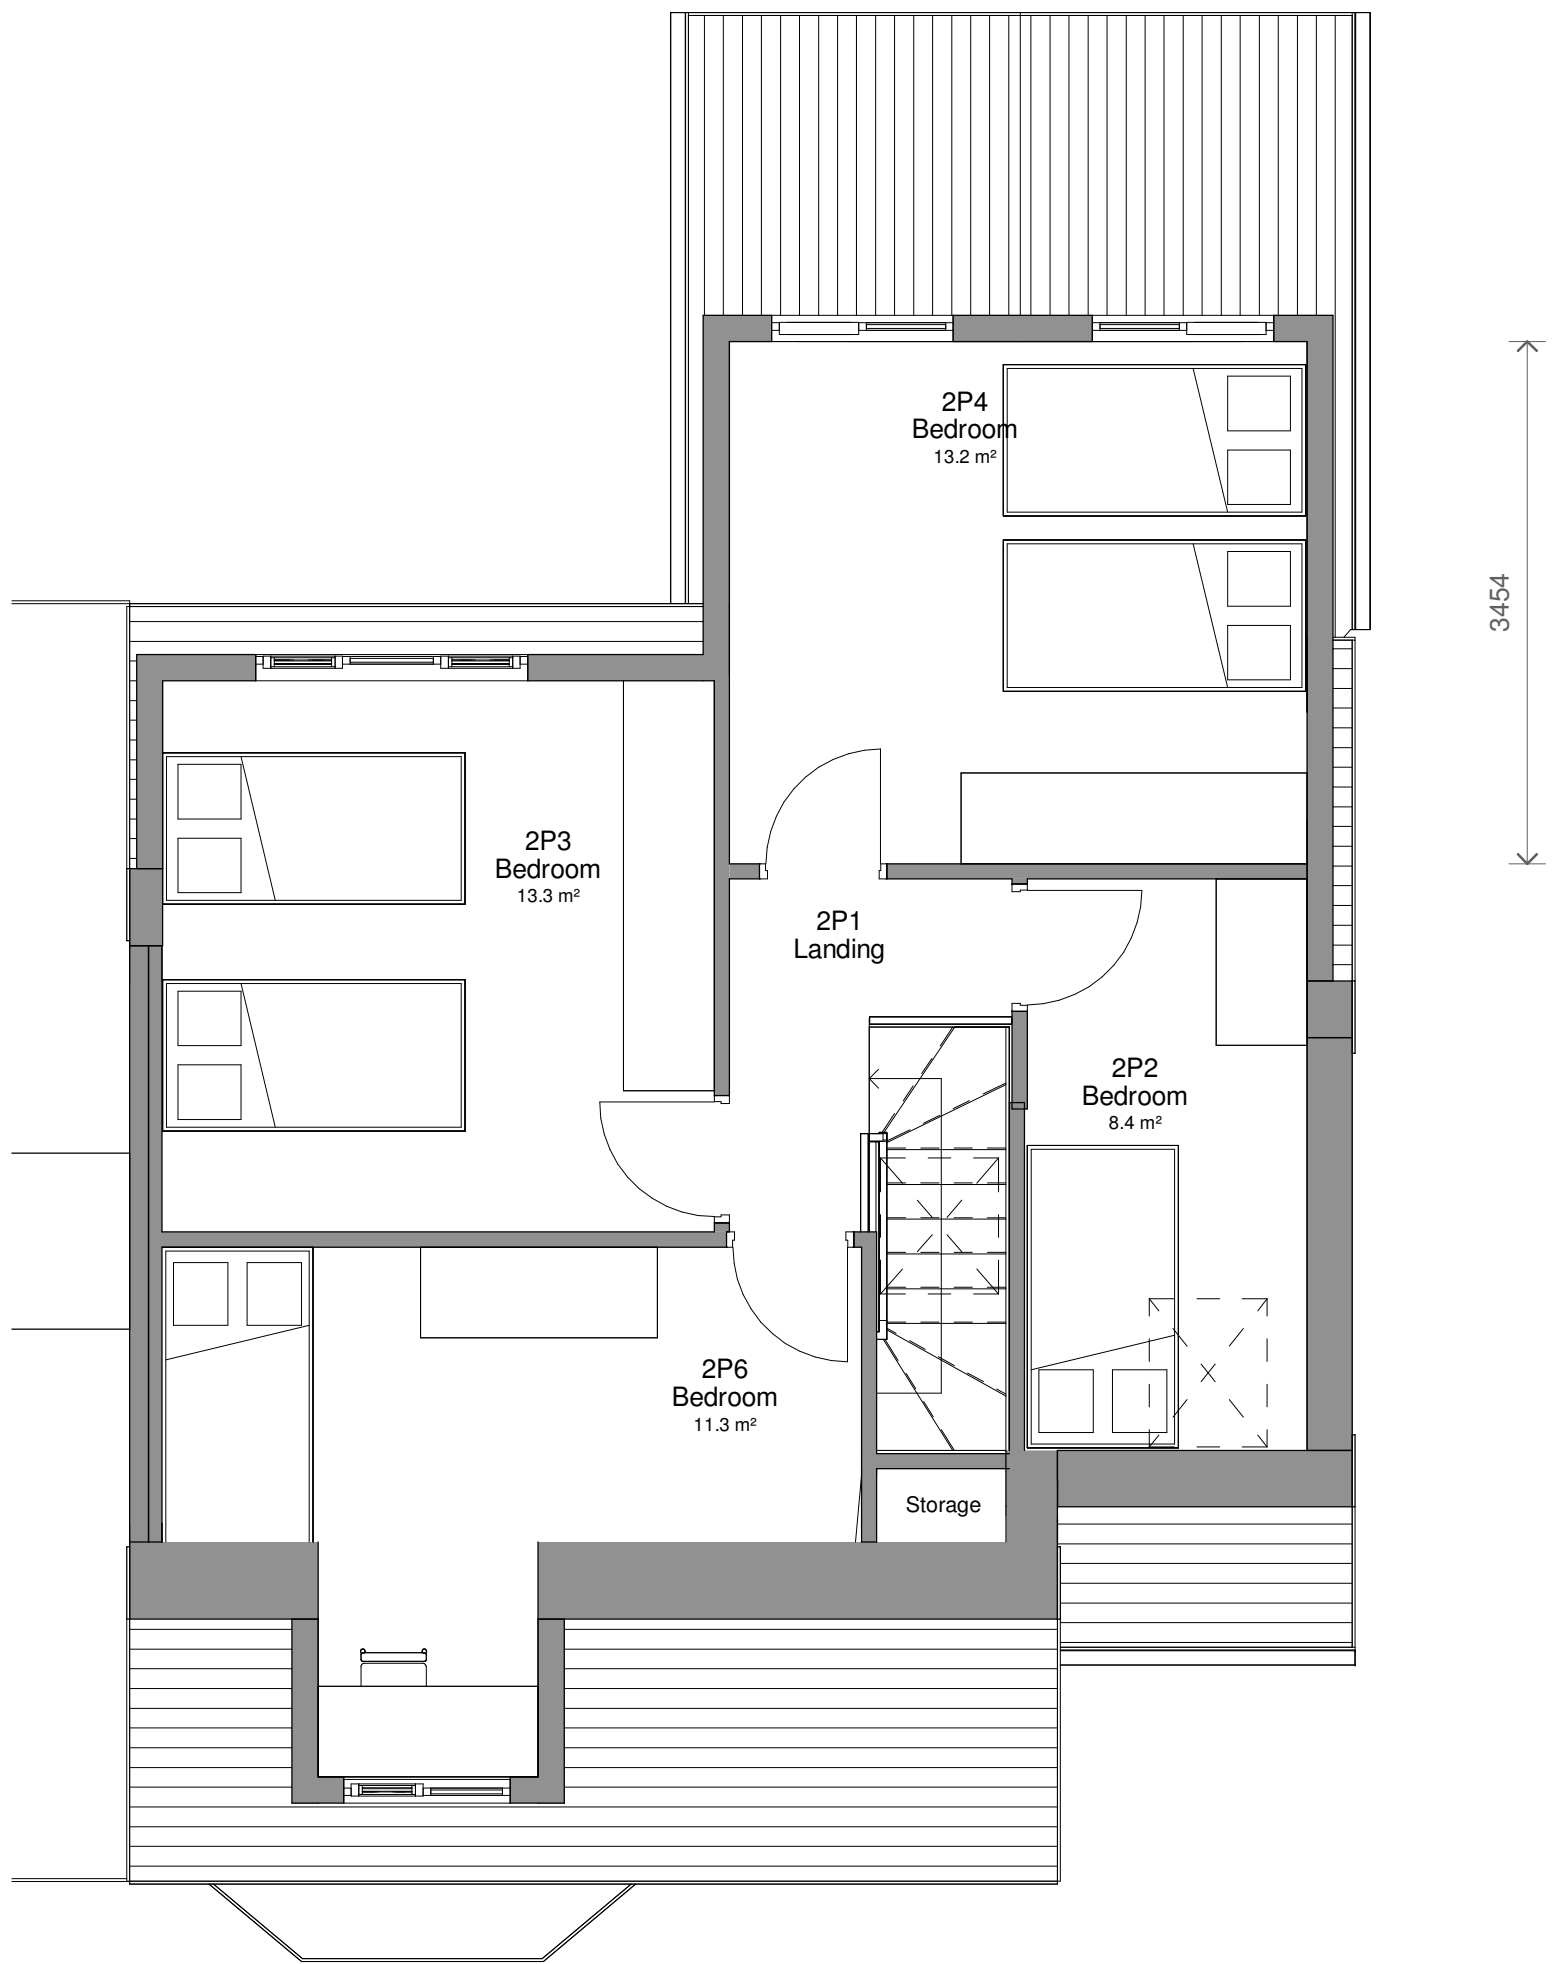

3 Level 2 - Proposed
1 : 50

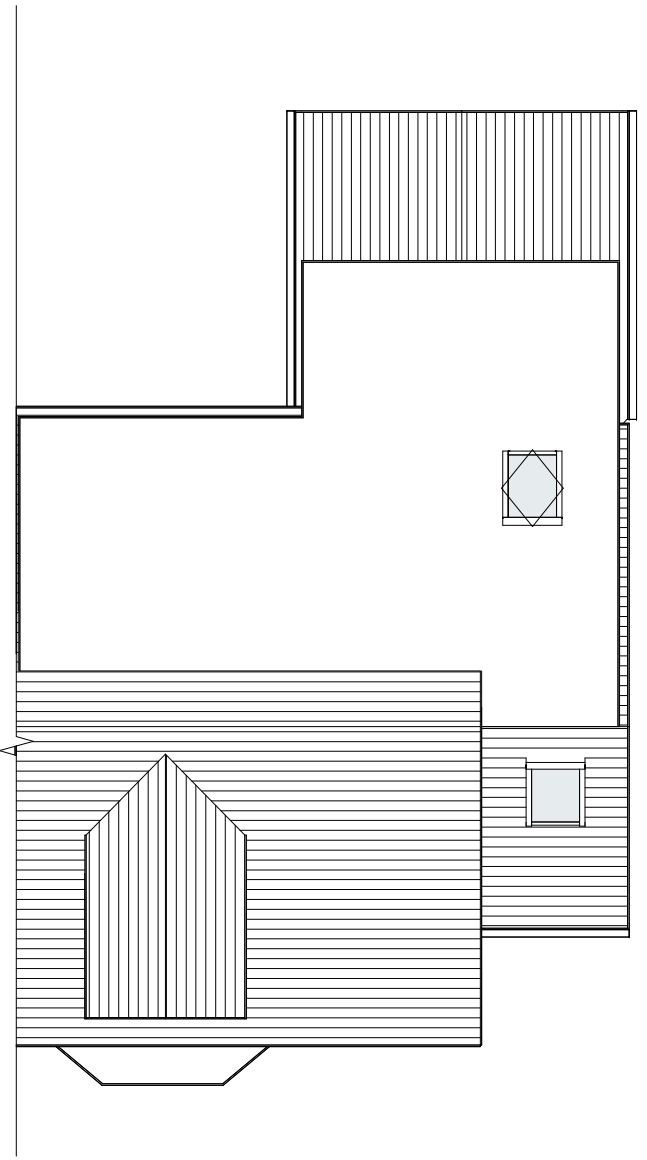

8 Level Roof - Proposed
1 : 100

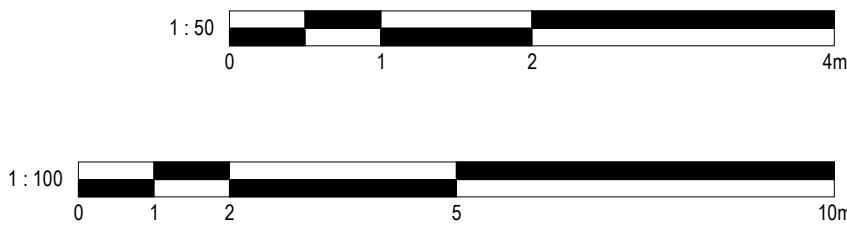

No. Description		Date	Initial
PROJECT			
15 Bishop Road			
TITLE			
Proposed Plans and Elevations			
STATUS			
DESIGN			
DRAWN BY	DATE	SCALE (@ A1)	
CB	07/01/2025	As indicated	
PROJECT NUMBER	DRAWING NUMBER	REV	
GSS24174.3	003		
GOLD SKETCH			
S T U D I O S			
www.goldsketch.co.uk		info@goldsketch.co.uk 0161 792 9595	
NOTES			
COPYRIGHT: ALL RIGHTS RESERVED. NO PART OF THIS DRAWING IS TO BE REPRODUCED WITHOUT WRITTEN CONSENT. DRAWING TO BE USED FOR THE EXACT PURPOSE ONLY. ANY DISCREPANCIES TO BE REPORTED TO THE ARCHITECT IMMEDIATELY. ALL DIMENSIONS ARE TO FACE UNLESS OTHERWISE SPECIFIED. ALL DIMENSIONS ARE IN MILLIMETRES UNLESS OTHERWISE SPECIFIED.			